


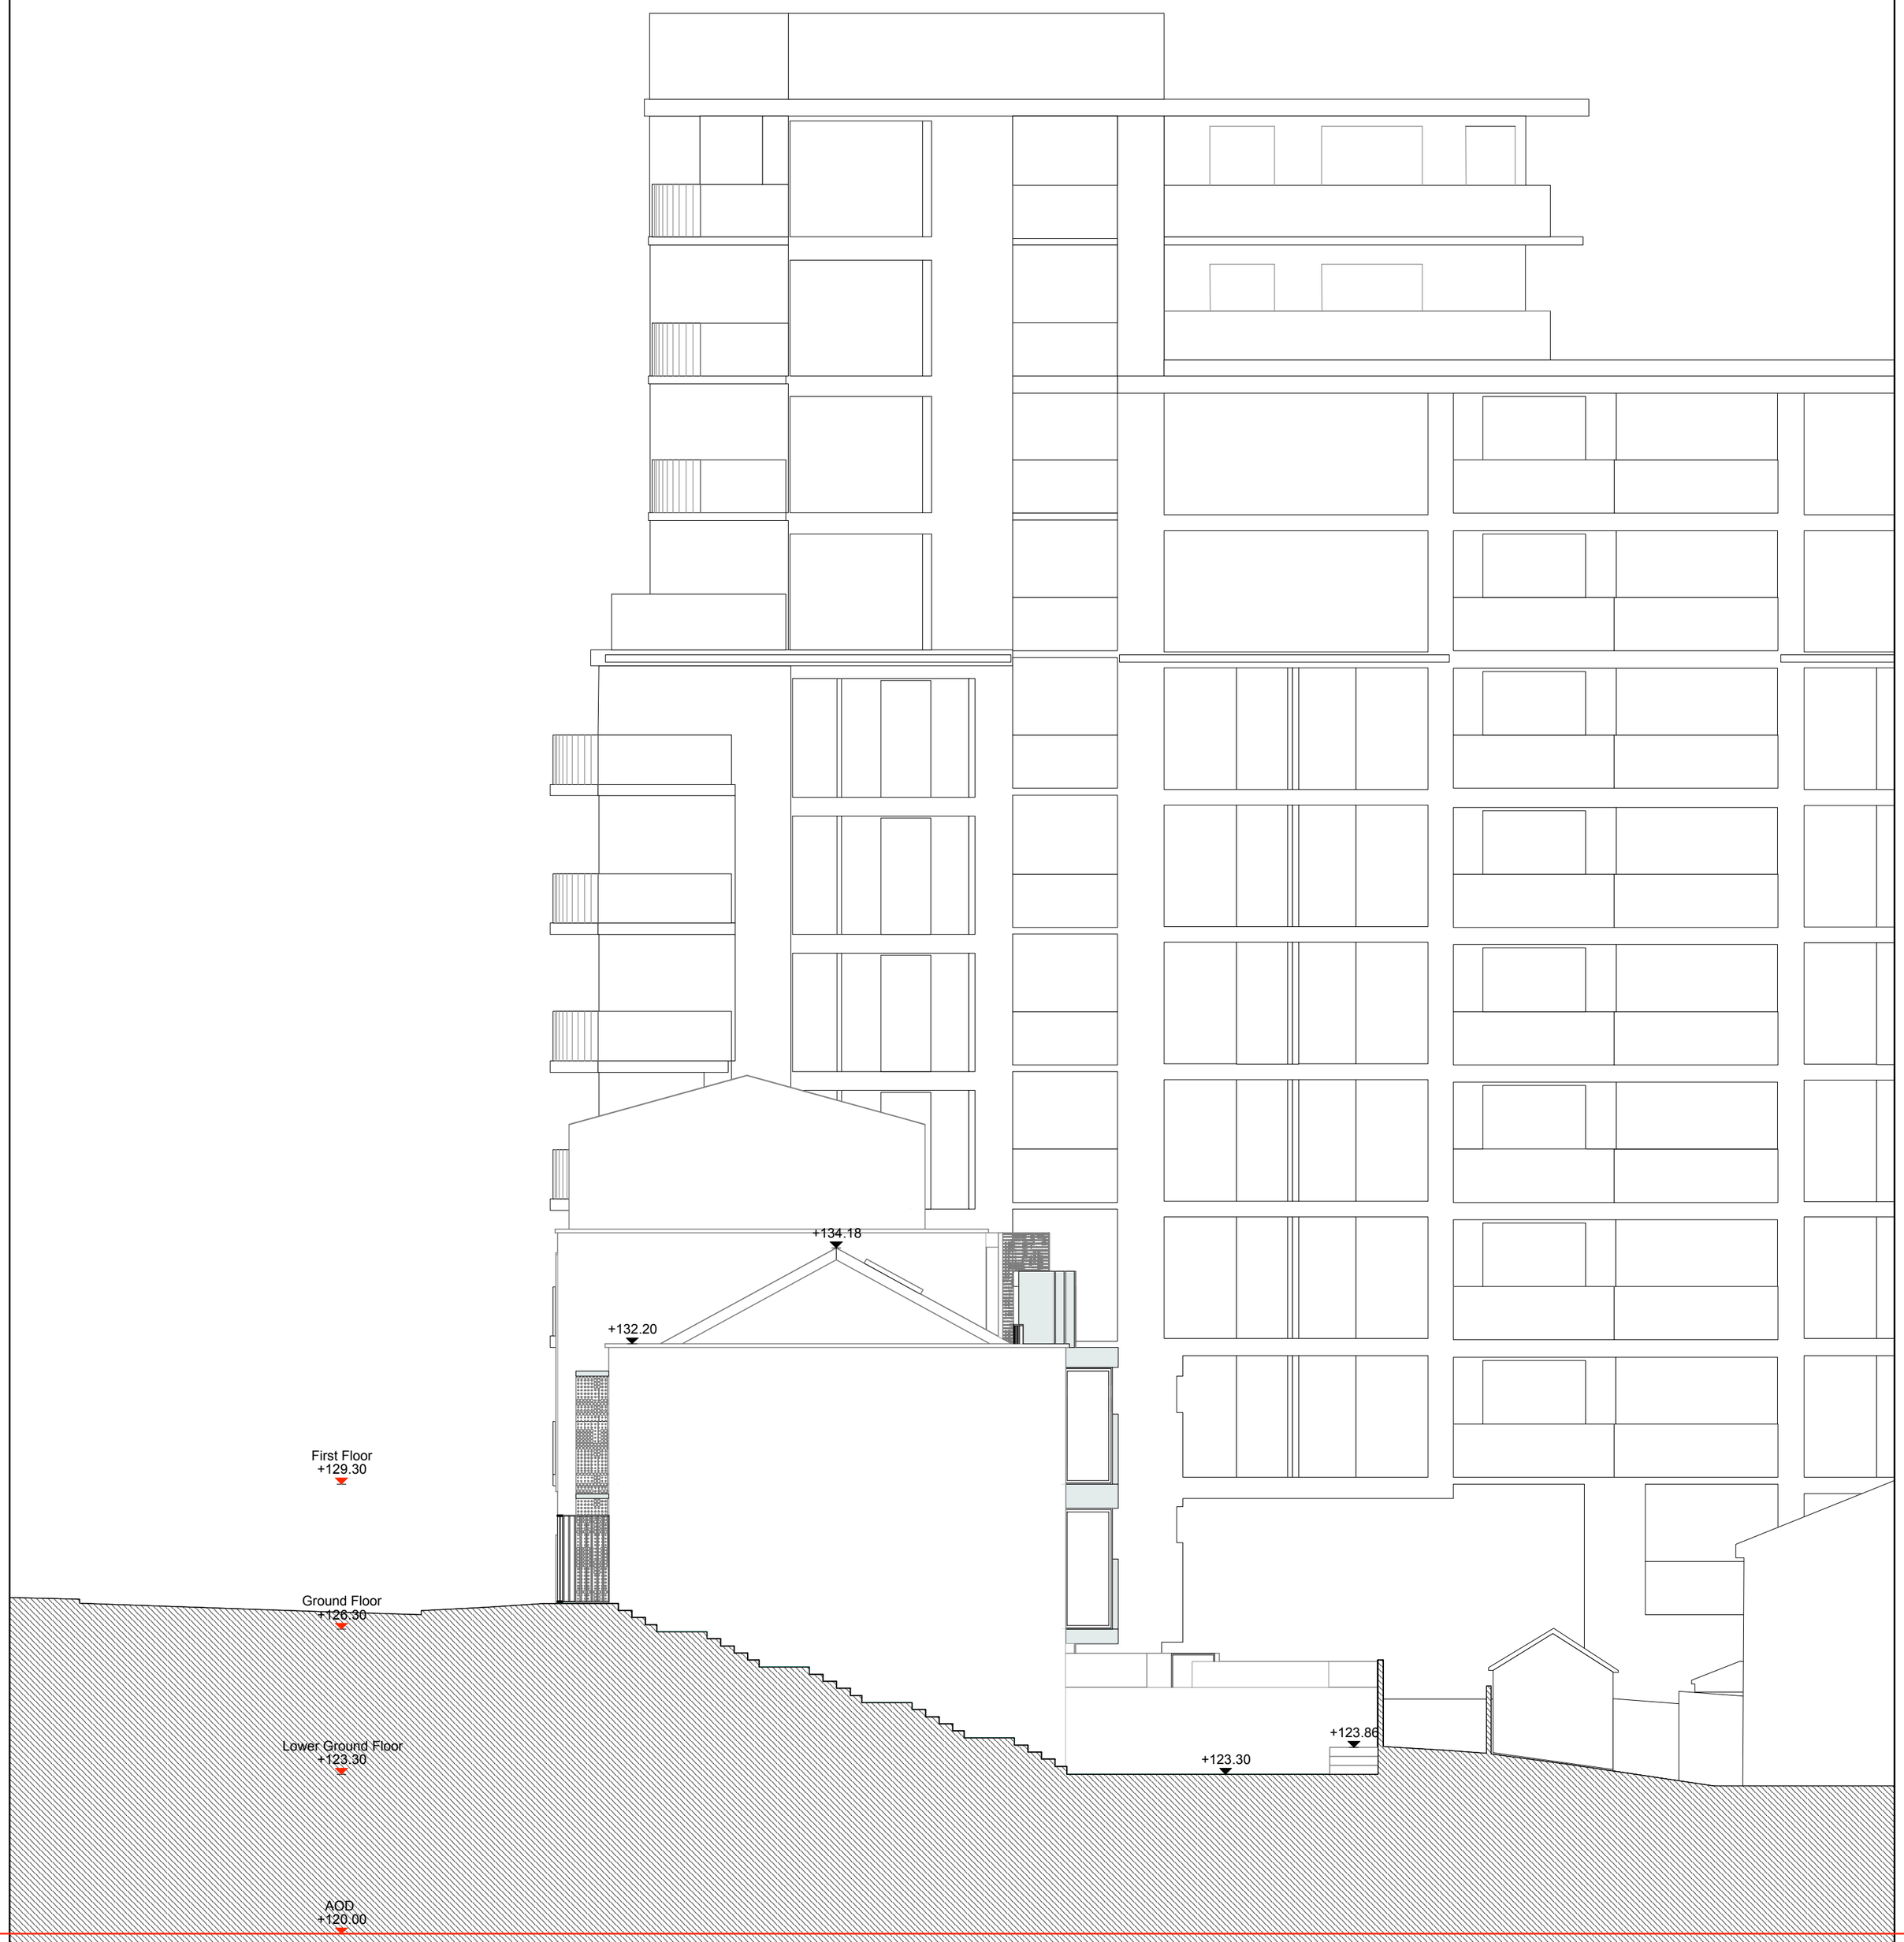

Date	Revision	Note
23.07.19	B	REVISED LAYOUT
25.02.19	A	UPLOADED FOR PLANNING

SCALE BAR 0m 5m

PLANNING APPLICATION 2

A2 1:100 @ A2
1:200 @ A4

AP (a.)
alan power | (ARCHITECTS.)
Alan Power Architects Ltd
13 Needham Road London, W11 2RP
Tel. 020 7229 9375 Fax. 020 7221 4172

DRAWING WEST ELEVATION

DRWG. Nº. 580/ PR.114

PROJECT FITZWILLIAM INN, 24 SACKVILLE ST, BARNSLEY S70 2DB

Rev. B

Scale 1:200 @ A3
1:100 @ A2

CLIENT HIND PROPERTY CO LTD

Date JULY 2019

Drawn

DO NOT SCALE FROM THIS DRAWING. ALL DIMENSIONS TO BE CHECKED ON SITE AND DISCREPANCIES REPORTED TO ARCHITECT