

notes

1. This drawing is based on information supplied by others, no guarantee of its accuracy can be given until a full site survey has been undertaken.
2. Please note that all areas are approximate and subject to further design development.

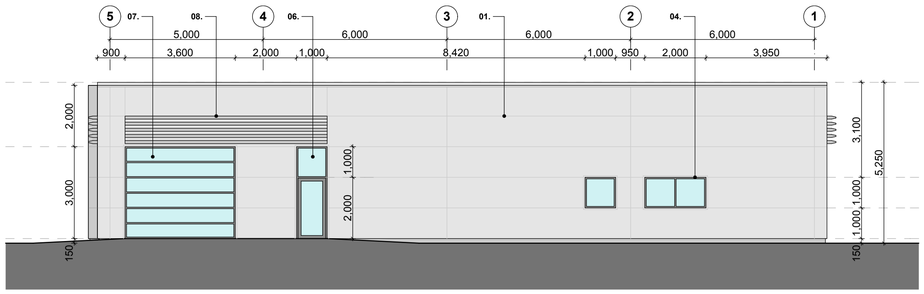


WEST ELEVATION

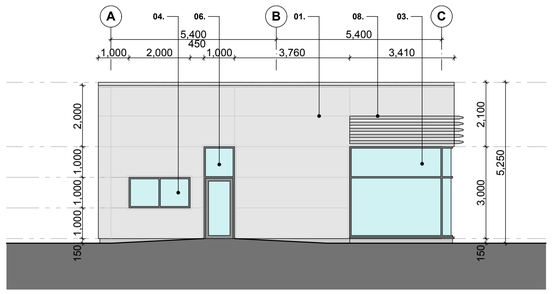

SOUTH ELEVATION


01. - COMPOSITE HORIZONTAL METAL CLADDING, COLOUR RAL 9006
02. - NISSAN ENTRANCE STATEMENT
03. - ALUMINIUM FRAMED SINGLE GLAZED SHOWROOM WINDOWS, COLOUR 9006
04. - ALUMINIUM FRAMED DOUBLE GLAZED WINDOWS, COLOUR 9006
05. - ALUMINIUM FRAMED MAIN ENTRANCE DOOR, COLOUR 9006
06. - ALUMINIUM FRAMED PERSONEL DOOR, COLOUR RAL 9006
07. - SECTIONAL VEHICLE ACCESS DOOR WITH VISION PANELS, COLOUR 9006
08. - SIGNAGE PANEL

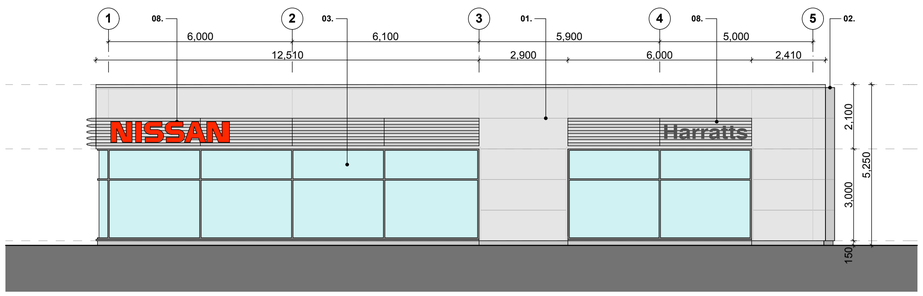


EAST ELEVATION




NORTH ELEVATION

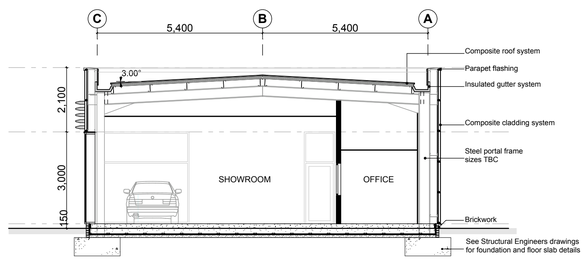

SECTION A-A

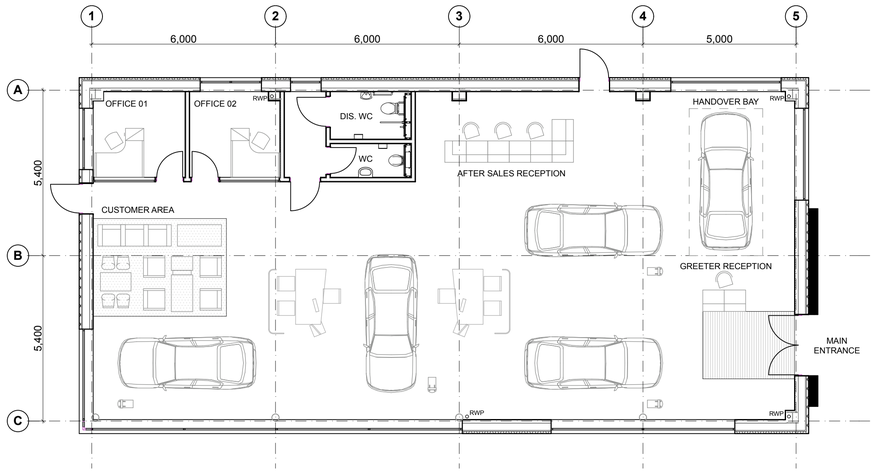

GROUND FLOOR PLAN

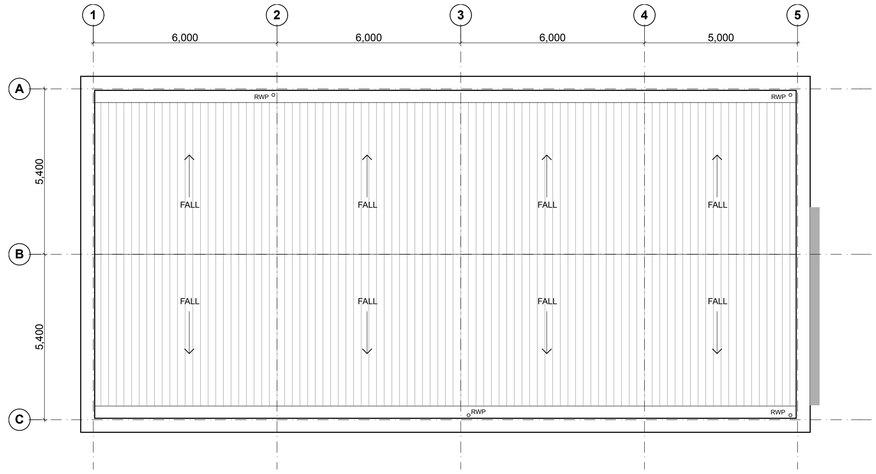

ROOF PLAN

0 1m 5m

SCALE 1:100

PL0 Planning Issue MJH SJM 14.04.08

revisions

Bond Bryan Architects

the church studio springvale road sheffield S10 1LP

T +44 (0)114 266 2040 E info@bondbryan.co.uk
F +44 (0)114 268 7021 W www.bondbryan.com

D - design PL - planning PT - pre-tender
T - tender P - preliminary
C - construction R - record

SIVIL GROUP

NISSAN SHOWROOM
HARRATTS
BARNSLEY

BUILDING DESIGN

scale	date	drawn	checked
1:200 @ A3 1:100 @ A1	07.02.08	DH/MJH	SJM

job no (category) dwg no revision

08-037 (07)001 PL0

This drawing is © Bond Bryan Architects. If in doubt ASK. Drawing measurements shall not be obtained by scaling. Verify all dimensions prior to construction. Immediately report any discrepancies on this drawing to Architect. This drawing shall be read in conjunction with associated specifications and related consultant's documents.

PLANNING

BUILDING DESIGN

08-037 (07)001