



Front Elevation
scale 1:100



Side Elevation
scale 1:100

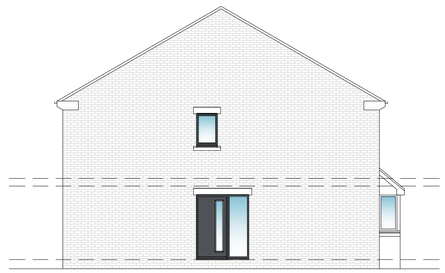


Rear Elevation
scale 1:100

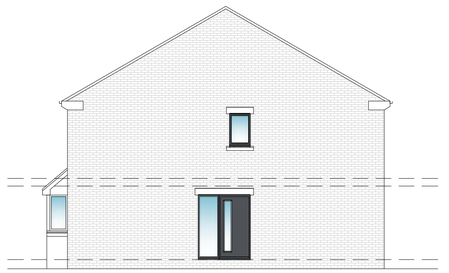


Side Elevation
scale 1:100

Block Type B

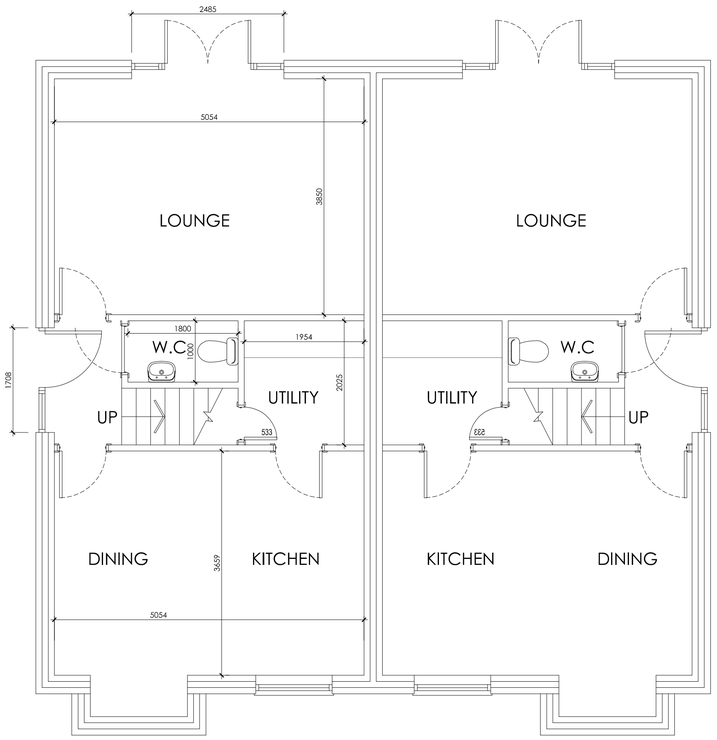

Ground Floor Plan
scale 1:50

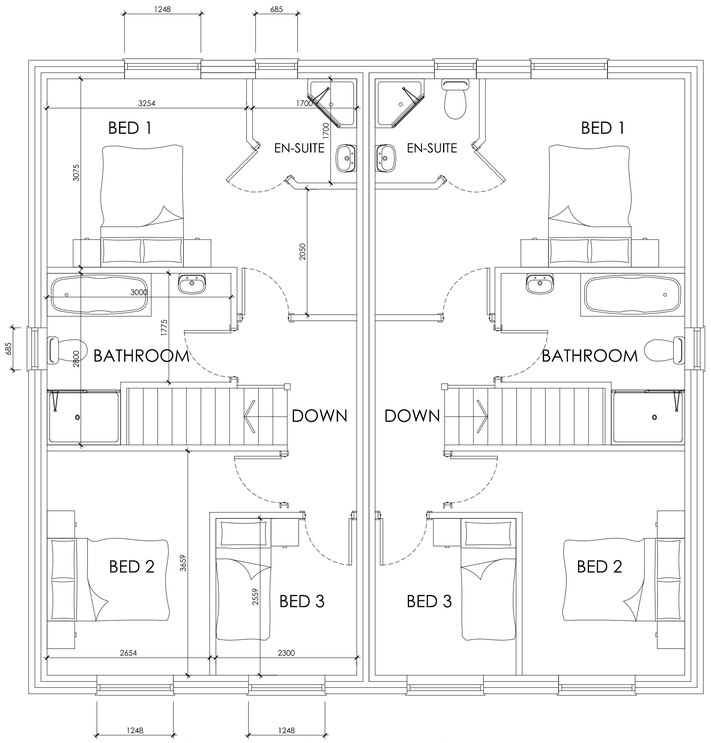

First Floor Plan
scale 1:50



Location Plan scale 1:1250

White Agus PARTNERSHIP
ARCHITECTURAL SERVICES AND SURVEYORS
8 MORSTON BUSINESS PARK, WHALEY ROAD, BARUGH GREEN, BARNSLEY. S75 1HQ
Phone: 01226 208482
Fax: 01226 283030
Email: info@whiteaguspartnership.co.uk
Web: www.whiteaguspartnership.co.uk

Project. RESIDENTIAL DEVELOPMENT AT SANDYGATE LANE, ARDSLEY BARNSLEY, S71 5AW	Client. BLACKSTONE DEVELOPMENTS LTD
Drawing Title. TWO-STOREY	Date. JULY 2017 / Scale. 1:50 @ A1
	Ref. 16-195 / Dwg. No. 11 / Rev. E

Date	Suffix	Description
10/11/2017	A	REVISED TO CLIENTS REQUIREMENTS
22/11/2017	B	CABLES ADDED & MATERIALS REVISED
24/11/2017	C	DETAILS REVISED
23/08/2018	D	LOCATION PLAN ADDED
03/09/2018	E	RED LINE REMOVED