




PROPOSED SIDE ELEVATION

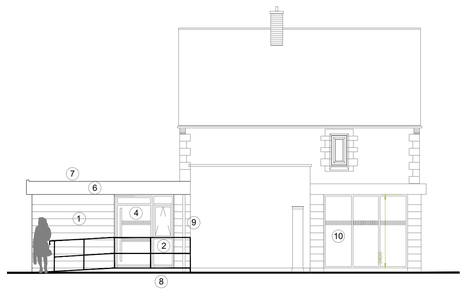


PROPOSED SIDE ELEVATION

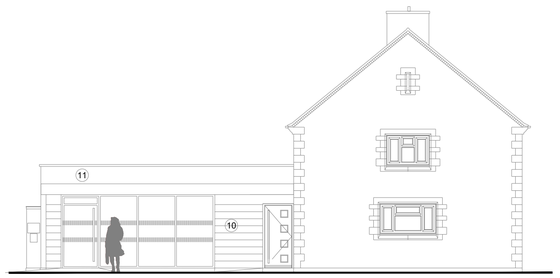

PROPOSED FRONT ELEVATION

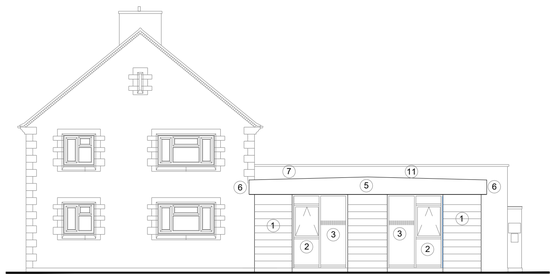

PROPOSED REAR ELEVATION

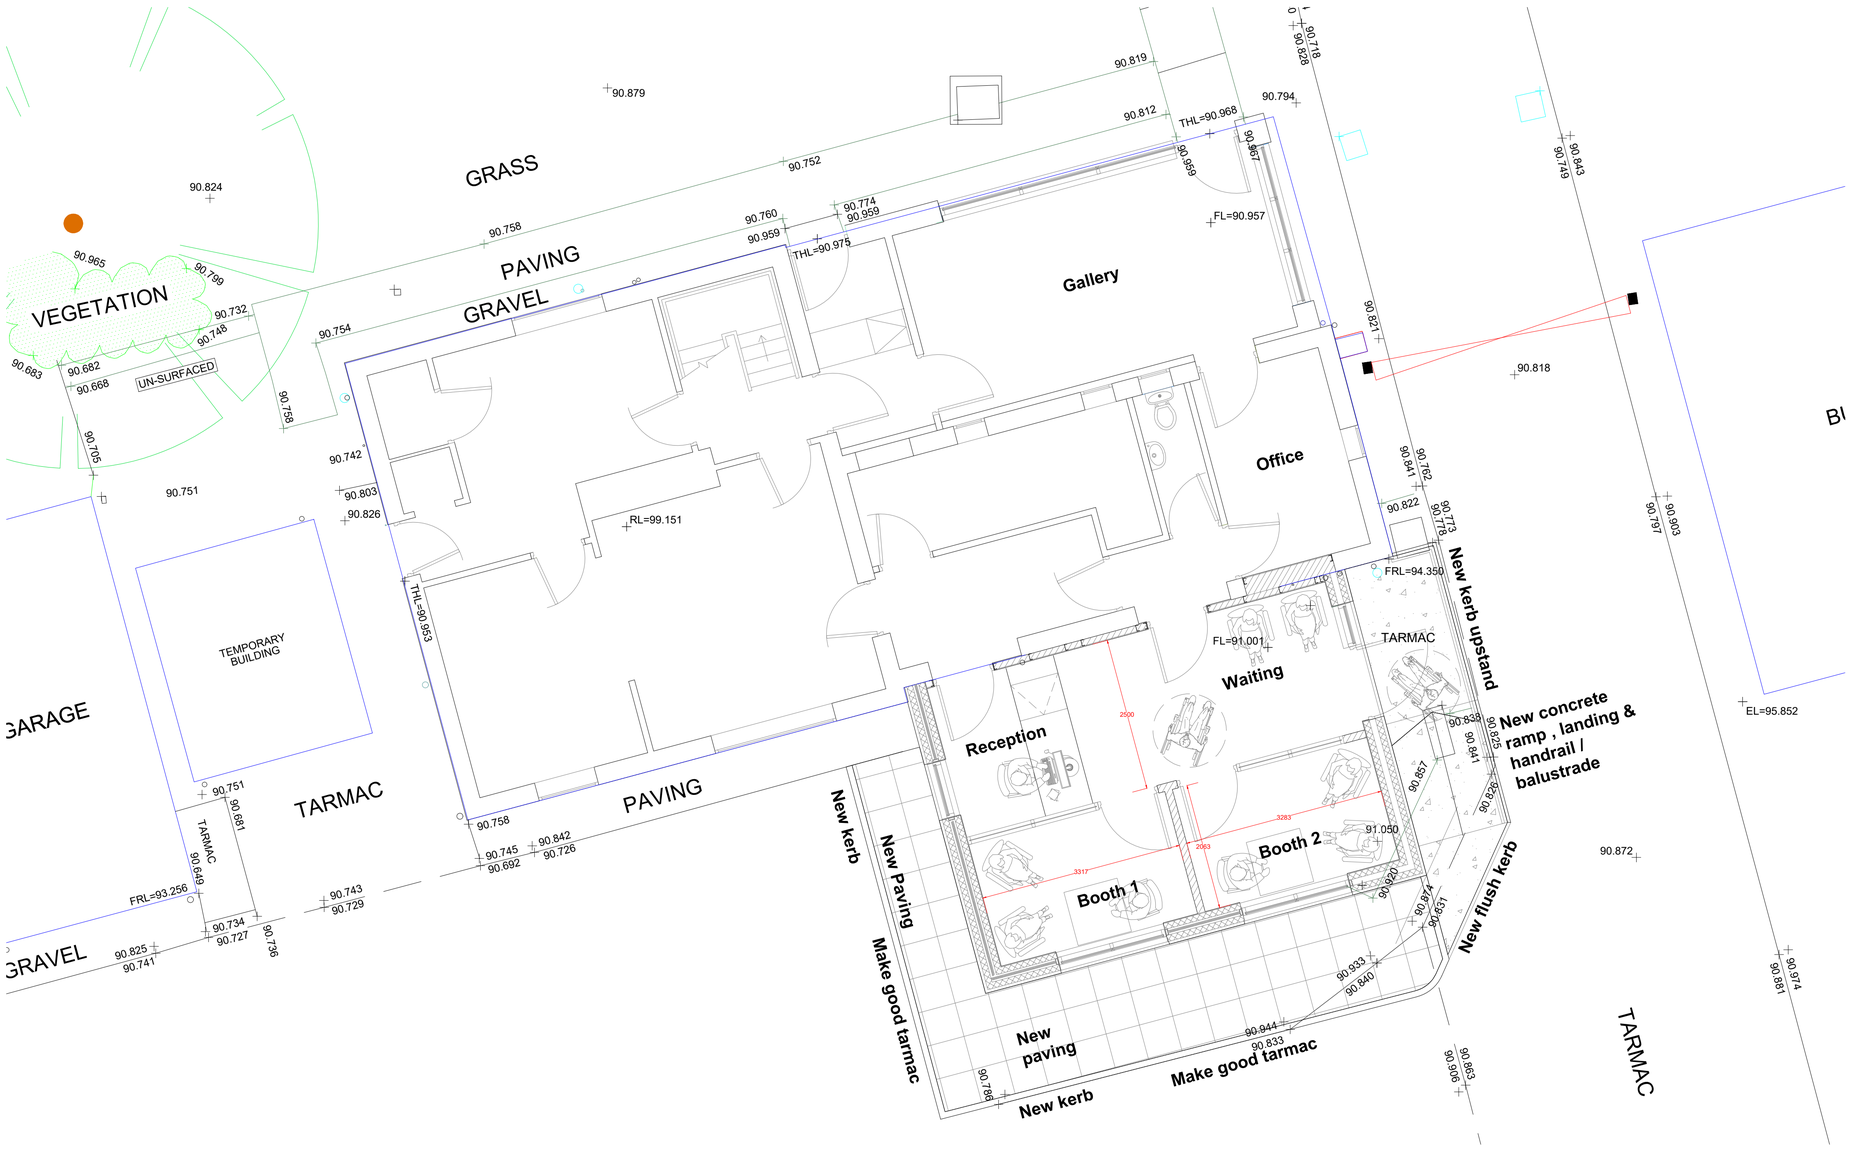

PROPOSED GROUND FLOOR PLAN
Scale 1:50

1. Cedar cladding to match recent front extension
2. Glazed curtain wall with opening vent to match recent front extension
3. Glazed curtain wall with manifestation to match recent front extension
4. Glazed door incorporated into glazed curtain wall with manifestation
5. Aluminium Verge / fascia / soffit flashing with PPC finish
6. Aluminium concealed gutter and fascia / soffit system with PPC finish. Soffit to incorporate LED down lights
7. Single ply flat roof
8. Form new ramp and hand-rail to create level access
9. New aluminium RWP into new Roddable / accessible gully with connection into existing BG system.
10. Recently completed front extension
11. Existing brick parapet wall retained

DO NOT SCALE FROM THIS DRAWING. ALL DIMENSIONS TO BE CHECKED ON SITE BY CONTRACTOR. REPORT ANY DISCREPANCIES TO DRAWING AUTHOR AND PROPERTY SERVICES TEAM. DRAWING OR CONTENTS SHOULD NOT BE DUPLICATED WITHOUT PRIOR CONSENT.

DRAWING TO BE READ IN CONJUNCTION WITH ALL OTHER PROJECT DOCUMENTS INCLUDING BUT NOT LIMITED TO DRAWINGS, SPECIFICATIONS, SCHEDULES

0mm 10 20 30 60mm
1:1

NOTES

Rev	Notes	Date	Issued By
P1	First Issue - Planning Issue	17/02/22	MJY

BARNSLEY Metropolitan Borough Council
PROPERTY SERVICES

SERVICE
Environment & Transport
BMBC

PROJECT
Barnsley Crematorium
Gatehouse Rear Extension

TITLE
Proposed Ground Floor Plan & Elevations

PROJECT REF	DRAWING REFERENCE	REV
BarnCrem	BMBC-DR-A-005	P1
SCALE: Noted	DISCIPLINE: ARCHITECTURE	SHEET SIZE: A1
PURPOSE OF ISSUE: PLANNING APPROVAL	Drawn: MJY	Checked: XX