

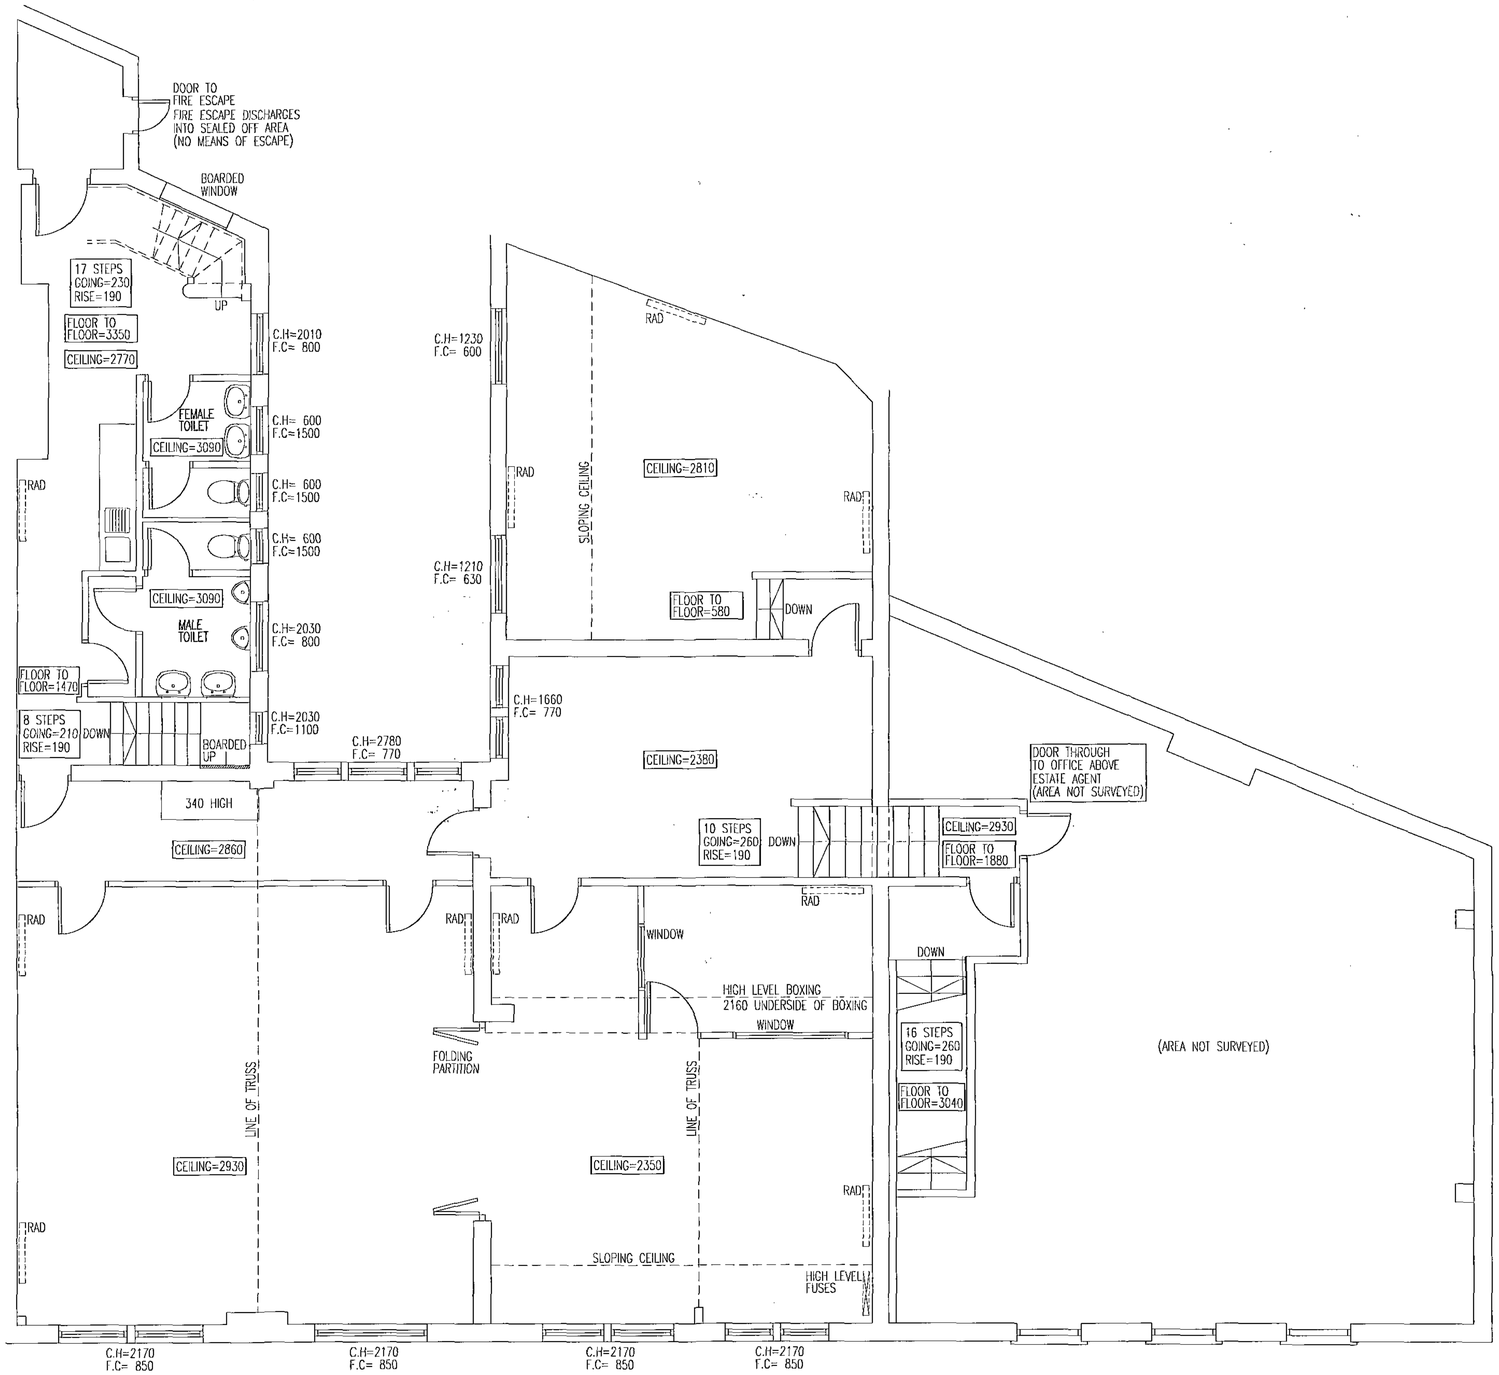


SECOND FLOOR

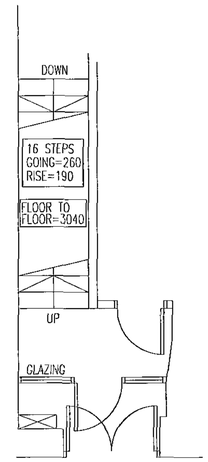

GROUND FLOOR STAIRWAY

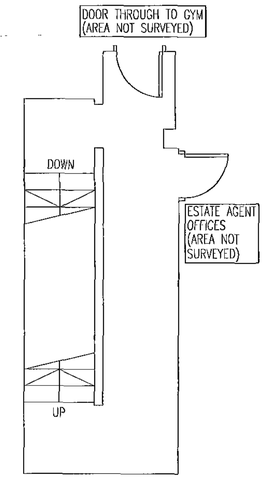

Barnsley Metropolitan Borough Council
0 6 JUL 2009
Corporate Management

FIRST FLOOR STAIRWAY

ARCHITECTS
BARNSLEY LEEDS BRADFORD

1. THIS DRAWING AND THE COPYRIGHTS AND PATENTS THEREIN ARE THE PROPERTY OF NUTTALL YARWOOD & PARTNERS LIMITED REGISTERED IN ENGLAND AND WALES No. 4631338 AND MAY BE USED OR REPRODUCED ONLY UNDER CONTRACT.

2. CONTRACTORS AND SUB-CONTRACTORS MUST CHECK AND AGREE ALL DIMENSIONS BEFORE PREPARING SHOP DRAWINGS OR COMMENCING WORK ON SITE

3. CONTRACTORS ARE RESPONSIBLE FOR INFORMING THE ARCHITECT OF ANY DISCREPANCY DISCOVERED ON THIS DRAWING OR BETWEEN THIS DRAWING AND ANY OTHER RELATED DOCUMENT ISSUED UNDER THE STANDARD FORM OF CONTRACT IN RESPECT OF THE WORK.

4. WRITTEN DIMENSIONS ONLY ARE TO BE USED FROM THIS DRAWING. IF IN ANY DOUBT ASK FOR CLARIFICATION.

Notes.

Revisions.

Date	Suffix	Description	Date	Suffix	Description


NUTTALL YARWOOD & PARTNERS LIMITED
CHARTERED ARCHITECTS
The Grove, High Street, Dodworth, Barnsley, S75 3RD. Tel: 01226 206771. Fax: 01226 200989. E-mail: nyp.barnsley@btconnect.com
The Old Primary School, Calverley Road, Oulton, Leeds, LS26 8JQ. Tel: 0113 2822100. Fax: 0113 2822213. E-mail: nyp.leeds@btconnect.com
120 Main Street, Burley-in-Wharfedale, LS29 7JX. Tel: 01943 864441. Fax: 01943 862300. E-mail: nyp.bradford@btconnect.com

Project.	Client.
26 – 30 ELDON STREET BARNSLEY	GEORGETOWN FOREST LIMITED


Drawing Title.	Date.	Scale.
SURVEY GROUND & FIRST FLOOR STAIRWAY SECOND FLOOR PLAN	APRIL 2009	1:50

Ref.	Dwg. No.	Rev.
37/35	101	

PLANNING APPROVAL OBTAINED
FOR 3 NO. APARTMENTS
PLANNING REF NO. 2007/1681

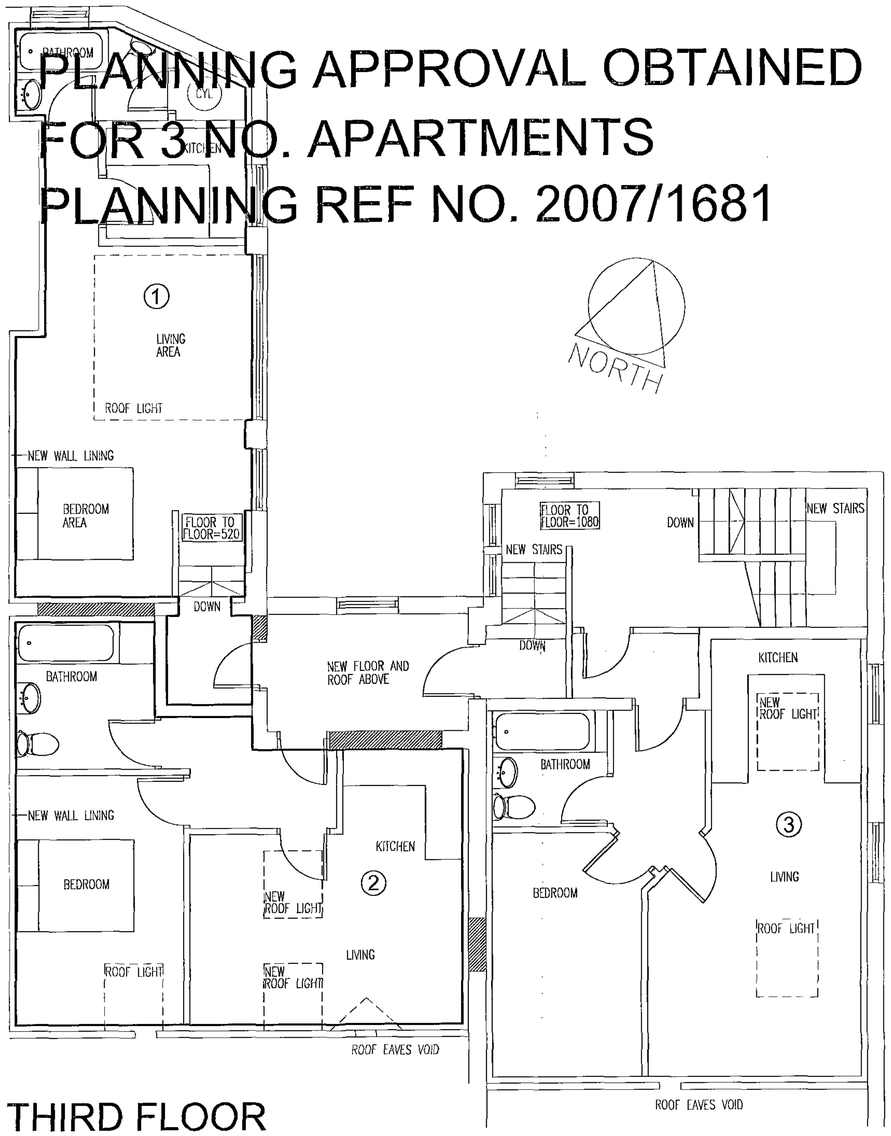

THIRD FLOOR

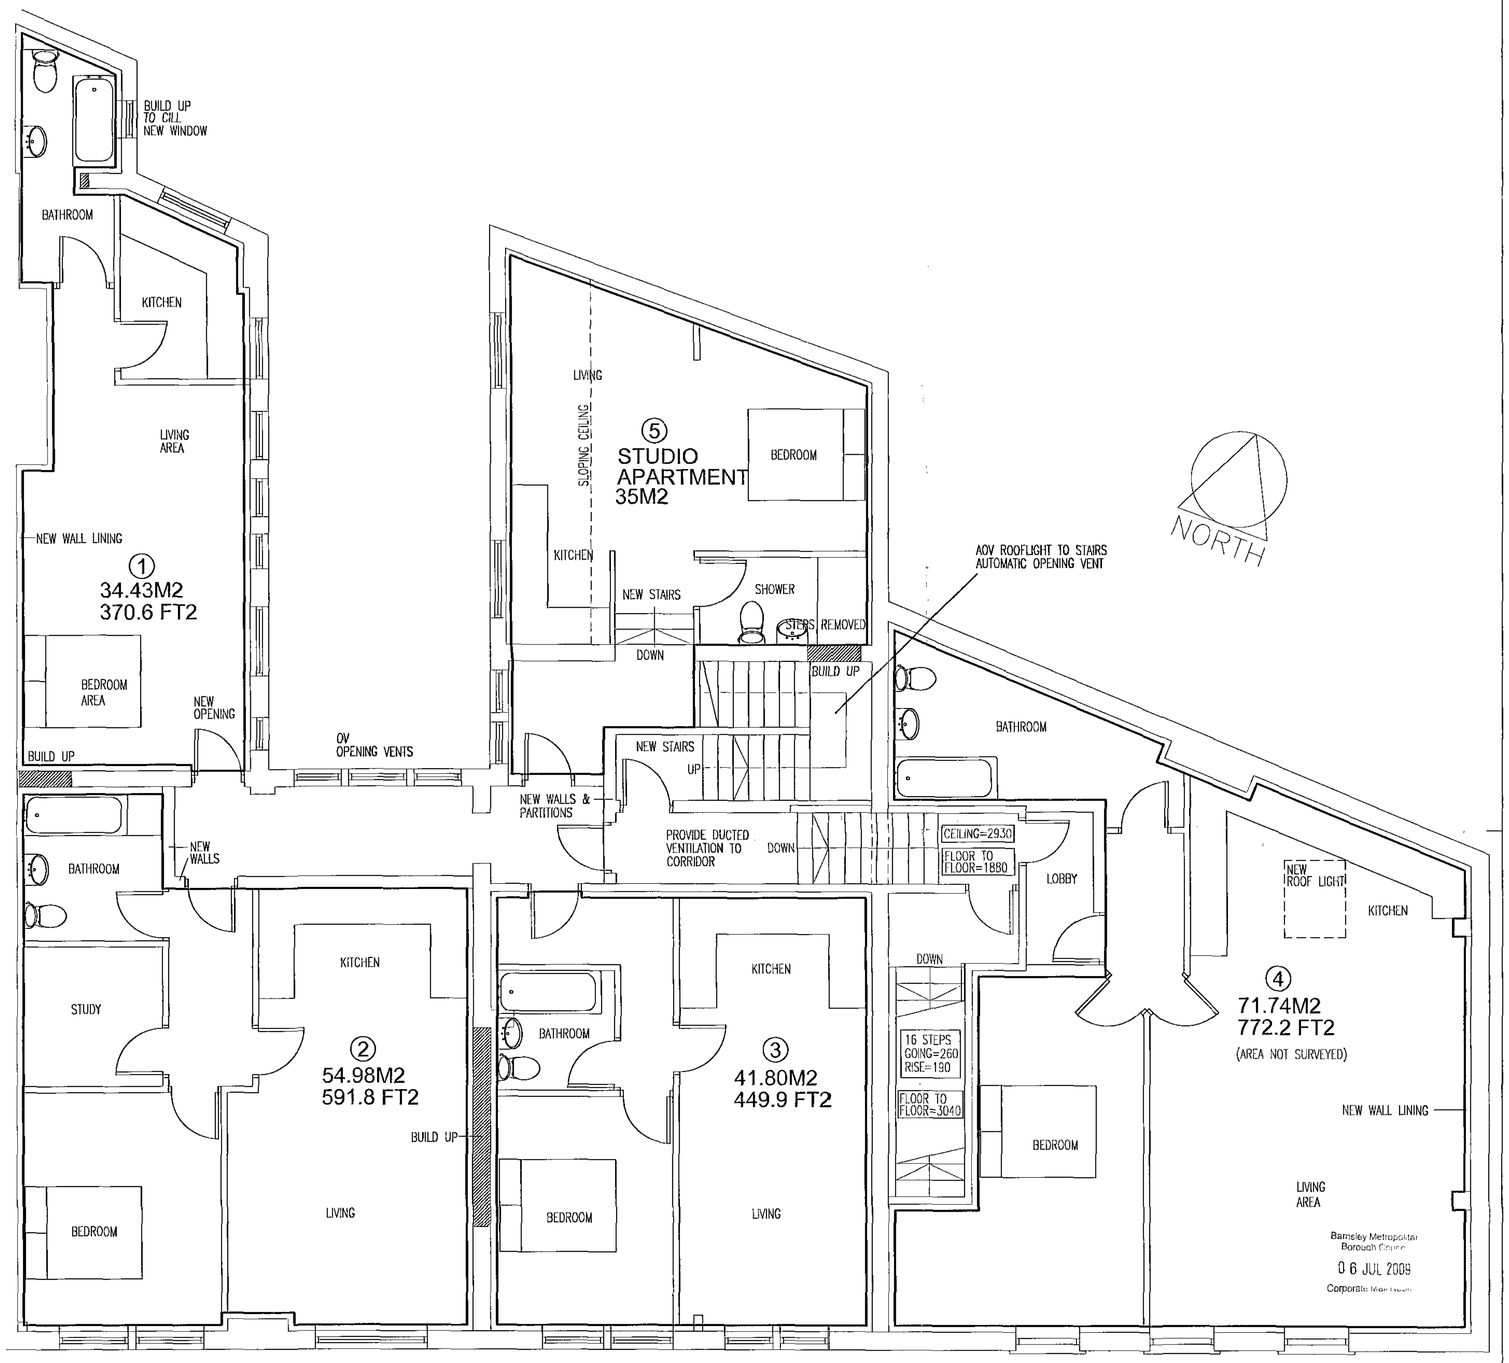

SECOND FLOOR

Barnsley Metropolitan Borough Council
06 JUL 2009
Corporate Management

DOUBLE FIRE DOOR PROTECTION TO ALL BUSINESS PREMISES AT ALL FLOORS AND ALL DOORS OFF STAIR ROUTE AT SECOND AND THIRD FLOOR.

COMPREHENSIVE, INTEGRATED, INTER LINKED FIRE ALARM SYSTEM TO ALL BUSINESS PREMISES AND APARTMENTS.

ARCHITECTS
BARNSLEY LEEDS BRADFORD

1. THIS DRAWING AND THE COPYRIGHTS AND PATENTS THEREIN ARE THE PROPERTY OF NUTTALL YARWOOD & PARTNERS LIMITED REGISTERED IN ENGLAND AND WALES No. 4631336 AND MAY BE USED OR REPRODUCED ONLY UNDER CONTRACT.

2. CONTRACTORS AND SUB-CONTRACTORS MUST CHECK AND AGREE ALL DIMENSIONS BEFORE PREPARING SHOP DRAWINGS OR COMMENCING WORK ON SITE.

3. CONTRACTORS ARE RESPONSIBLE FOR INFORMING THE ARCHITECT OF ANY DISCREPANCY DISCOVERED ON THIS DRAWING OR BETWEEN THIS DRAWING AND ANY OTHER RELATED DOCUMENT ISSUED UNDER THE STANDARD FORM OF CONTRACT IN RESPECT OF THE WORK.

4. WRITTEN DIMENSIONS ONLY ARE TO BE USED FROM THIS DRAWING. IF IN ANY DOUBT ASK FOR CLARIFICATION.

Notes.

Revisions.

Date	Suffix	Description	Date	Suffix	Description

NUTTALL YARWOOD & PARTNERS LIMITED
CHARTERED ARCHITECTS
The Grove, High Street, Dodworth, Barnsley, S75 3RQ. Tel: 01226 208771. Fax: 01226 200988. E-mail: nyp.barnsley@btconnect.com
The Old Primary School, Calverley Road, Otley, Leeds, LS26 8JQ. Tel: 0113 2822100. Fax: 0113 2822213. E-mail: nyp.leeds@btconnect.com
120 Main Street, Burley-in-Wharfedale, LS29 7JX. Tel: 01943 864441. Fax: 01943 862300. E-mail: nyp.bradford@btconnect.com

Project.	Client.
26 - 30 ELDON STREET BARNSLEY	GEORGETOWN FOREST LIMITED
Drawing Title. AS PROPOSED SECOND & THIRD FLOOR PLANS	Date. APRIL 2009 / Scale. 1:50 / Ref. 37/35 / Dwg. No. 102 / Rev.