

EXISTING GROUND FLOOR - SCALE 1:50

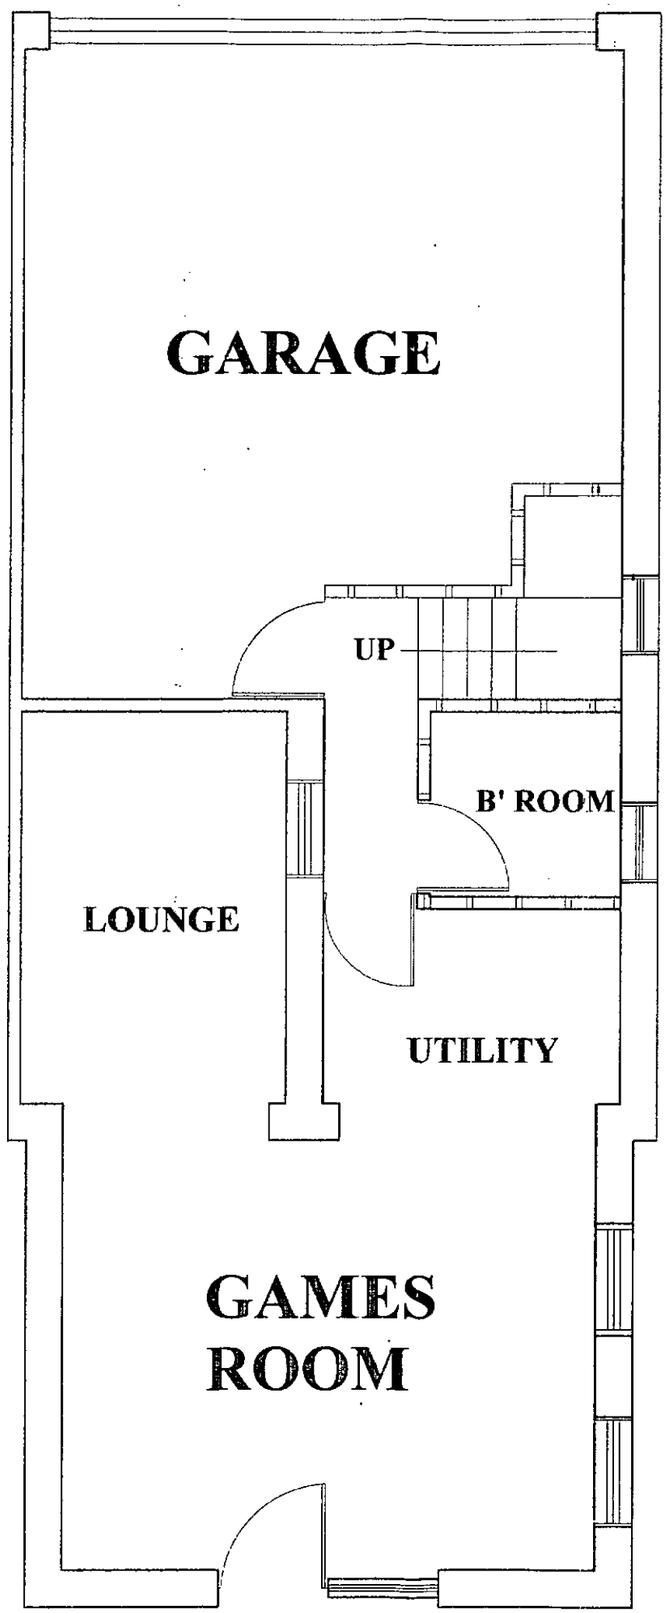

EXISTING SECOND FLOOR - SCALE 1:50

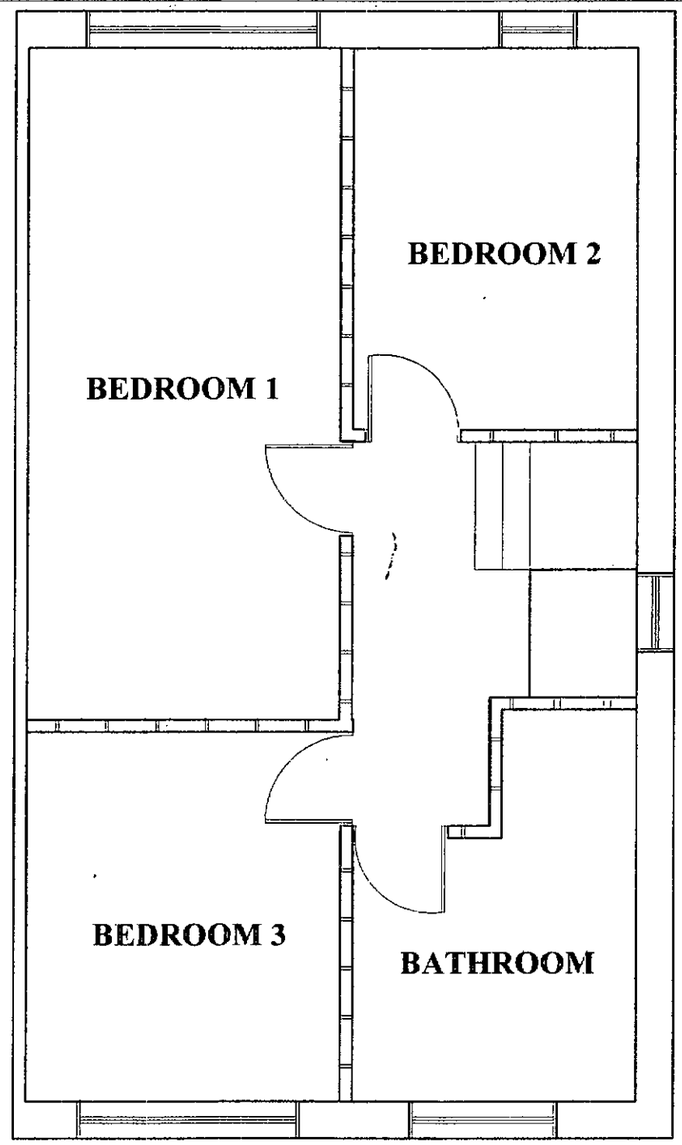


PLANNING APPLICATION


55B HUDDERSFILD ROAD
WILTHORPE
BARNSLEY
SOUTH YORKSHIRE
S75 1DR

PROPOSAL - FIRST FLOOR SIDE/REAR EXTENSION ABOVE EXISITING GROUND FLOOR EXTENSION
EXISTING GROUND/SECOND FLOOR
SCALE 1:50

PROPOSED FIRST FLOOR - SCALE 1:50

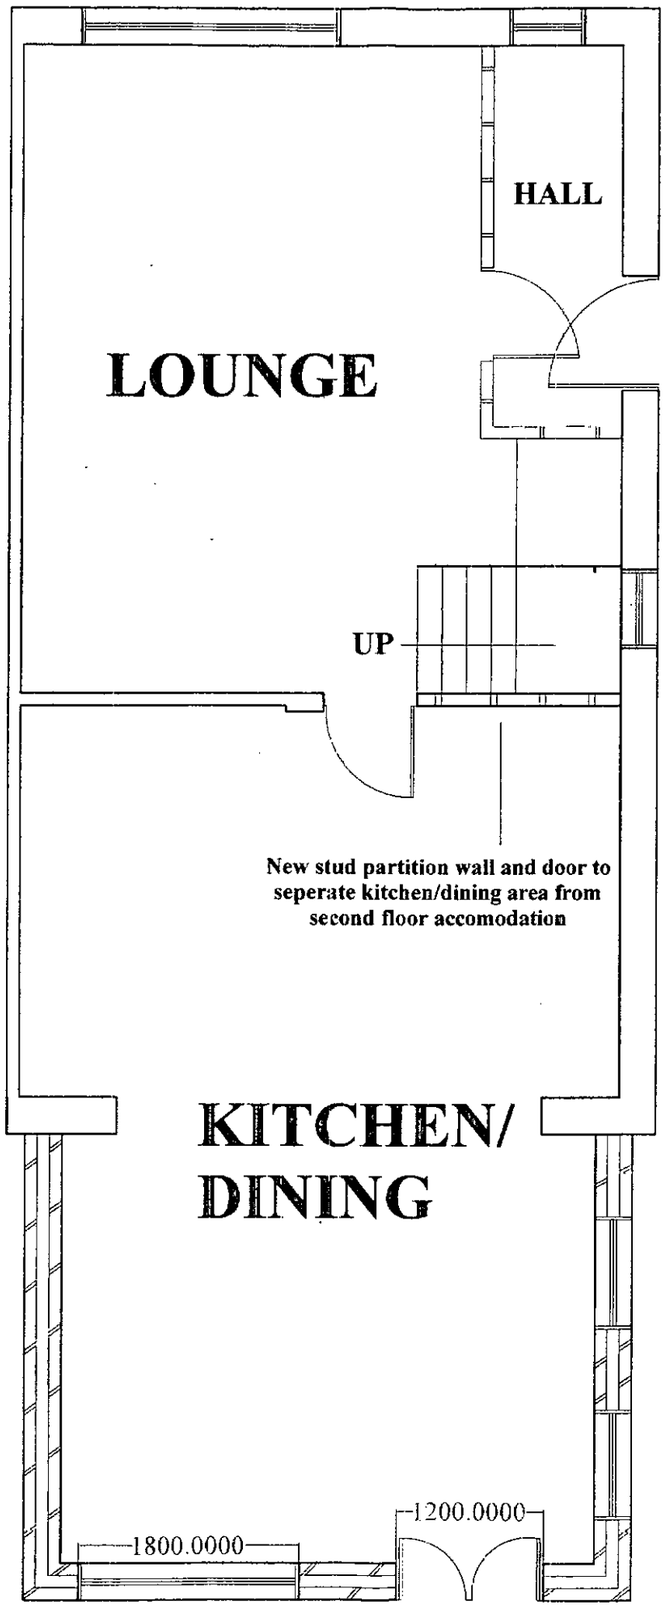

EXISTING FIRST FLOOR - SCALE 1:50

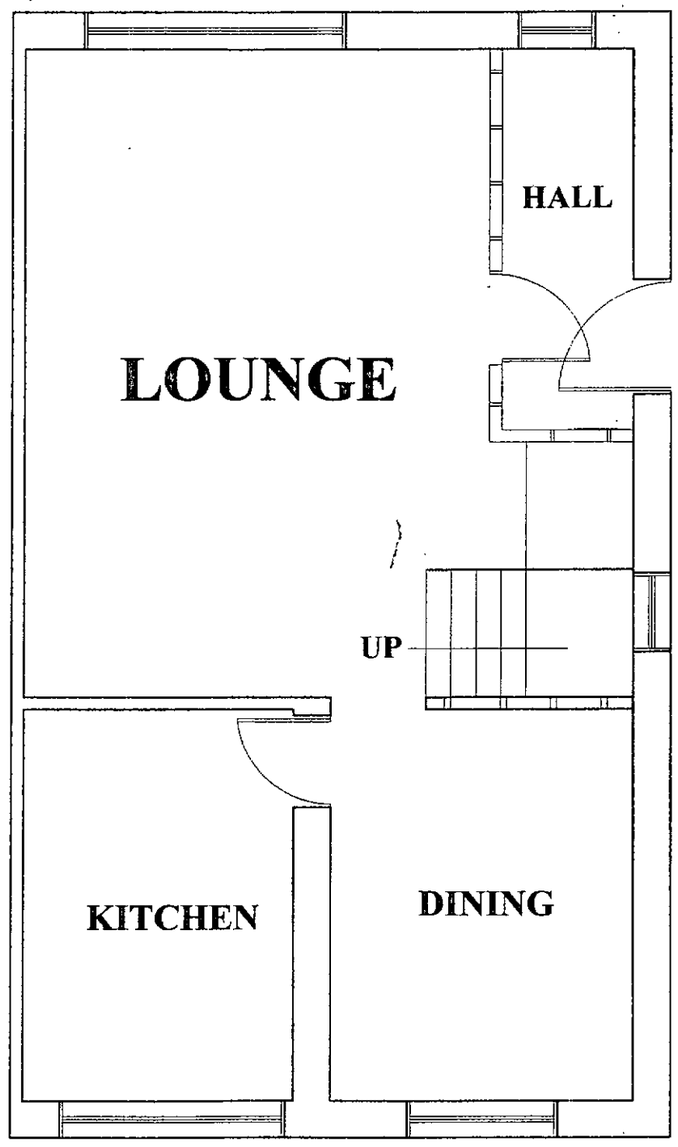

PLANNING APPLICATION


55B HUDDERSFILD ROAD
WILTHORPE
BARNSLEY
SOUTH YORKSHIRE
S75 1DR

PROPOSAL - FIRST FLOOR SIDE/REAR EXTENSION ABOVE EXISITING GROUND FLOOR EXTENSION
EXISTING/PROPOSED FIRST FLOOR
SCALE 1:50


PROPOSED SIDE ELEVATION - SCALE 1:50

Existing roof trusses and tiles to be reused. If new tiles are to be used then tiles to match existing and be suitable for pitch

New windows to side elevaation to be max 1.7m from floor level and fitted with obscure glazing

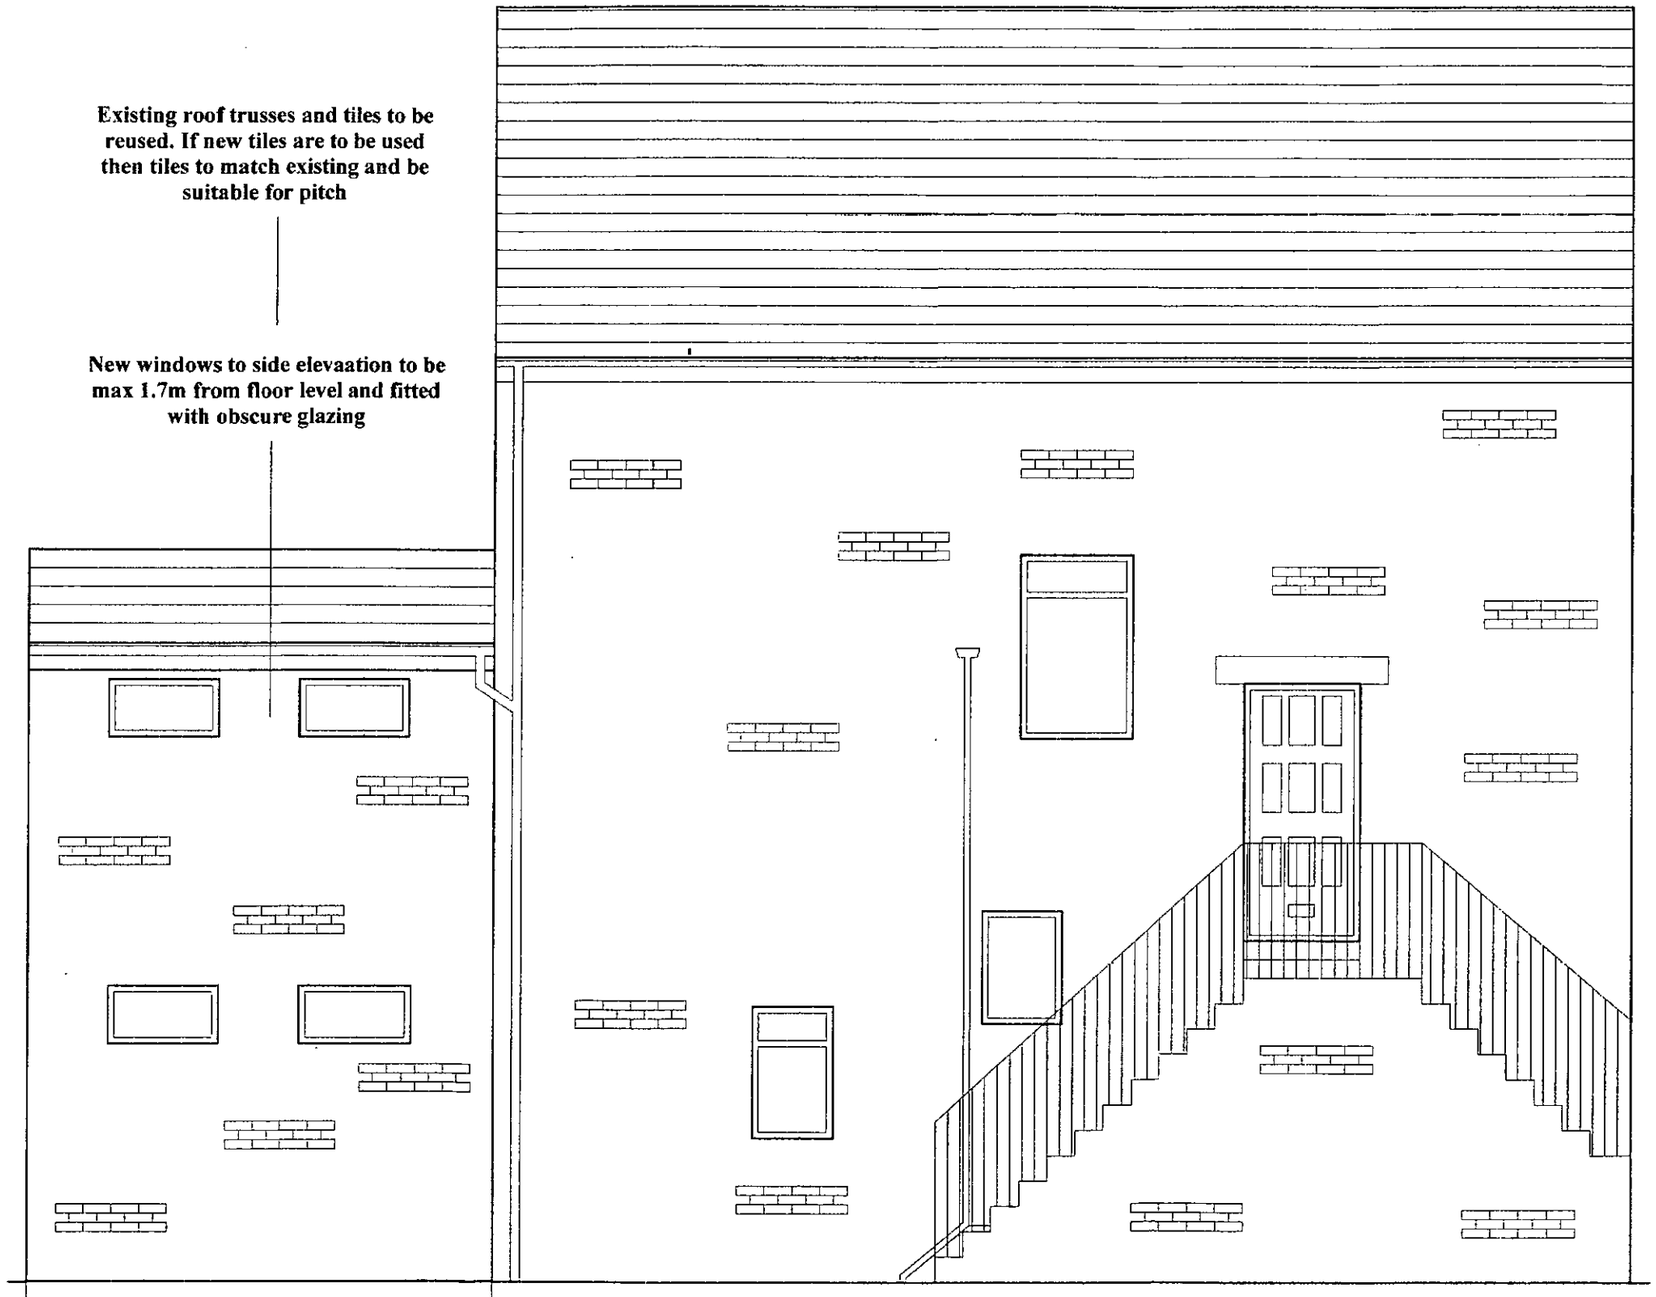

SITE PLAN- SCALE 1:200

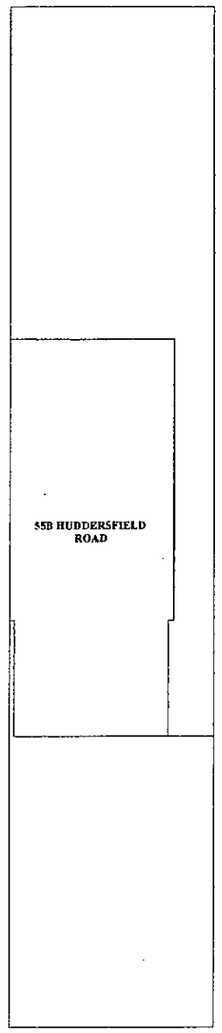


PLANNING APPLICATION


55B HUDDERSFILD ROAD
WILTHORPE
BARNSLEY
SOUTH YORKSHIRE
S75 1DR

PROPOSAL - FIRST FLOOR SIDE/REAR EXTENSION ABOVE EXISITING GROUND FLOOR EXTENSION
PROPOSED SIDE ELEVATION - SCALE 1:50

EXISTING SIDE ELEVATION - SCALE 1:50

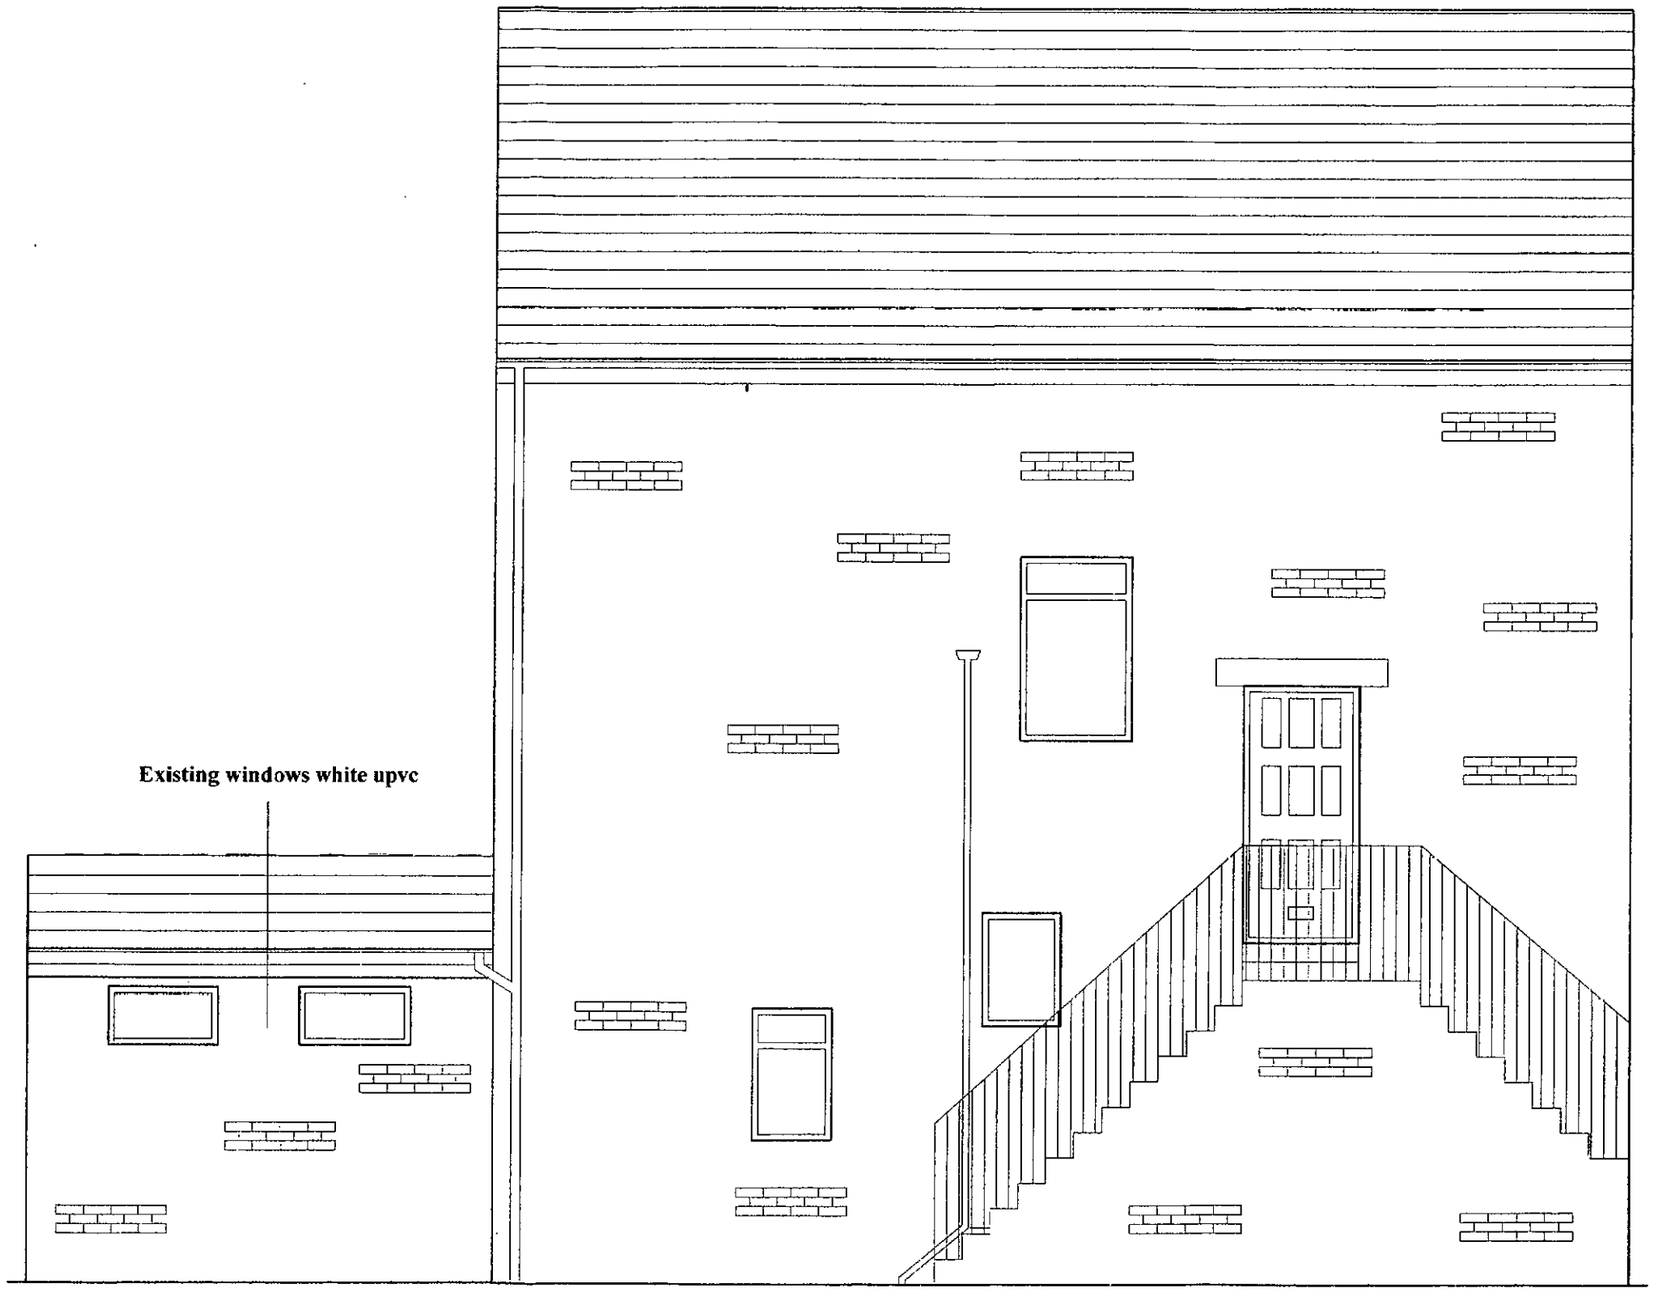

SITE PLAN- SCALE 1:200

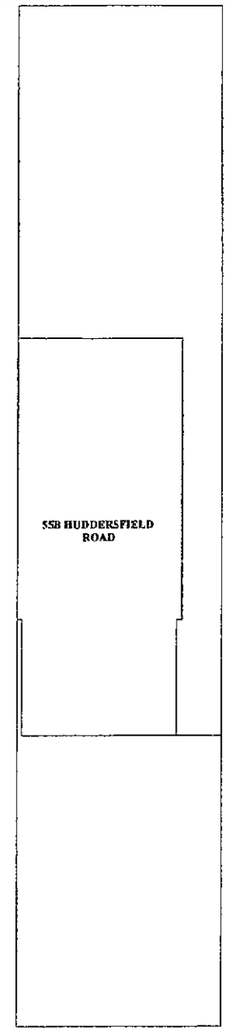


PLANNING APPLICATION


55B HUDDERSFILD ROAD
WILTHORPE
BARNSLEY
SOUTH YORKSHIRE
S75 1DR

PROPOSAL - FIRST FLOOR SIDE/REAR EXTENSION ABOVE EXISITING GROUND FLOOR EXTENSION
EXISTING SIDE ELEVATION - SCALE 1:50


PROPOSED REAR ELEVATION - SCALE 1:50

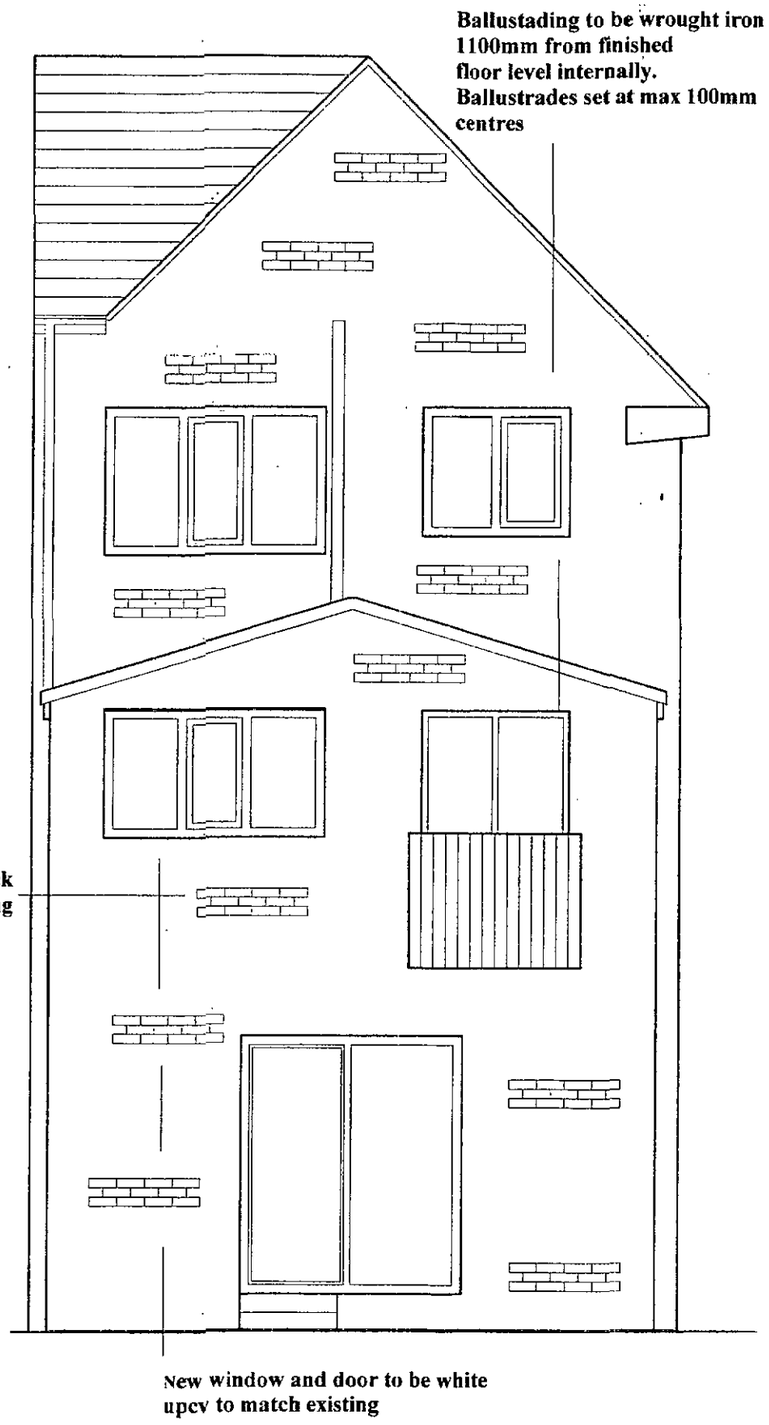


EXISTING REAR ELEVATION - SCALE 1:50

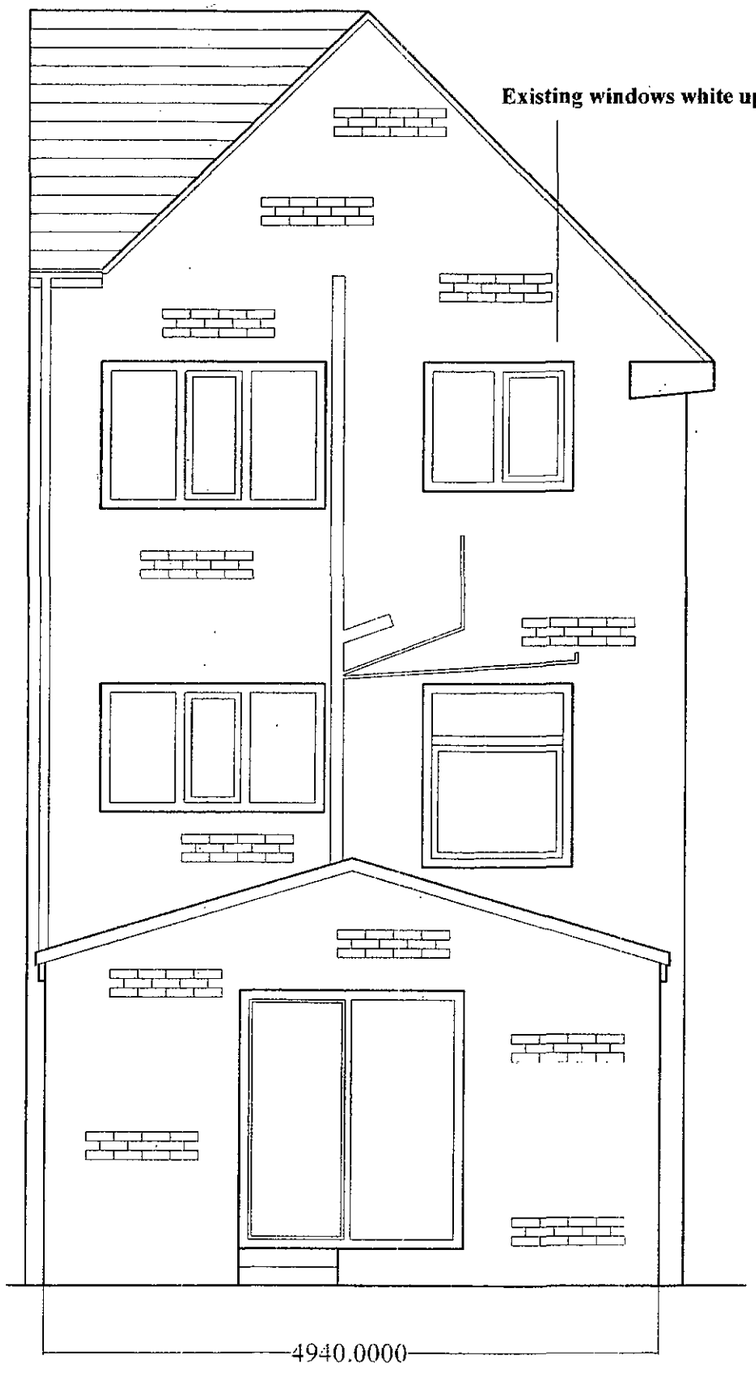

EXISTING SIDE ELEVATION - SCALE 1:100

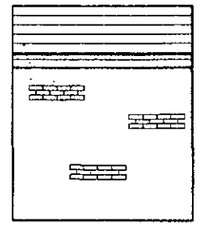

PROPOSED SIDE ELEVATION - SCALE 1:100

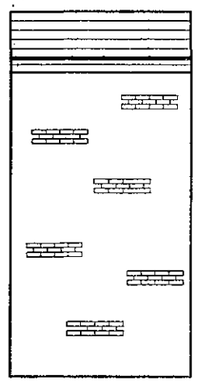

PLANNING APPLICATION

55B HUDDERSFILD ROAD
WILTHORPE
BARNSLEY
SOUTH YORKSHIRE
S75 1DR

PROPOSAL - FIRST FLOOR SIDE/REAR EXTENSION ABOVE EXISITING GROUND FLOOR EXTENSION
EXISTING/PROPOSED REAR ELEVATIONS - SCALE 1:50