
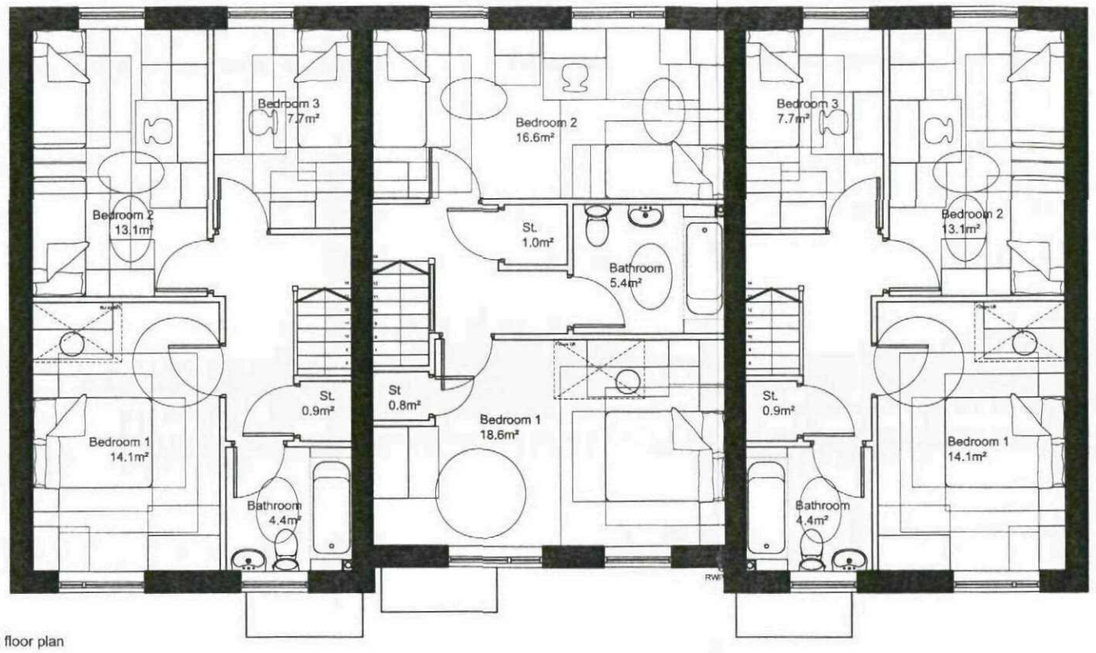


First floor plan

Type B
3B/5P House

Type A2
2B/4P House

Type B
3B/5P House

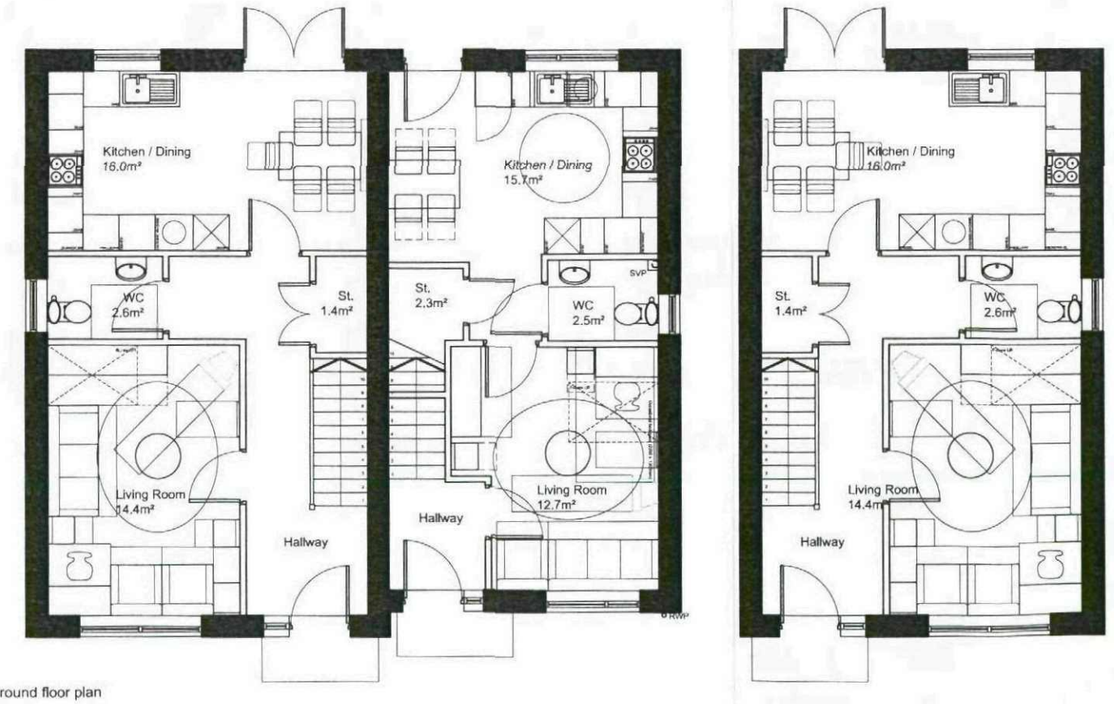

Ground floor plan

Type B
3B/5P House
96m²/ 1033 sqft

Type A2
2B/4P House
78m²/ 839.5 sqft

Type B
3B/5P House
96m²/ 1033 sqft

REVISIONS

This design is copyright ©

YORKSHIRE HOUSING

RESIDENTIAL DEV'PMENT
PRIORY ROAD

LUNDWOOD, BARNSLEY

TERRACE BLOCK
HOUSE TYPES B, A2 & B
PLANS

Drawn: BR	Scale: 1:100 @ A3
Date: OCT 2011	Checked: MH


brewsterbye architects
5 NORTH HILL ROAD
HEADINGLEY
LEEDS
LS6 2EN
telephone
0113 2754000
facsimile
0113 2844250
e.mail
info@brewsterbye.co.uk

Plots 14, 15 & 16


Dwg No: 015/83(02)115 #



ELEVATION 1

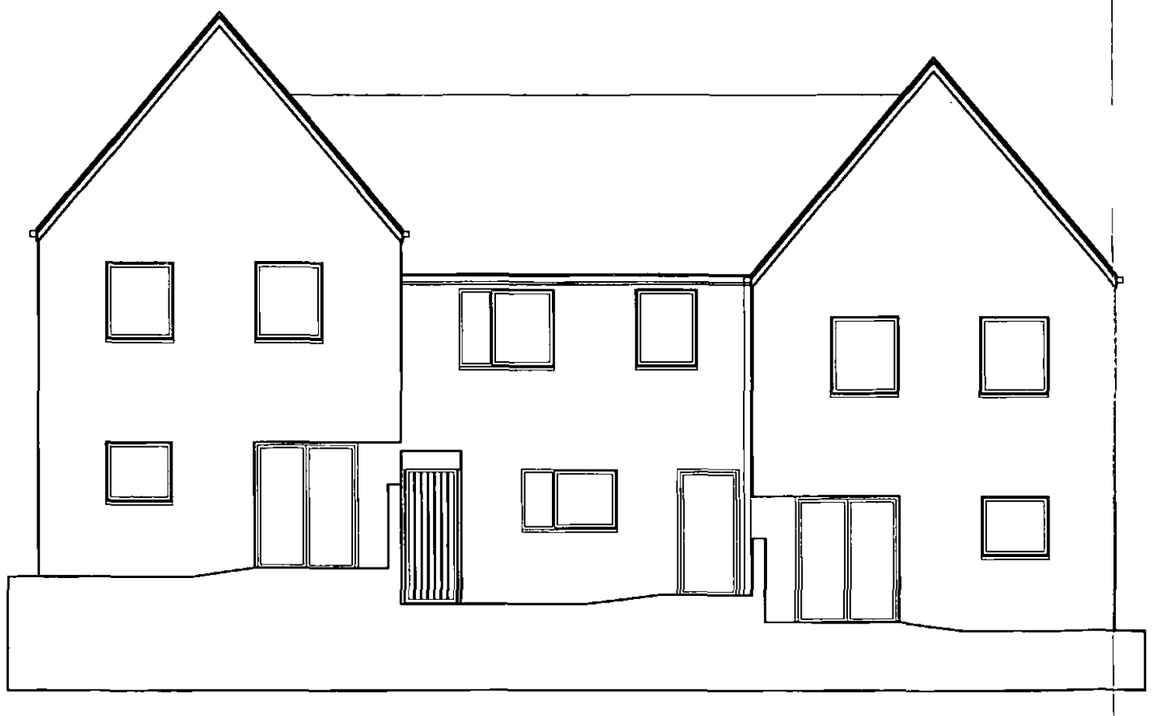

ELEVATION 2

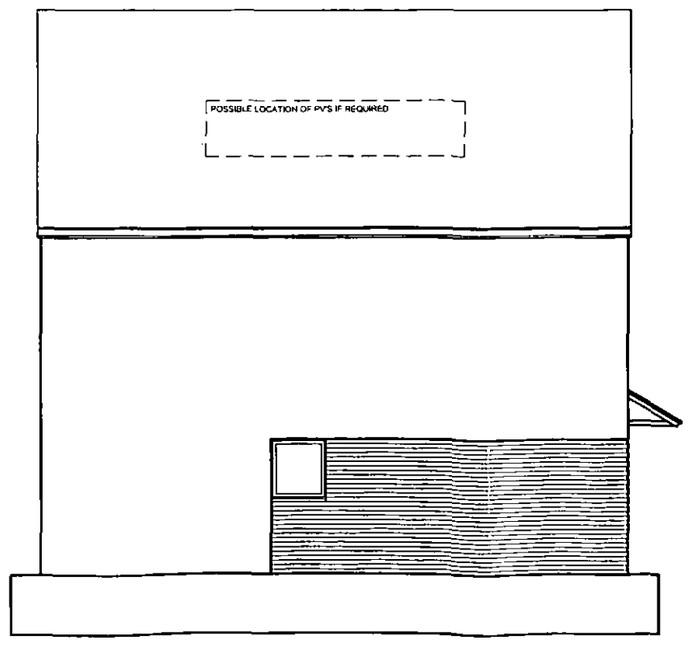

ELEVATION 3

MATERIALS KEY

BUFF FACING BRICK

RED FACING BRICK


ALTERNATE BRICK COURSES RECESSED

ARTIFICIAL SLATE ROOF

COLOURED UPVC WINDOWS.

COLOURED UPVC FASCIA AND GUTTERS

ELEVATION KEY

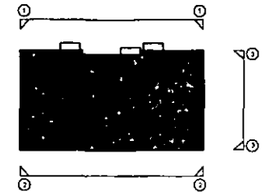

REVISIONS

This design is copyright ©

YORKSHIRE HOUSING

RESIDENTIAL DEV'PMENT
PRIORY ROAD

LUNDWOOD, BARNSLEY

TERRACE BLOCK
HOUSE TYPES B, A2 & B
ELEVATIONS

Drawn: BR	Scale: 1:100 @ A3
Date: OCT 2011	Checked: MH

brewsterbye architects
5 NORTH HILL ROAD
HEADINGLEY
LEEDS
LS6 2EN
telephone
0113 2754000
facsimile
0113 2644290
e.mail
info@brewsterbye.co.uk

Plots 14, 15 & 16

Dwg No: 015/83(02)116 #