

Sign 1: 6000 x 1500mm

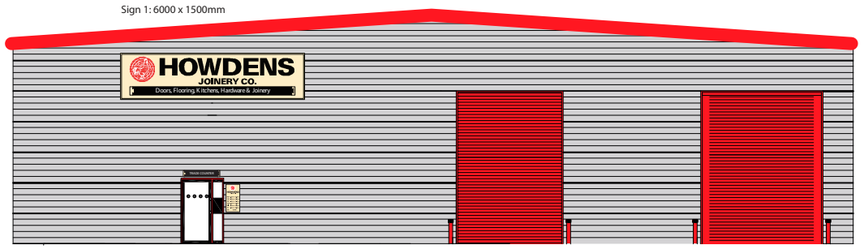


SOUTH EAST ELEVATION

Sign 2: 6000 x 1500mm

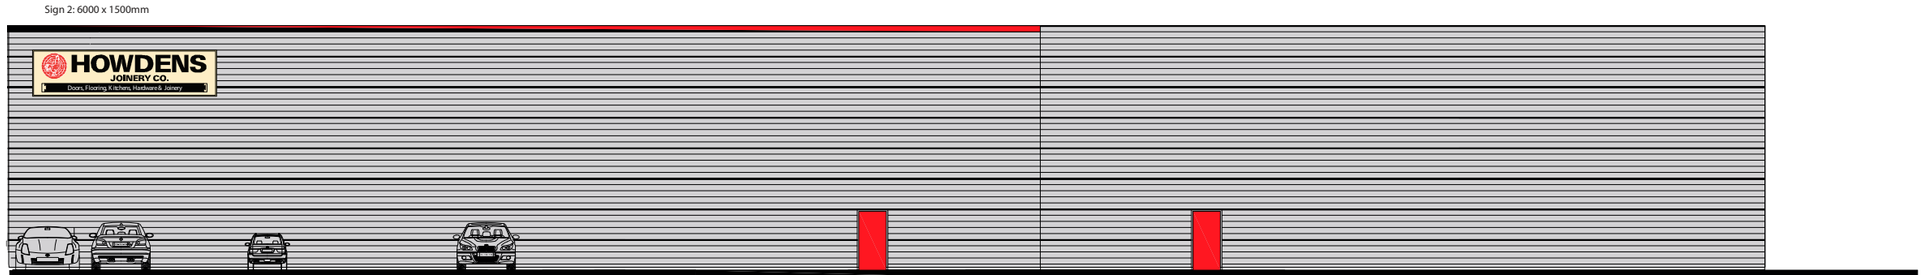

NORTH EAST ELEVATION

Sign C: 6000 x 1500mm

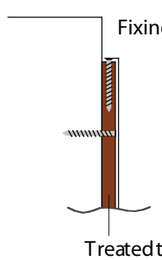


Signs Specification:
Didond folded trayswith 30mm returns. Panels to be fitted with 5-7 year cast vinyl graphics in black ral 9005, white ral 9003 and red ral 3020


ADS CONSULTANTS

2 The Stray, Brough, South Cave. HU15 2AL
Telephone: 01430 421489
Fax: 01430 421495

ADS GROUP

Revisions:	A
Client:	HOWDENS
Location :	Barnsley
Project:	Elevations
Scale:	A3 -1:200
Date:	SEP 2016
Drawn by:	ADK
Drg. No.:	36700_03

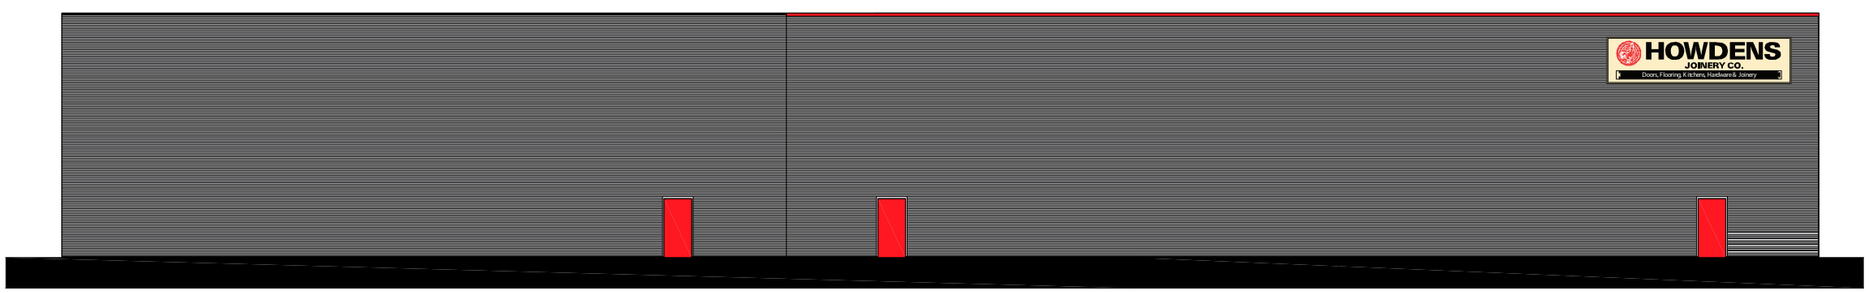

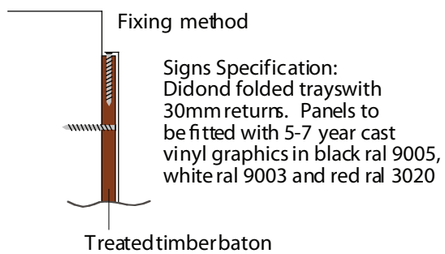

ADS CONSULTANTS

2 The Stray, Brough, South
Cave. HU15 2AL
Telephone: 01430 421489
Fax: 01430 421495

ADS GROUP

Revisions:	A
Client:	HOWDENS
Location :	Barnsley
Project:	Elevations
Scale:	A3 -1:100
Date:	SEP 2016
Drawn by:	ADK
Drg. No.:	36700_03