
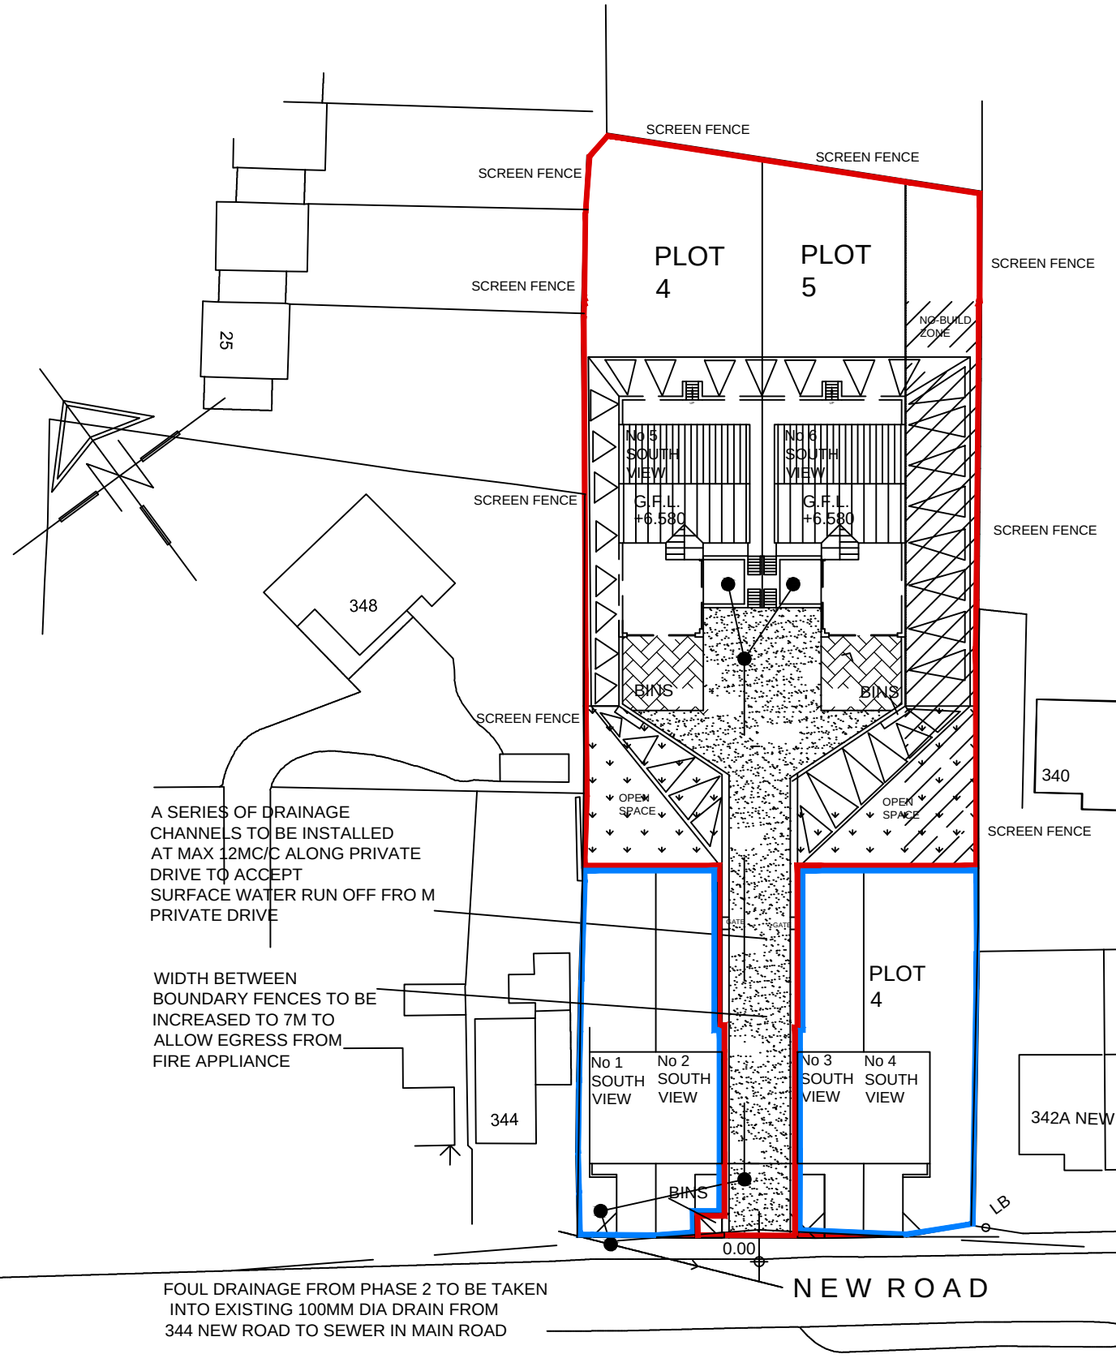


SITE PLAN

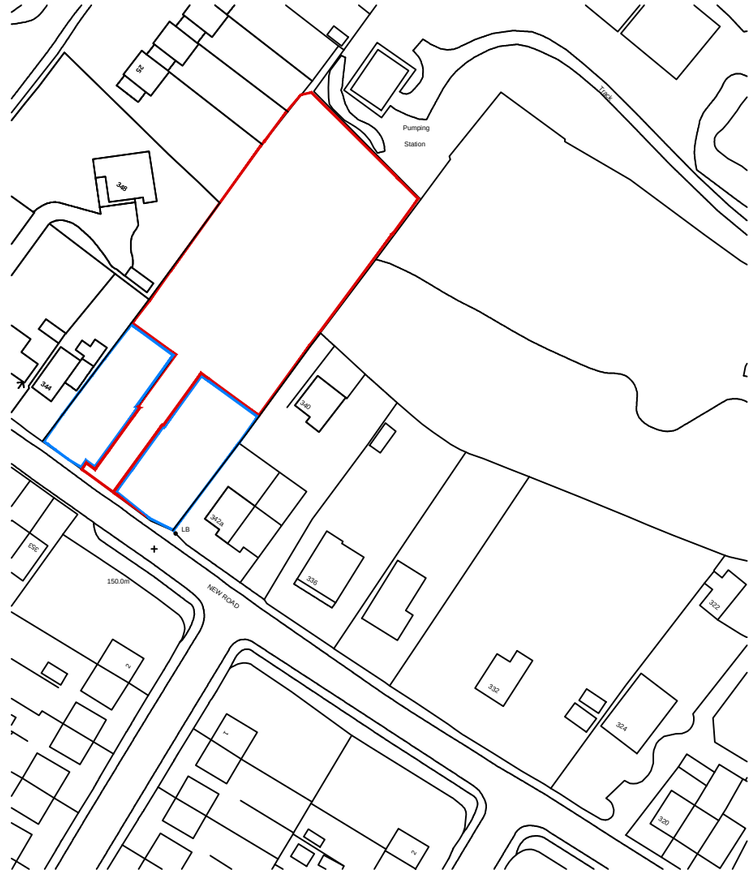

LOCATION PLAN

SCALE 1:200

White Agus PARTNERSHIP
8 MORSTON BUSINESS PARK,
WHALEY ROAD, BARUGH GREEN,
BARNSLEY.
S75 1HQ
Phone: 01226 208482
Fax: 01226 283030
Email: info@whiteaguspartnership.co.uk
Web: www.whiteaguspartnership.co.uk
ARCHITECTURAL SERVICES AND SURVEYORS

Project. RESIDENTIAL DEVELOPMENT NEW ROAD, STAINCROSS BARNSLEY	Client. MASON BUILDING CONTRACTORS
Drawing Title. SITE PLAN JULY 2014	Date. JULY 2014 / Scale. 1:500 @ A3 Ref. 13-033 / Dwg. No. 21 / Rev.

Date	Suffix	Description	Date	Suffix	Description