

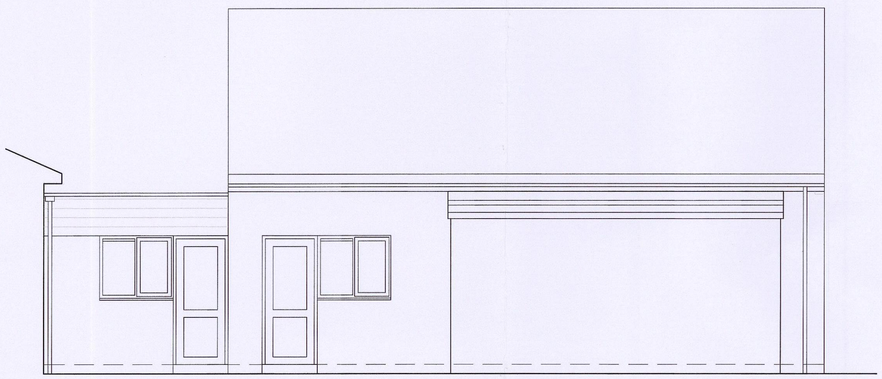



EXISITNG REAR ELEVATION (A)
Scale 1:50

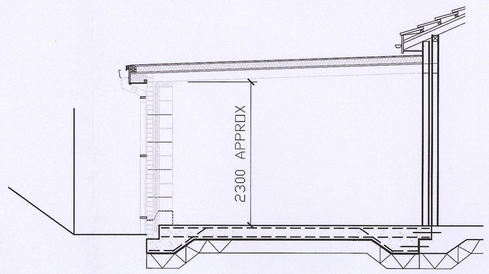


EXISITNG SECTION
Scale 1:50

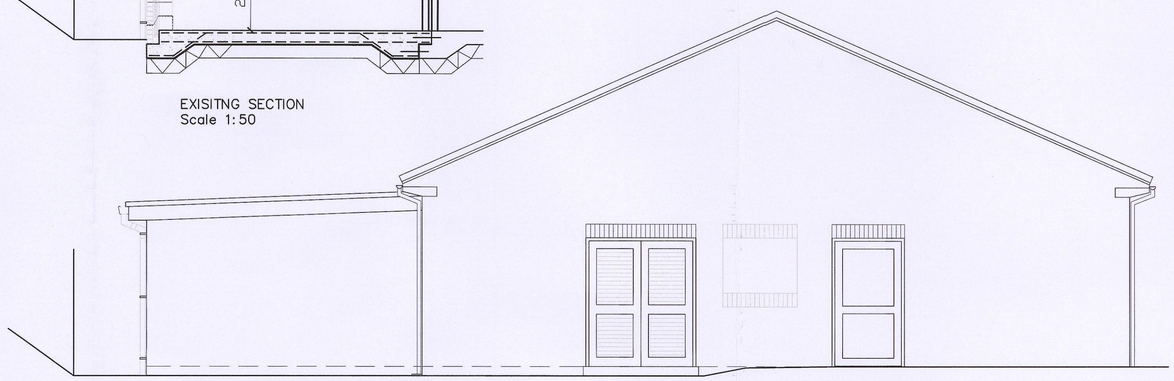

EXISITNG SIDE ELEVATION (B)
Scale 1:50

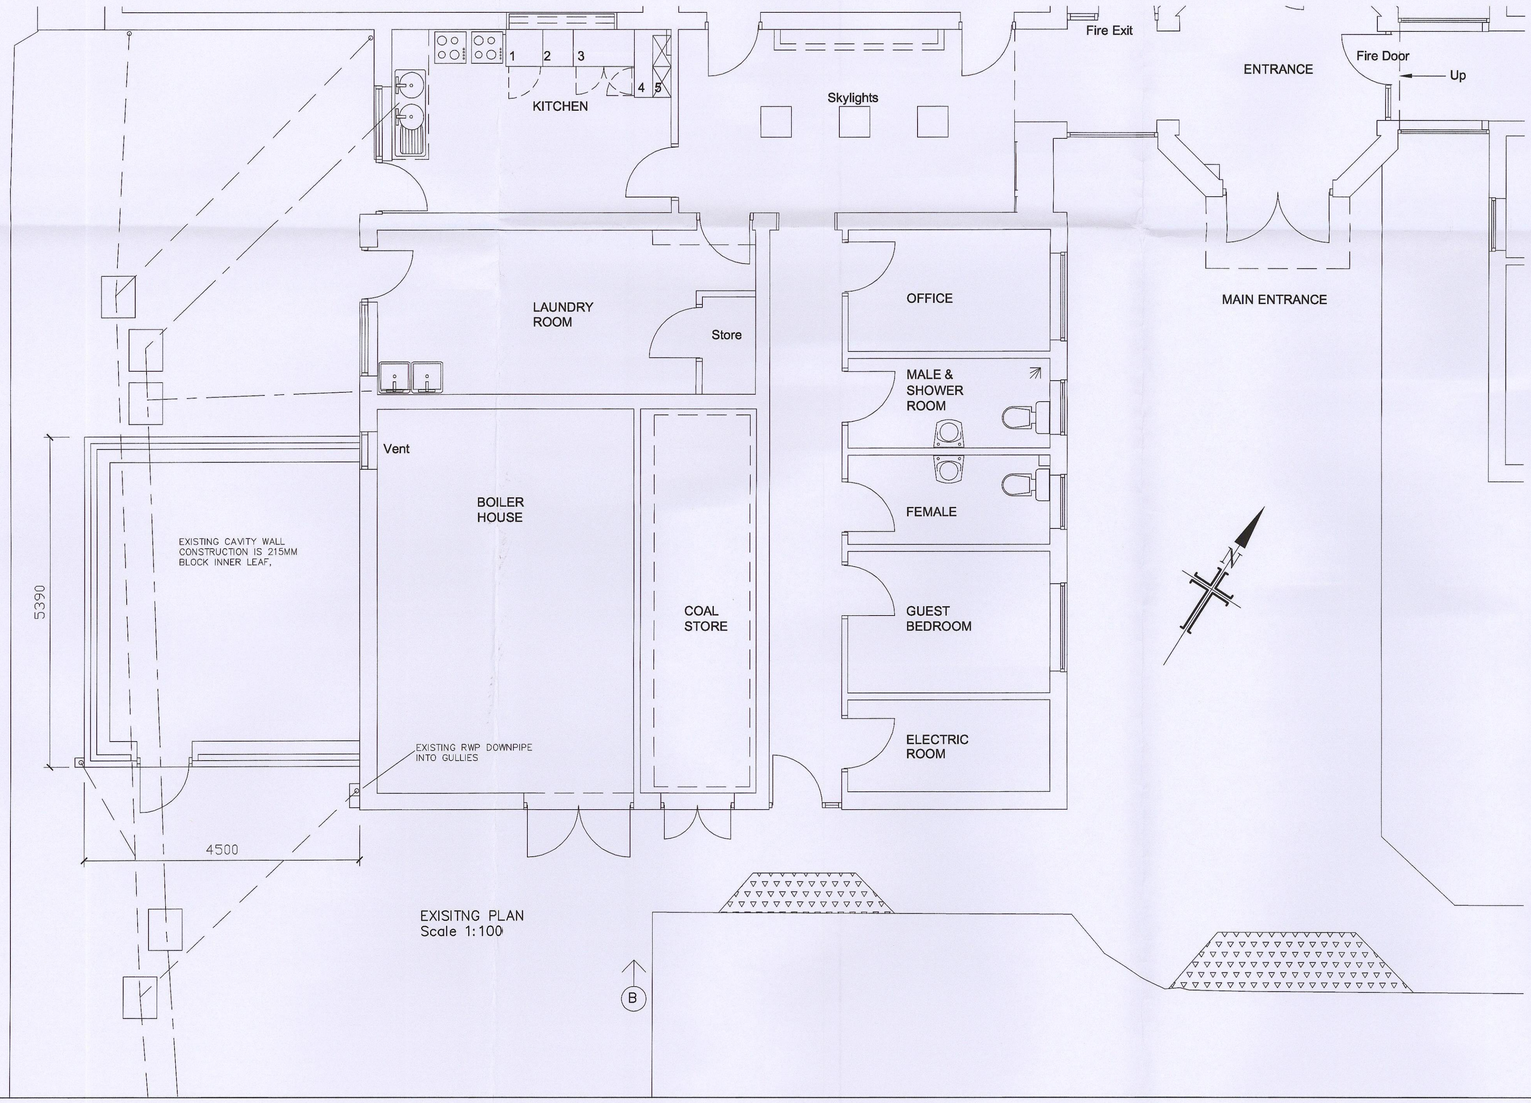

EXISITNG PLAN
Scale 1:100

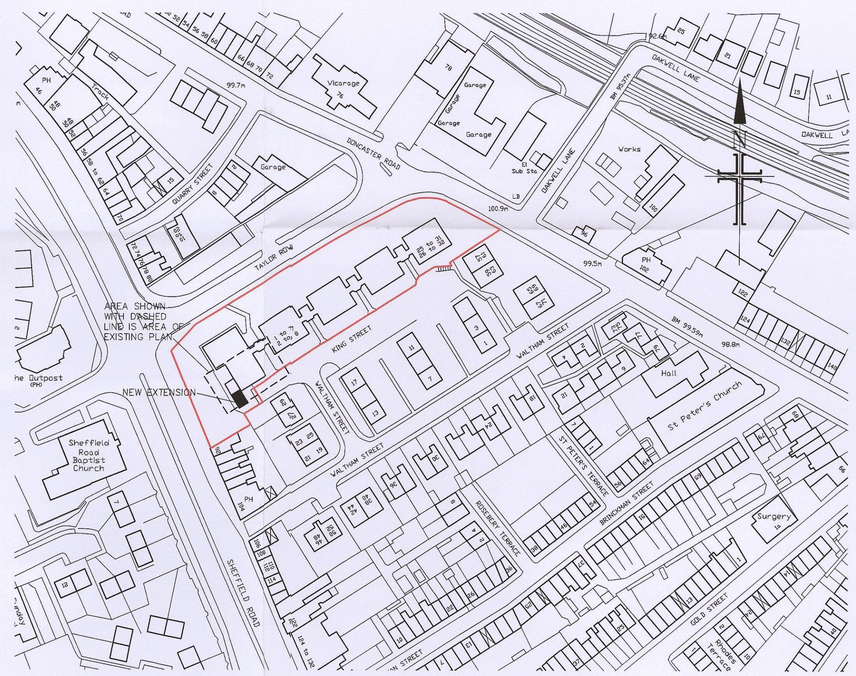

LOCATION PLAN
Scale 1:1250

REV	DATE	DESCRIPTION

The contractor is to comply in all respects with the current Building Regulations and is to check all site dimensions and levels.
Do not scale from the drawing, use written dimensions. To be read in conjunction with Pre-Tender Health & Safety Plan / Preliminaries Section (Section A34 etc.)
Maps are reproduced from Ordnance Survey material with the permission of Ordnance Survey on behalf of the Controller of Her Majesty's Stationery Office
© Crown copyright. Unauthorised reproduction infringes Crown copyright and may lead to prosecution or civil proceedings 100022264 (2015)


nps group

NPS BARNSLEY LTD
PO BOX 634
BARNSLEY
SOUTH YORKSHIRE, S70 9AA
TEL: 01226 774605 FAX: 01226 774399
EMAIL: enquiries@nps.co.uk


Head Office:
Lancaster House, 16 Central Avenue, St Andrews Business Park,
Norwich, NR7 0HR. Tel: 01603 708000 Fax: 01603 708001
Other Office locations can be found on website : www.nps.co.uk

PROJECT	CLIENT
KING STREET FLATS TAYLOR ROW, BARNSLEY BOILER ROOM EXTENSION	Berneslai Homes
CAD FILE REF	DATE: June 2013 — SCALE: Varies
SUBJECT: LOCATION PLAN EXISTING PLAN & ELEVATIONS	REV — DRAWN: AB — CHECKED
PROJECT NR: HSG 4220	DRAWING NR: 01


© NPS This drawing may not be reproduced in any form without prior written agreement

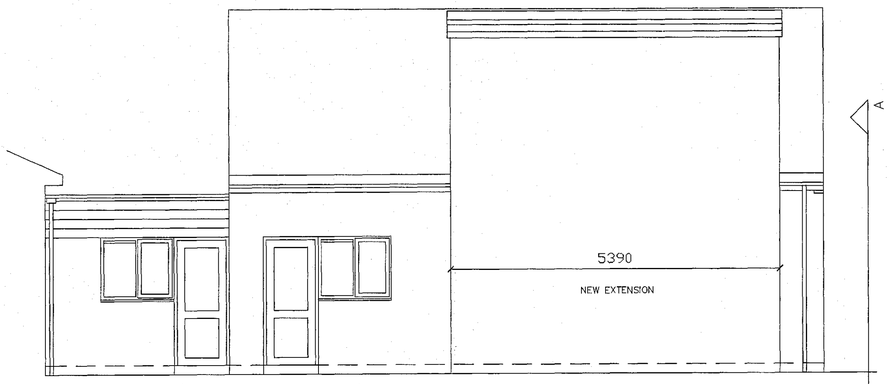


PROPOSED REAR ELEVATION A
Scale 1:50

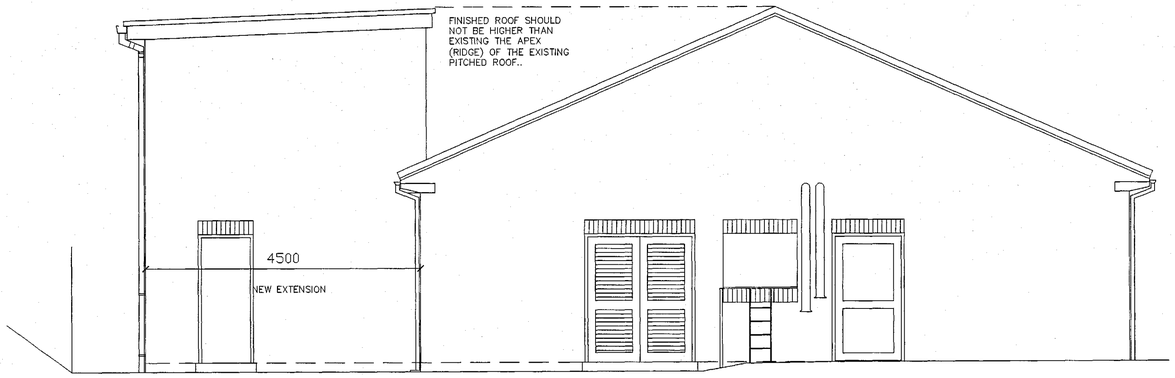


PROPOSED SIDE ELEVATION B
Scale 1:50

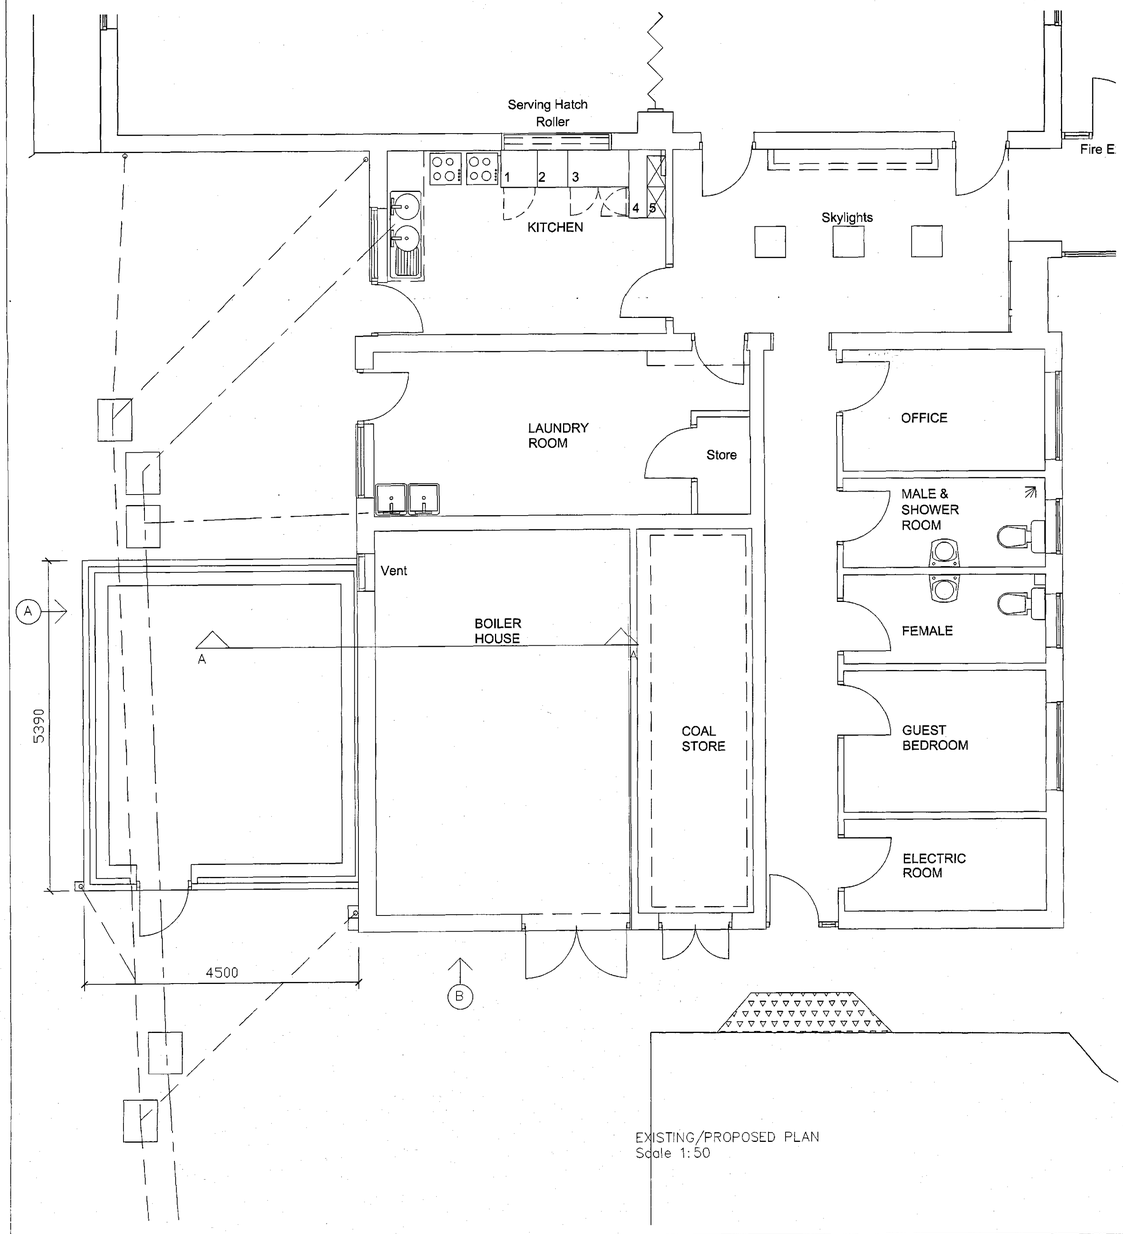

EXISTING/PROPOSED PLAN
Scale 1:50

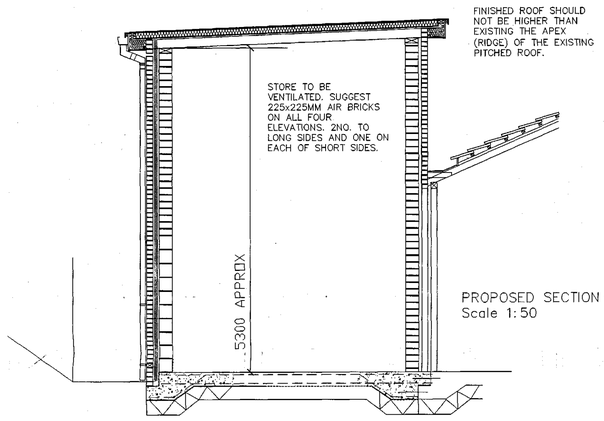

PROPOSED SECTION A
Scale 1:50

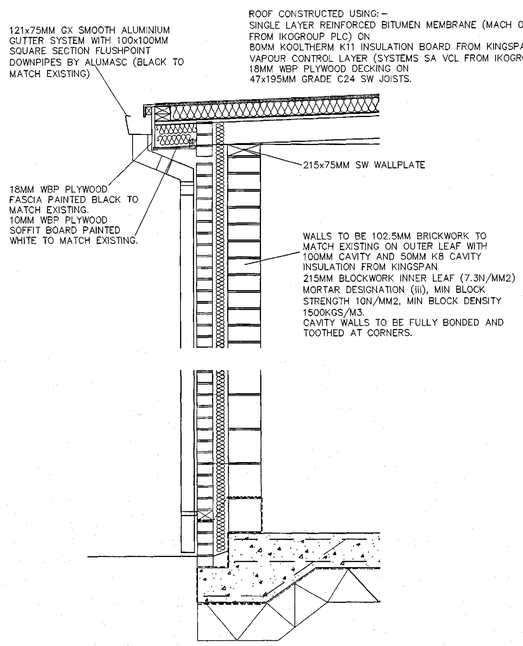

EXTERNAL WALL DETAIL
Scale 1:20

REV	DATE	DESCRIPTION

The contractor is to comply in all respects with the current Building Regulations and is to check all site dimensions and levels.
Do not scale from the drawing, use written dimensions. To be read in conjunction with Pre-Tender Health & Safety Plan / Preliminaries Section (Section A34 etc)
Maps are reproduced from Ordnance Survey material with the permission of Ordnance Survey on behalf of the Controller of Her Majesty's Stationery Office
(c) Crown copyright. Unauthorised reproduction infringes Crown copyright and may lead to prosecution or civil proceedings 100022264 (2010)

nps group
NPS BARNSLEY LTD
PO BOX 634
BARNSLEY
SOUTH YORKSHIRE, S70 9GG
TEL: 01226 774605 FAX: 01226 774399
EMAIL: enquiries@nps.co.uk
Head Office:
Lancaster House, 16 Central Avenue, St Andrews Business Park, Norwich, NR7 0HR. tel 01603 706600 fax 01603 700001
Other Office locations can be found on website : www.nps.co.uk

PROJECT	CLIENT		
KING STREET FLATS TAYLOR ROW, BARNSLEY BOILER ROOM EXTENSION	Berneslai Homes		
	CAD FILE REF	DATE	SCALE
		June 2013	varies
SUBJECT	REV	DRAWN	CHECKED
PROPOSED PLAN ELEVATIONS & SECTION		AB	
	PROJECT NR	DRAWING NR	
	HSG 4220	02	

© NPS. This drawing may not be reproduced in any form without prior written agreement.