

Drawing No.	Rev No.
MBM001 -003	

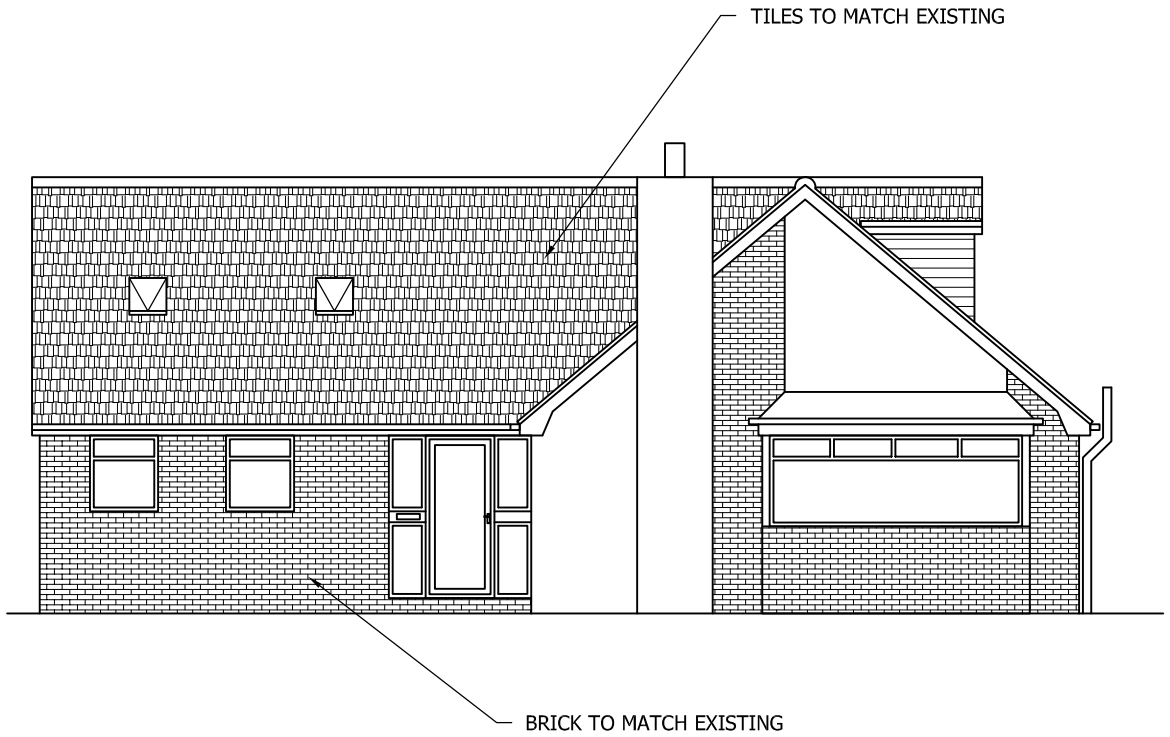

PROPOSED REAR ELEVATION
SCALE 1:100 AT A3

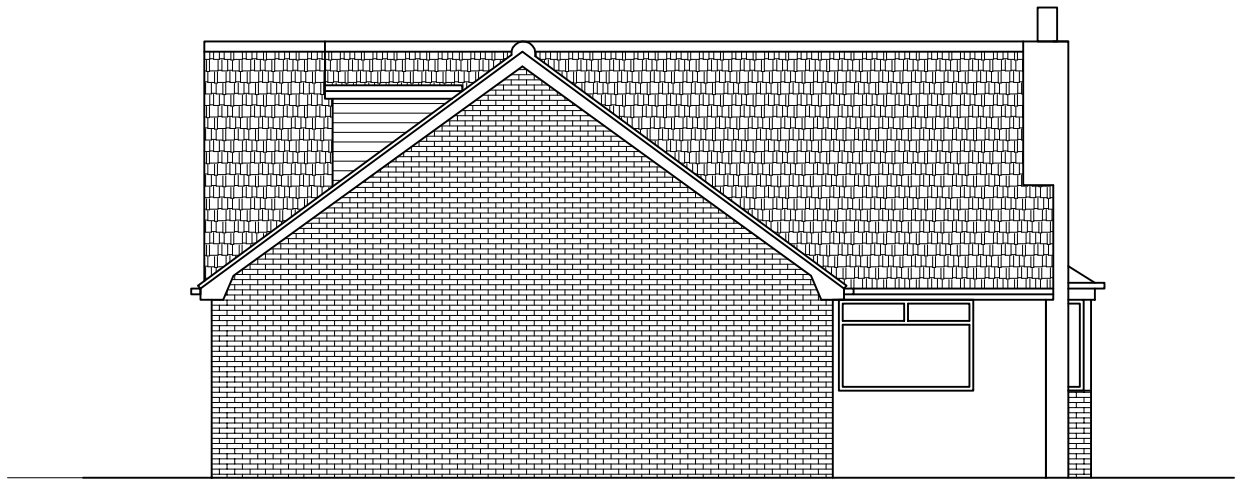

PROPOSED END ELEVATION
SCALE 1:100 AT A3

DO NOT SCALE: Contractor to check all dimensions and report any omissions or errors

NOTES

Rev	Description	By	Chk	App	Date

JRB DESIGNS Ltd
1 Savile Road
Cudworth
Barnsley
S72 8LT
Tel: 01226 383542
Fax: 01226 380078
Mob: 07970 541192
Email: john@jrbdesigns.co.uk

This drawing is copyright. © jrbdesigns Ltd.

Client
MR B MARPLES

Drawing Title
PROPOSED ELEVATIONS

Address
9 WENTWORTH ROAD
ELSECAR
BARNSLEY
S74 8EP

Project Title:
PROPOSED SINGLE STOREY SIDE EXTENSION & LOFT CONVERSION

Purpose of Issue:
PLANNING

Drawing Status
FIRST ISSUE

Scale at A3	Drawn By	Date	
AS SHOWN	JRB	02/10/2012	
Checked By	Date	Approved By	Date
BM	02/10/2012	BM	02/10/2012
Project No.	Drawing No.		Revision
MBM001	003		-

APPROVAL [X] INFORMATION [ ] TENDER [ ] CONTRACT [ ] CONSTRUCTION [ ]