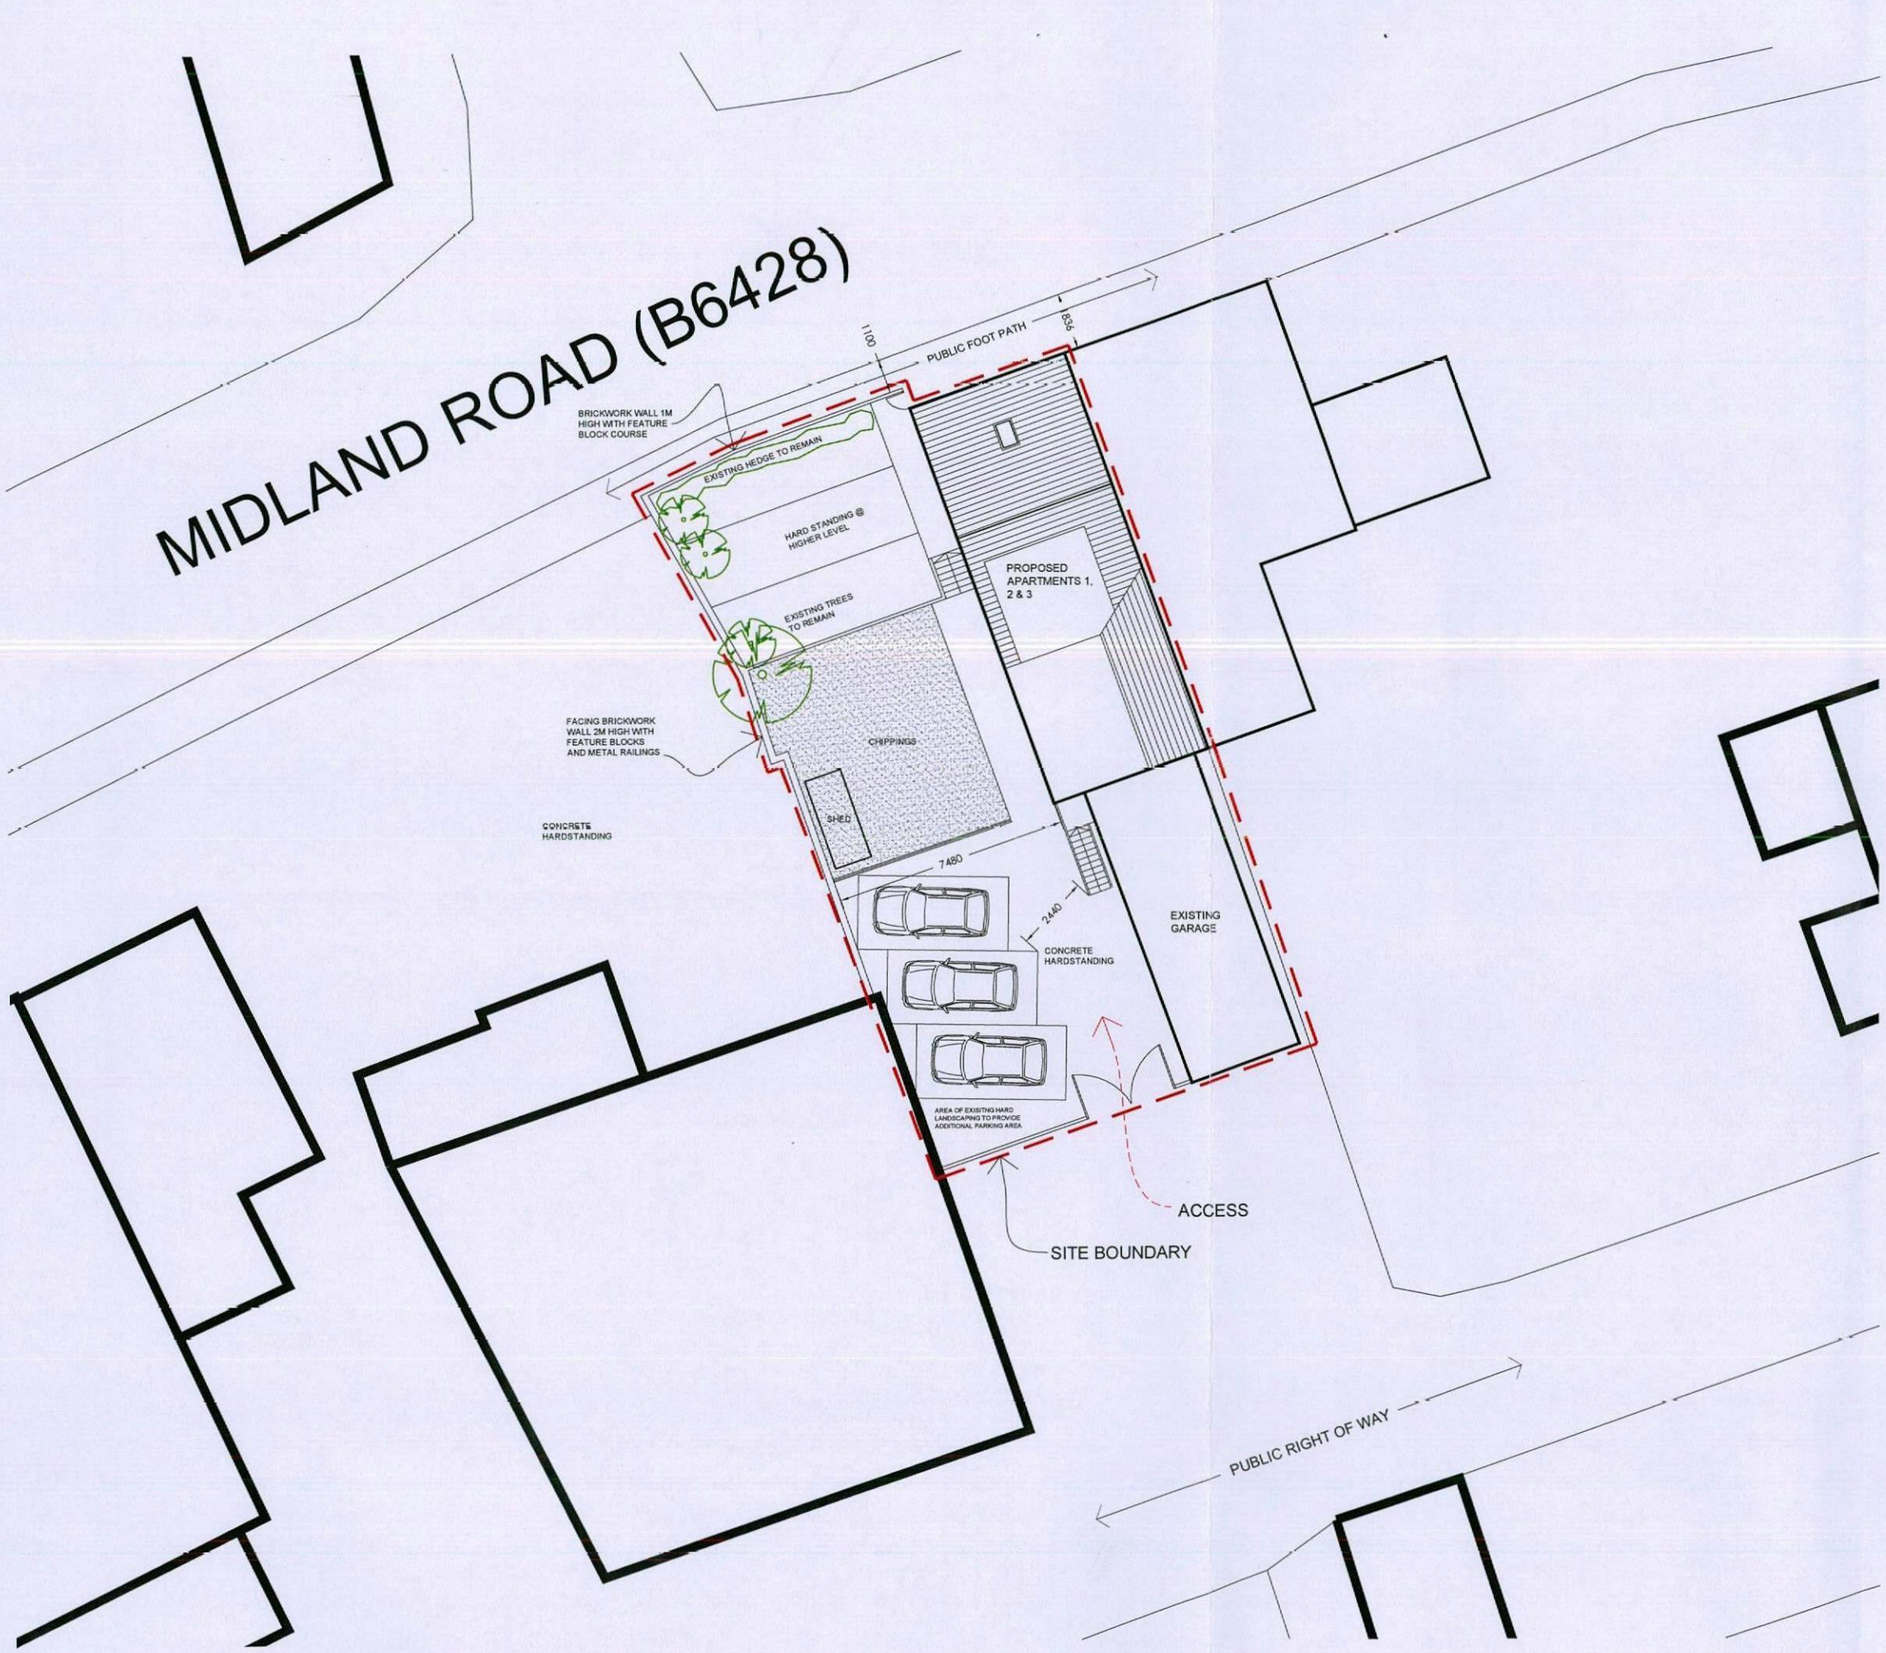


Site Plan @ 1:200 Scale

PROPOSED EXTENSION

Mr Jamie Attwood
164 Midland Road,
Royston, Barnsley
S71 4PX

Drawing Title
SITE PLAN

Scale 1:200 @ A3		Date	10/01/16
Drawn by ARN		Revision	A
Drawing no. 2016-01-12			