
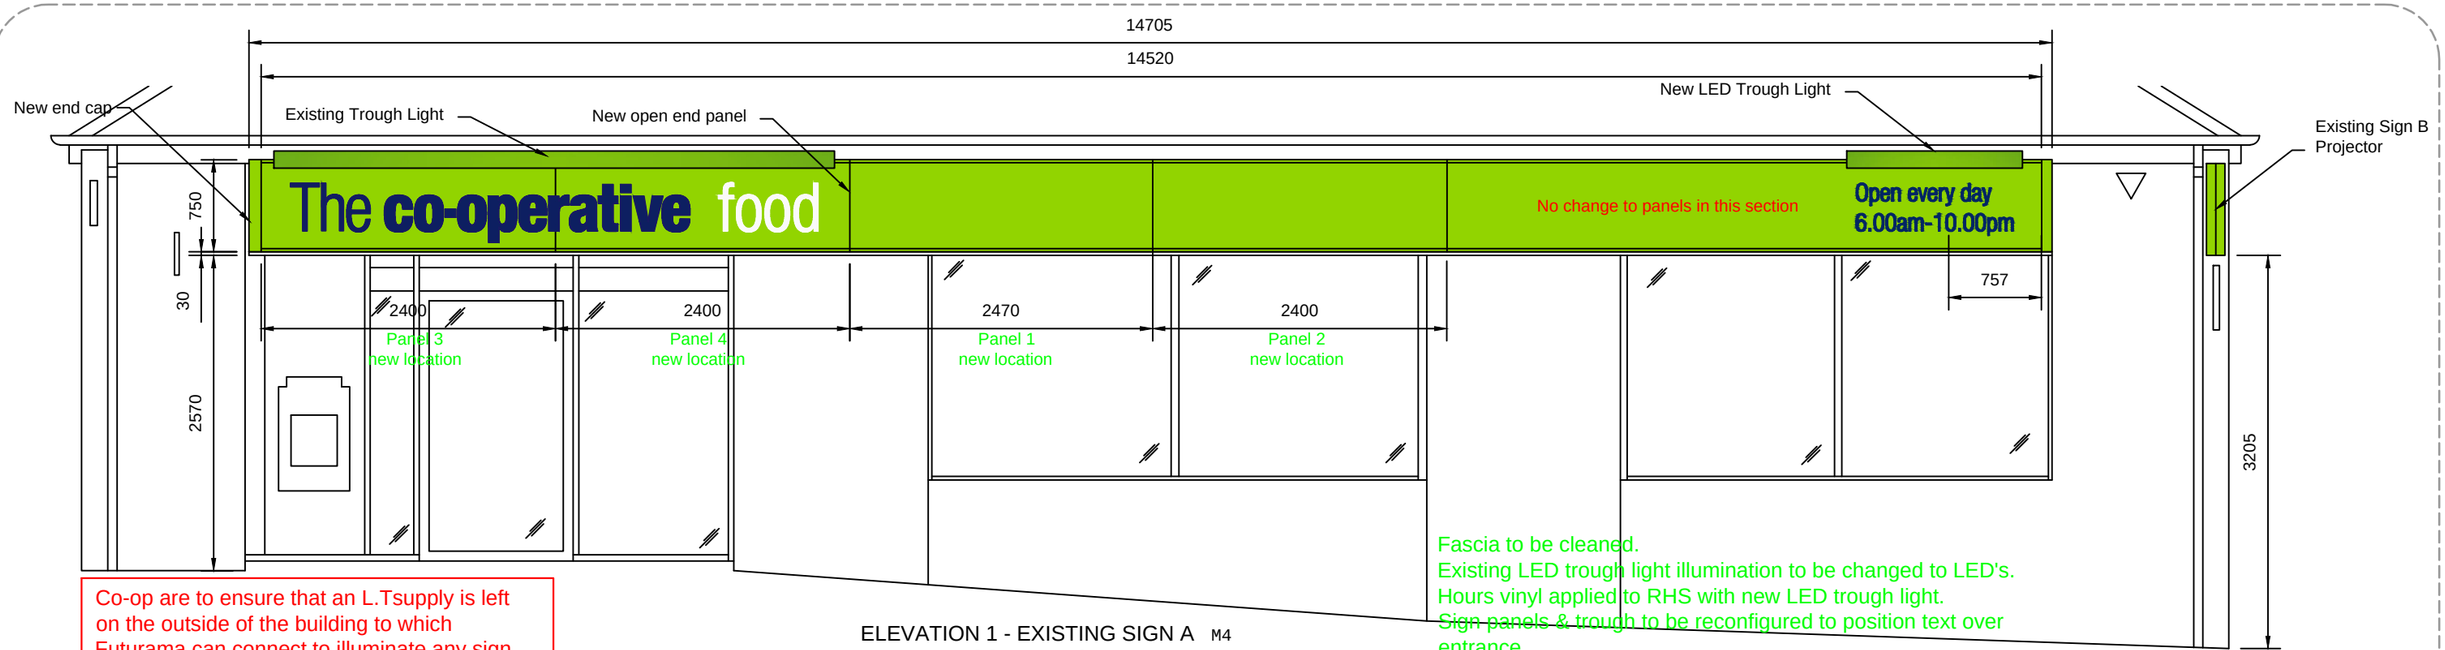


Co-op are to ensure that an L.Tsupply is left on the outside of the building to which Futurama can connect to illuminate any sign


ELEVATION 1 - EXISTING SIGN A M4
SCALE 1:50

Fascia to be cleaned.
Existing LED trough light illumination to be changed to LED's.
Hours vinyl applied to RHS with new LED trough light.
Sign panels & trough to be reconfigured to position text over entrance.

Rev	Date	Initials	Description
C	07/07/14	BM	Fascia details and notes added
B	15/05/14	TH	Projector now 750mm tall.
A	24/04/14	TH	ORIGINAL SCHEME

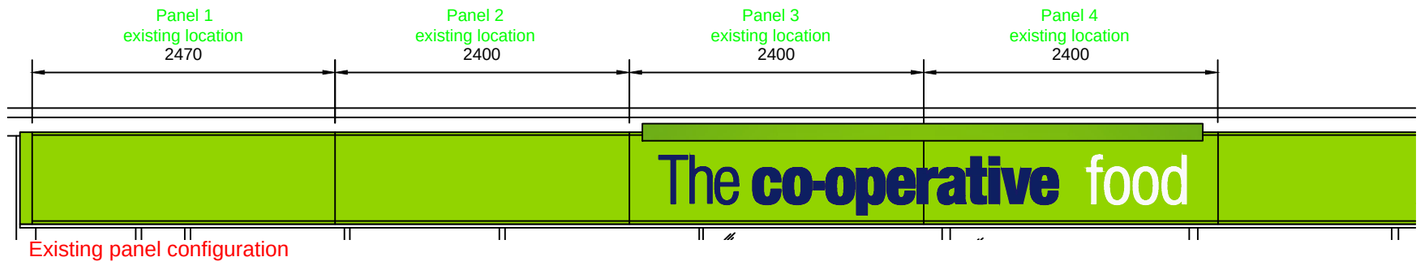

Existing panel configuration

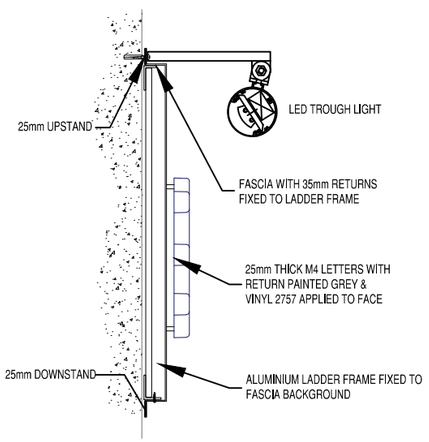

Fascia Section
SCALE 1:10

Signage specification: Slimline Fascia 1 (Standard)

Aluminium tray panel, 35mm deep on an aluminium back ladder frame & painted pantone green ref 375.

The letters: 'co-operative' to be moulded from silver acrylic with blue vinyl pantone ref 2757 applied to the faces.

The word 'The' is to be fret-cut from 5mm thick opaque blue acrylic pantone ref 2757 & fixed to the panel by 'fir tree' fixings.


The text 'food' to be fret cut 5mm white opaque acrylic,fixed by 'fir tree' fixings.

Externally illuminated by Sloan 'Highliner' LED trough lighting

Opening Hours: To be applied opaque blue vinyl pantone ref 2757.

NB : All external fascia signs to be fitted with P12RE photocell light sensor.Unless sign is situated within a mall.

Site Plan NTS

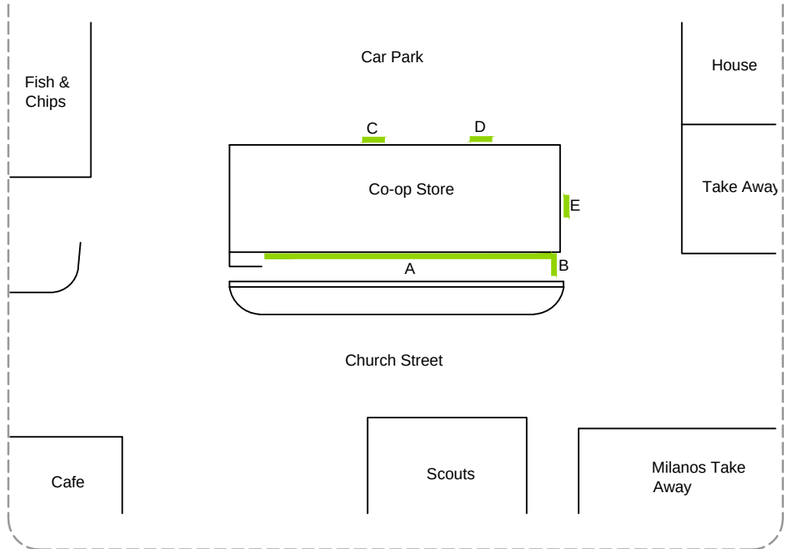

Client:

The co-operative

Site Address: Church Street
Darton
South Yorkshire
S75 5HF

Dwg Name: 120024 Darton
Dwg No: 1/2
Dwg Scale: AS SHOWN_@_A3
Date: 24/04/14 Revision: C
Issued for: Planning Information
Drawn: TH Checked:

delivering branded environments™

futurama

Olympia House
Lockwood Court
Middleton Grove
Leeds
LS11 5TY
United Kingdom

Telephone:
0113 270 5595
Facsimile:
0113 277 1143
E-mail:
postbox@futurama.ltd.uk

© Copyright Design




Existing SIGN D
Wall mounted Flat Panel
with applied vinyl display
and anti-grafitti lacquered
Non illuminated
SCALE 1:10

To be cleaned & retained



New SIGNS C & E
Wall mounted Flat Panel
with applied vinyl display
and anti-grafitti lacquered
Non illuminated
SCALE 1:10

New signs to replace existing

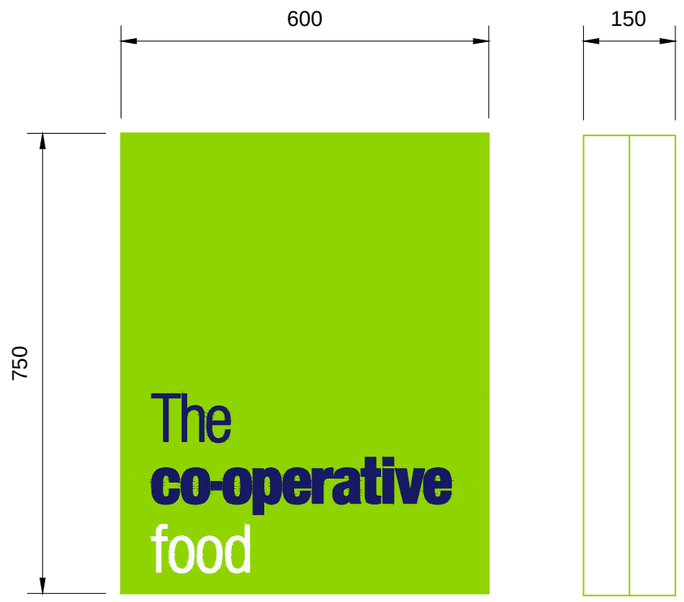

Existing SIGN B
Projector
SCALE 1:10

To be retained and cleaned.
Internal illumination to be changed to LEDs.

Projector Specification: **Standard**

Constructed from two back to back, 75mm deep aluminium trays around a fabricated aluminium frame with fixing points within the unit. Face panels to be finished pantone green ref 375.

The letter 'co-operative' to be step inlaid clear acrylic with applied opaque blue vinyl faces pantone ref 2757 and green filter,internally illuminated by Sloan 'Highliners' LED's to give a 'halo' effect.

The text, 'The' to be applied opaque blue vinyl pantone ref 2757.The word 'food' to be fret cut,flush inlaid opal acrylic with green filter.

Internally illuminated by Sloan 'Highliners' LED's.

Rev	Date	Initials	Description
C	07/07/14	BM	Fascia details and notes added
B	15/05/14	TH	Projector now 750mm tall.
A	24/04/14	TH	ORIGINAL SCHEME

Client:

The co-operative

Site Address: Church Street
Darton
South Yorkshire
S75 5HF

Dwg Name: 120024 Darton
Dwg No: 2/2

Dwg Scale: AS SHOWN_@_A3

Date: 24/04/14 Revision: C

Issued for: Planning Information

Drawn: TH Checked:

delivering branded environments™
futurama

Olympia House
Lockwood Court
Middleton Grove
Leeds
LS11 5TY
United Kingdom

Telephone:
0113 270 5595
Facsimile:
0113 277 1143
E-mail:
postbox@futurama.ltd.uk

© Copyright Design