



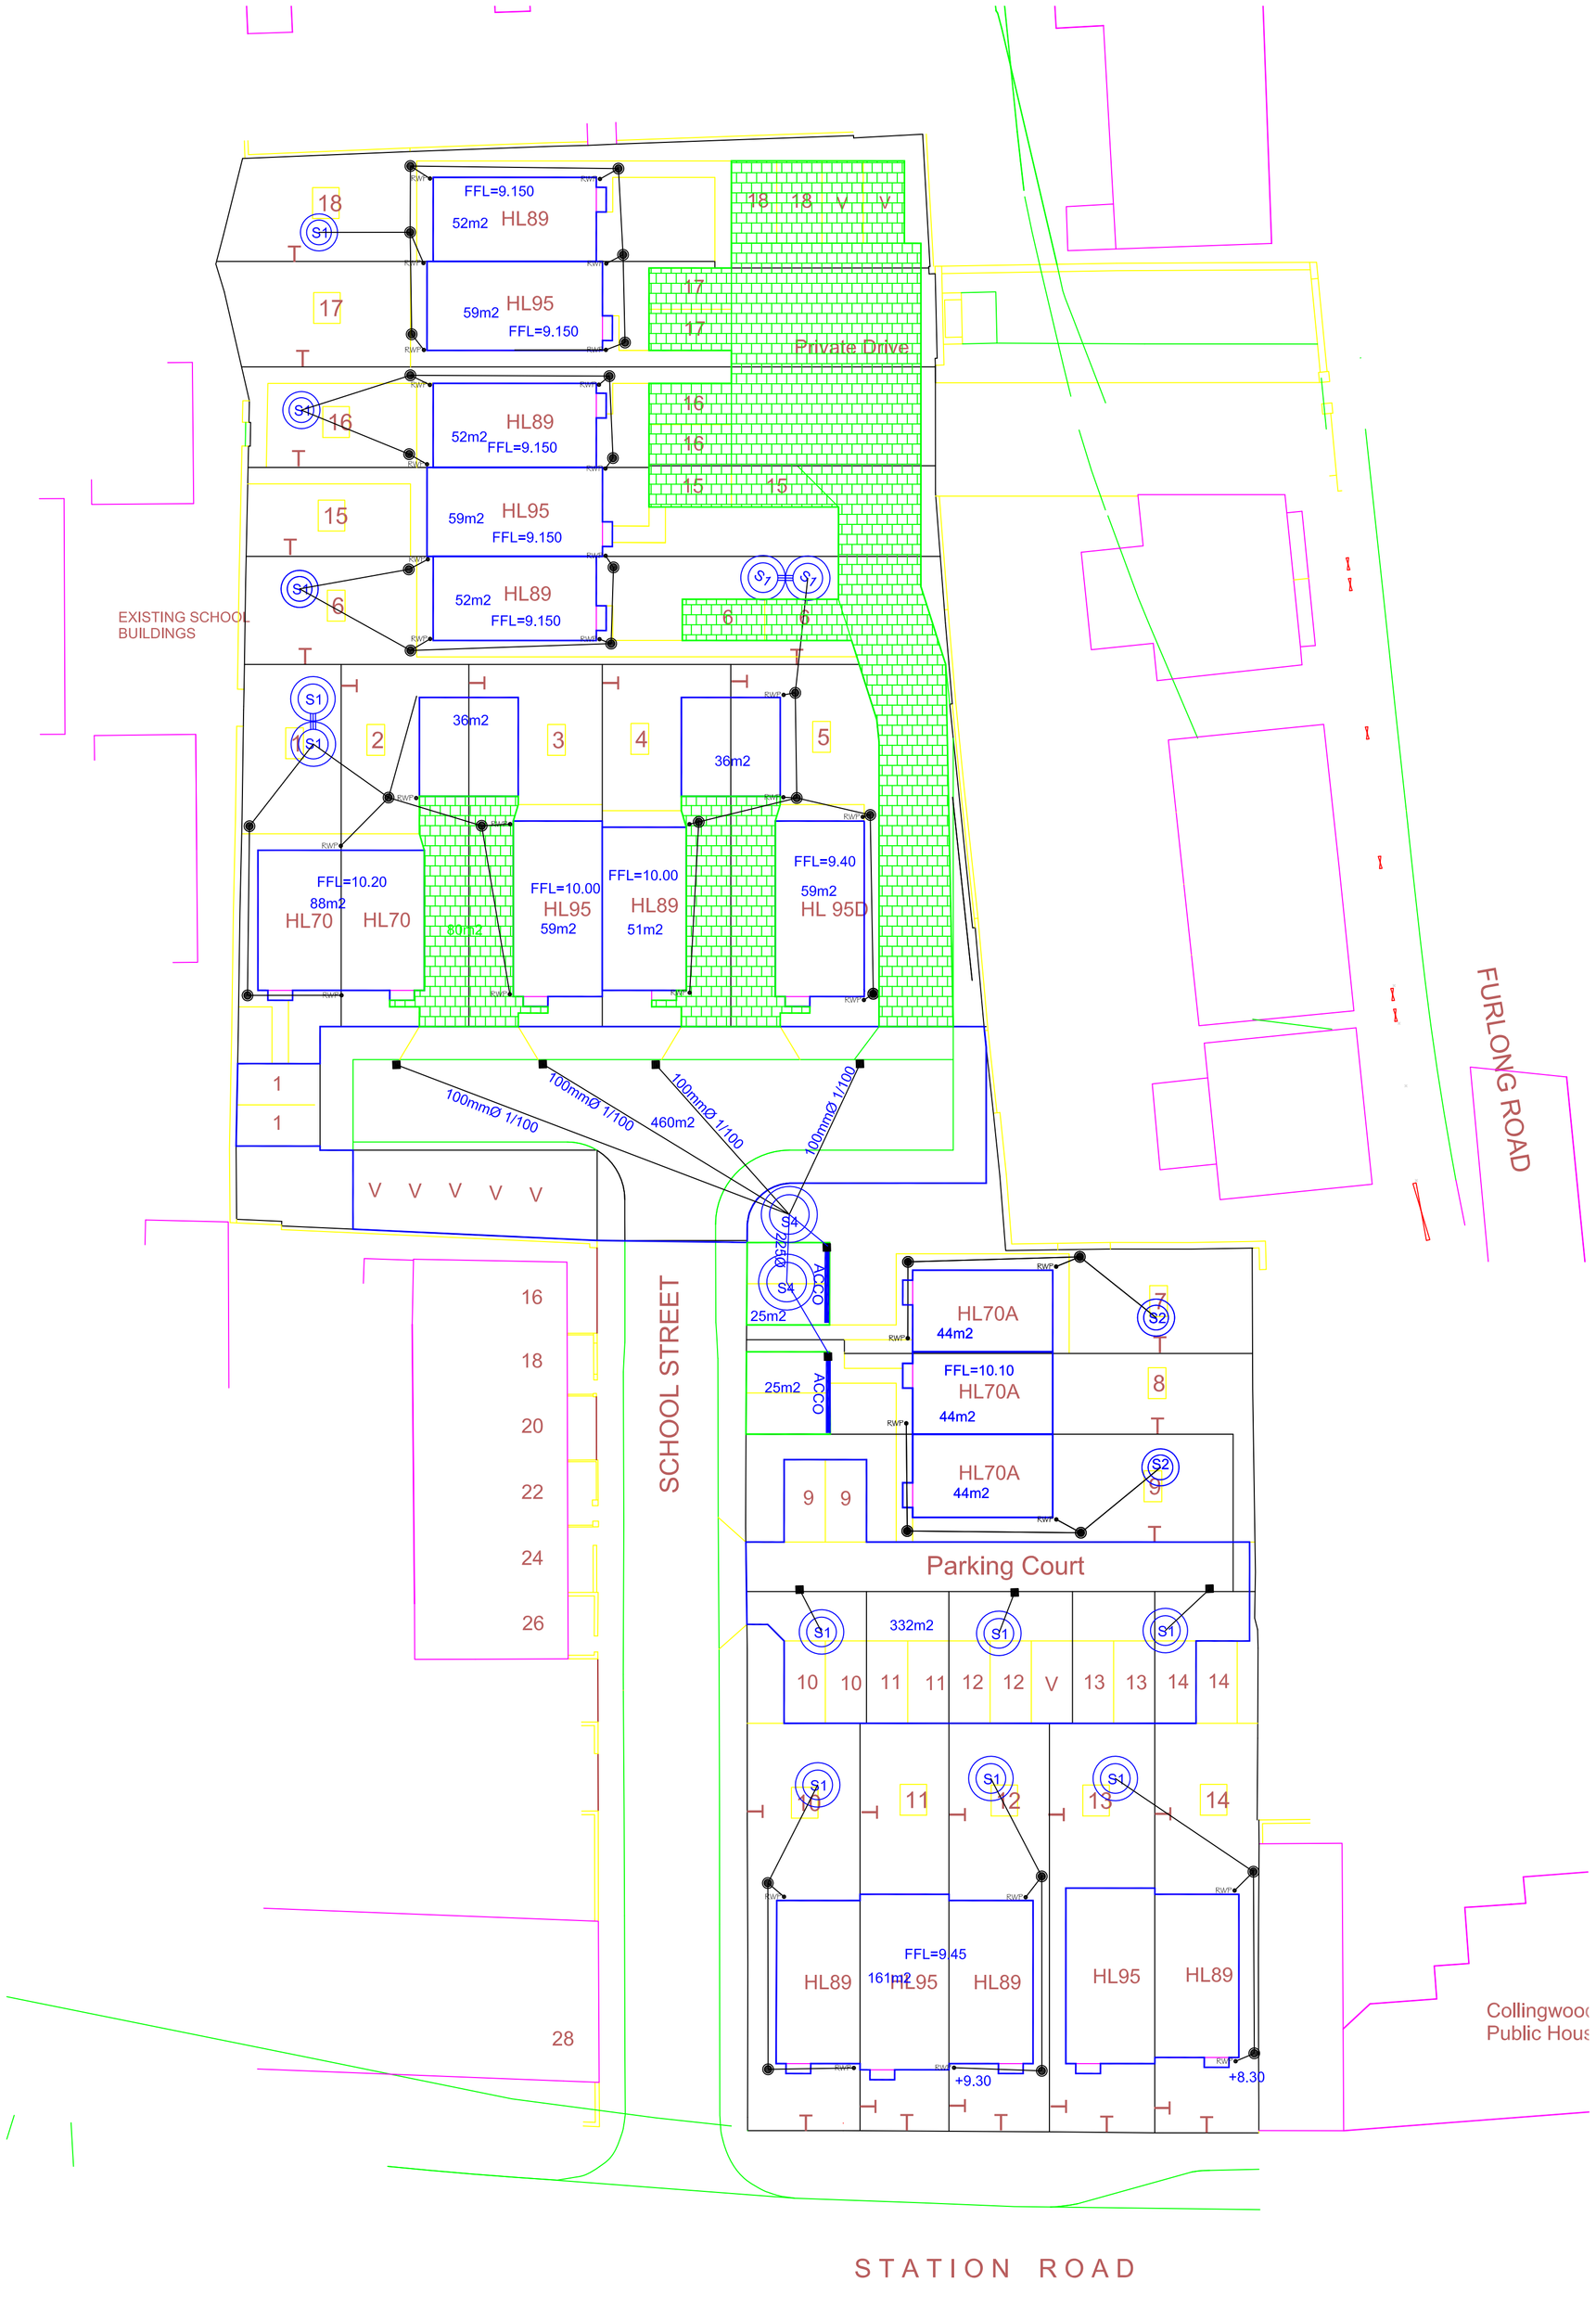


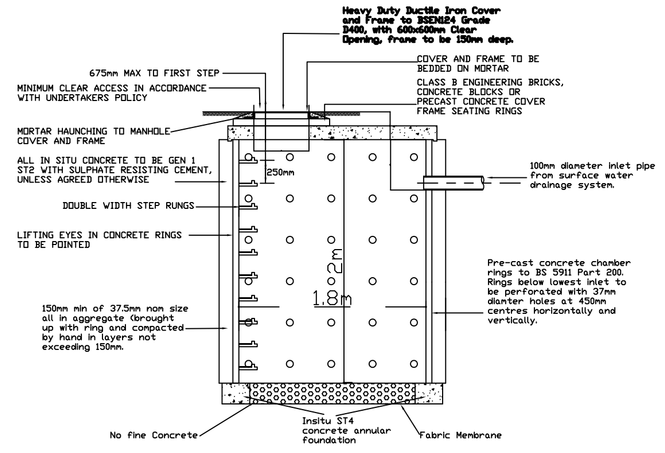

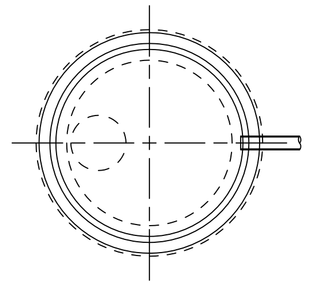



SOAKAWAY DETAIL TYPE S1

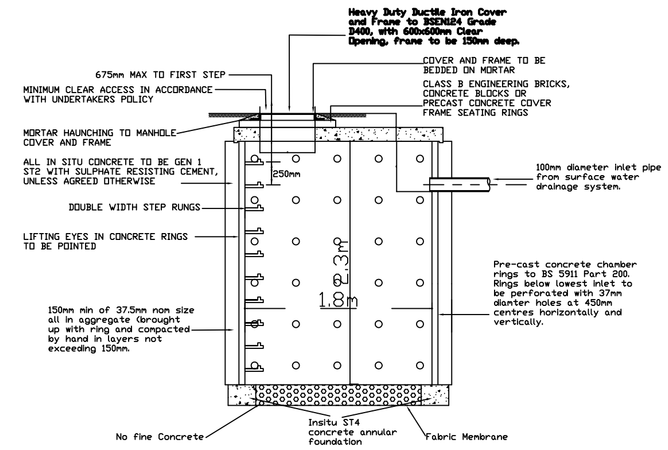

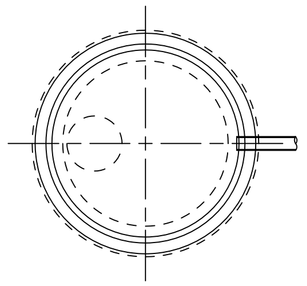



SOAKAWAY DETAIL TYPE S3

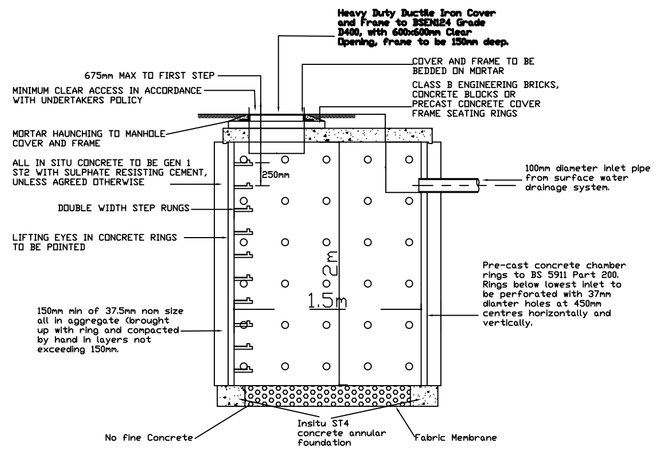

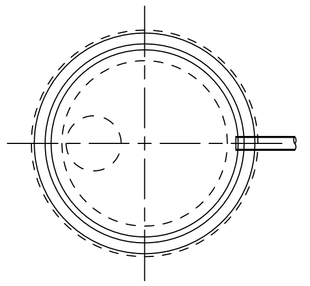

SOAKAWAY DETAIL TYPE S2

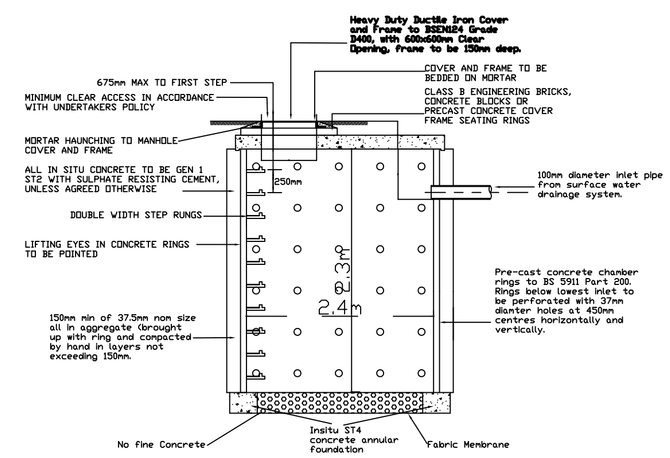

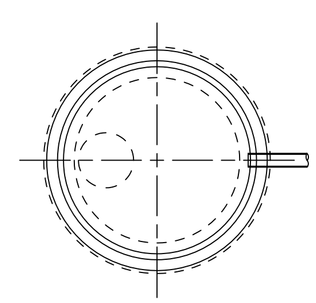

SOAKAWAY DETAIL TYPE S4

REV	DESCRIPTION	DATE
O	For Approval/costing	07/03/17
A	For Approval/costing	20/11/17

EWE Associates Ltd
EWE Associates Limited
Windy Ridge Barn
Thealby Lane
Winterton
Scunthorpe
DN15 9TG
Tel: 07875 972270
Email : lea.favill@eweassociates.com

PROJECT
School Street
Bolton-on-Dearne

CLIENT
Blunt Homes LLP

DRAWING TITLE
Surface Water Drainage Layout

SCALE	DATE
1:250	20/11/2017

DRAWN BY	CHECKED BY	REVISION
LJF	JF	A

DRAWING No
EWE/1576/04