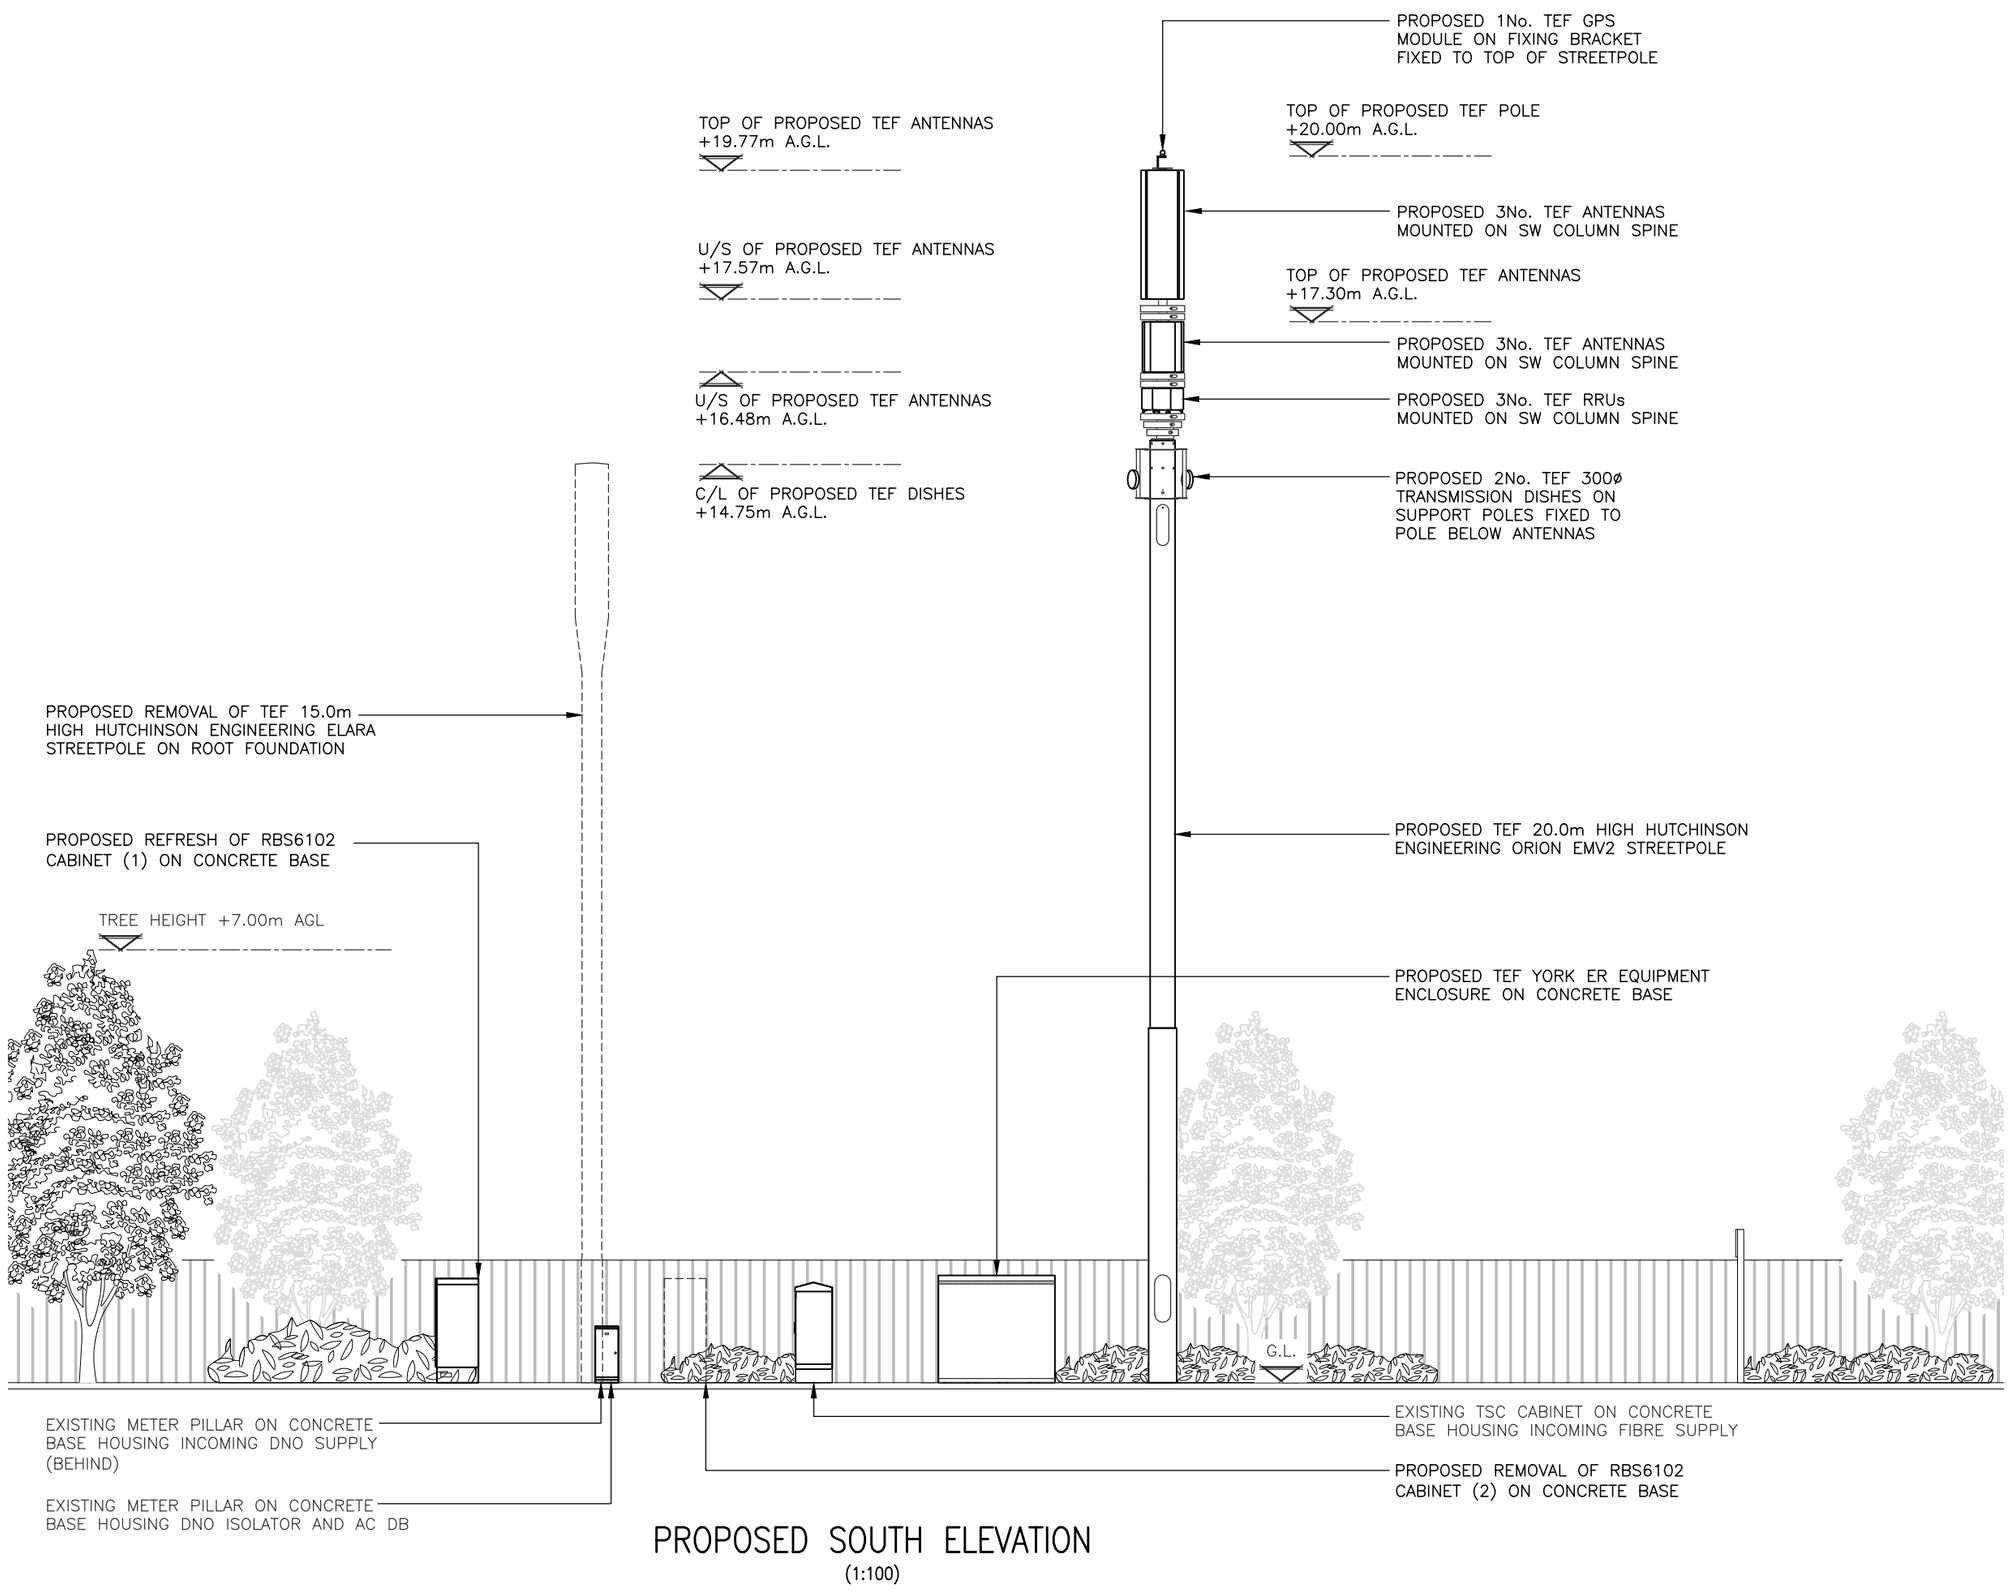


PROPOSED SOUTH ELEVATION

(1:100)

The drawings comply with TEF & Vodafone Standard ICNIRP guidelines.
Designed in accordance with CORNERSTONE document: SDN0013

0 1 2 3 4 5m
1:100

ALL DIMENSIONS ARE IN mm UNLESS NOTED OTHERWISE

N.G.R | E: 435107 N: 409475

NOTES:

REV	MODIFICATION	BY	CH	DATE
A	Issued For Approval	SSC	NDS	13.07.21

8point8 support

O2

CORNERSTONE - BEACON 3

Cell Name	Opt.
LAITHES LANE & MANSFIELD ROAD JCT.	–

Cell ID No

CTIL	TEF	VF
116789 22	046274	N/A

Site Address / Contact Details

LAITHES LANE & MANSFIELD ROAD JCT.
LAITHES LANE
BARNSLEY
SOUTH YORKSHIRE
S71 3ED

Drawing Title: PROPOSED SITE ELEVATION

Purpose of issue: PLANNING — Dwg Rev: A

Drawing Number: 301

Surveyed By: NDS — Original Sheet Size: A3 — Pack Issue: A

Drawn: SSC — Date: 13.07.21 — Checked: NDS — Date: 13.07.21