
South Yorkshire Residential Design Guide Space Standards (3B 4P)			
Space	SYRDG	Actual	Conform
Double Bedroom 1	12.00	12.3	Yes
Single Bedroom 2	7.00	7.0	Yes
Single Bedroom 3	7.00	7.0	Yes
Living Room (L)	15.00	17.4	Yes
Living/Dining(DL)	18.00		
Dining Room (D)			
Kitchen (K)	13.00		
Kitchen/Dining (KD)	11.00	12.9	Yes
Open Plan Combined (KDL)	30.00		
Bathroom/WC Combined	3.50	4.2	Yes
Storage	4.50	5.1	Yes
3 Bed 4 Person Overall Floor Area	77.00	79.3	Yes

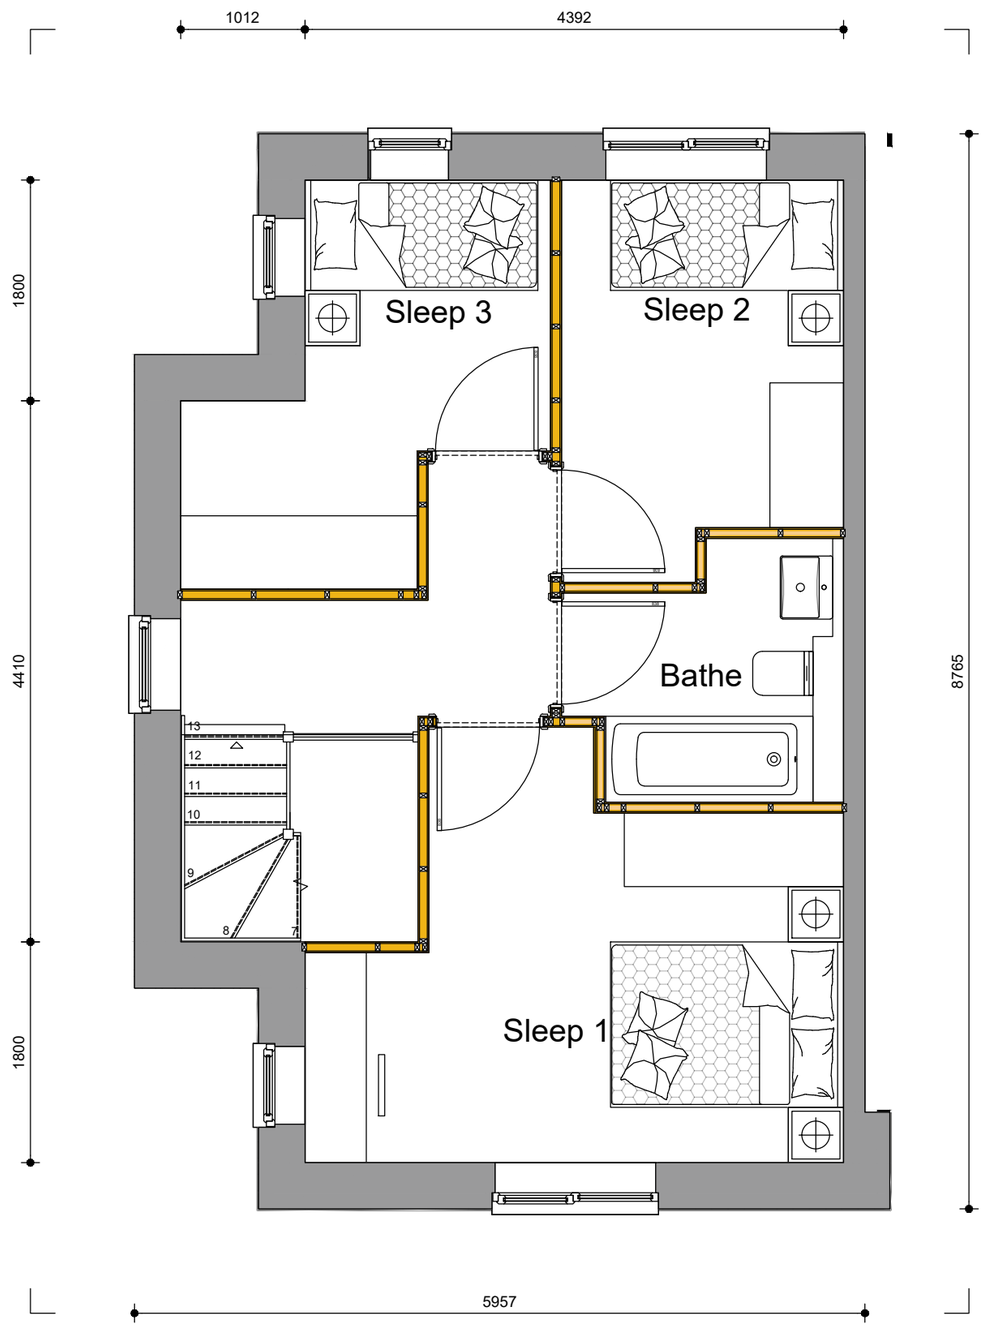

Rev	Date	By	Amendments
A	31/07/23	CLK	First Issue

honey
Where life is sweeter

Drawing
First Floor Plan - SY Space Standards

House Type
Buckwheat - End

Scale 1:50 @ A3 Ref BUCK

Drawing Number
BUCK/End/501

Revision
A

First Floor Plan