

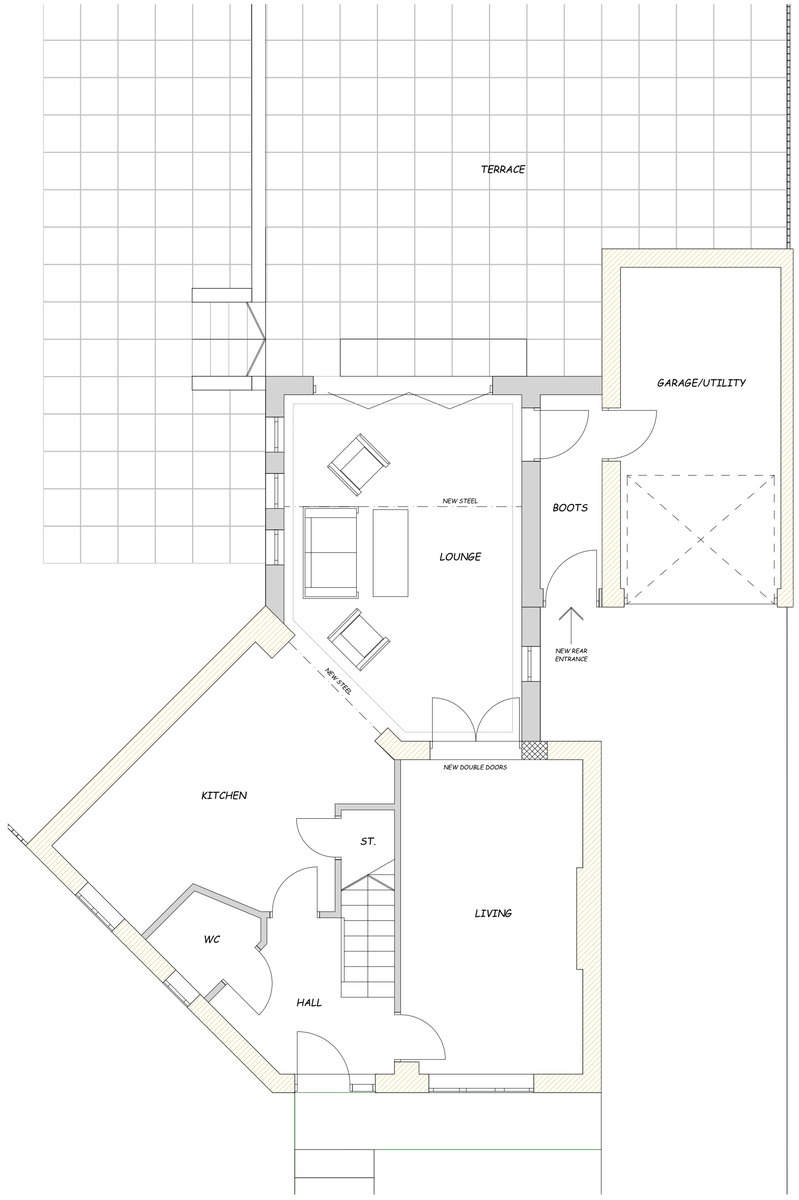


GROUND FLOOR PLAN
SCALE 1:50

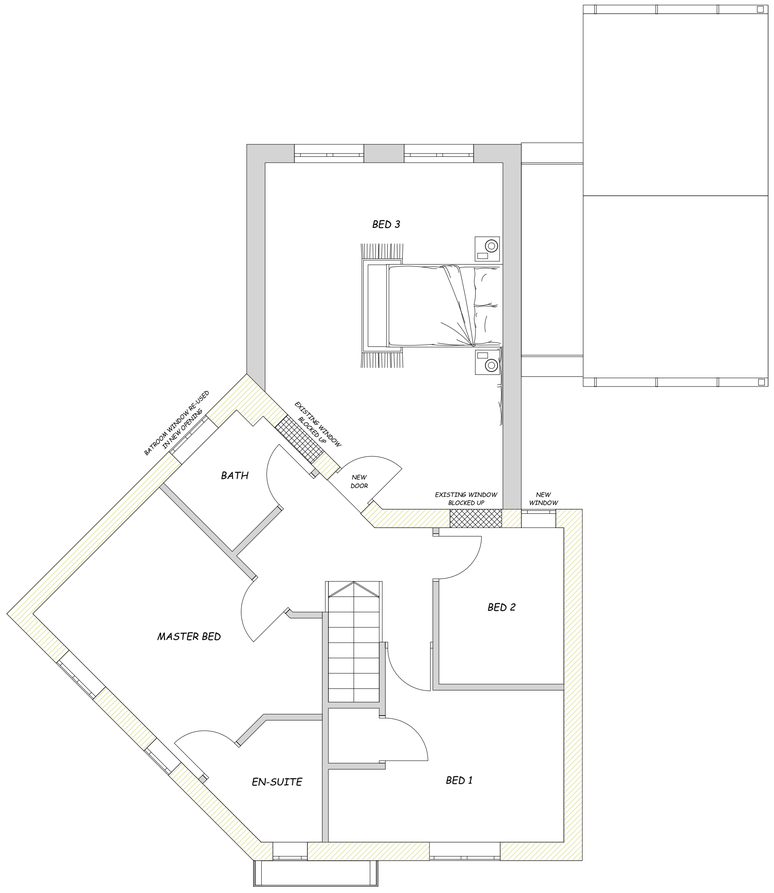

FIRST FLOOR PLAN
SCALE 1:50

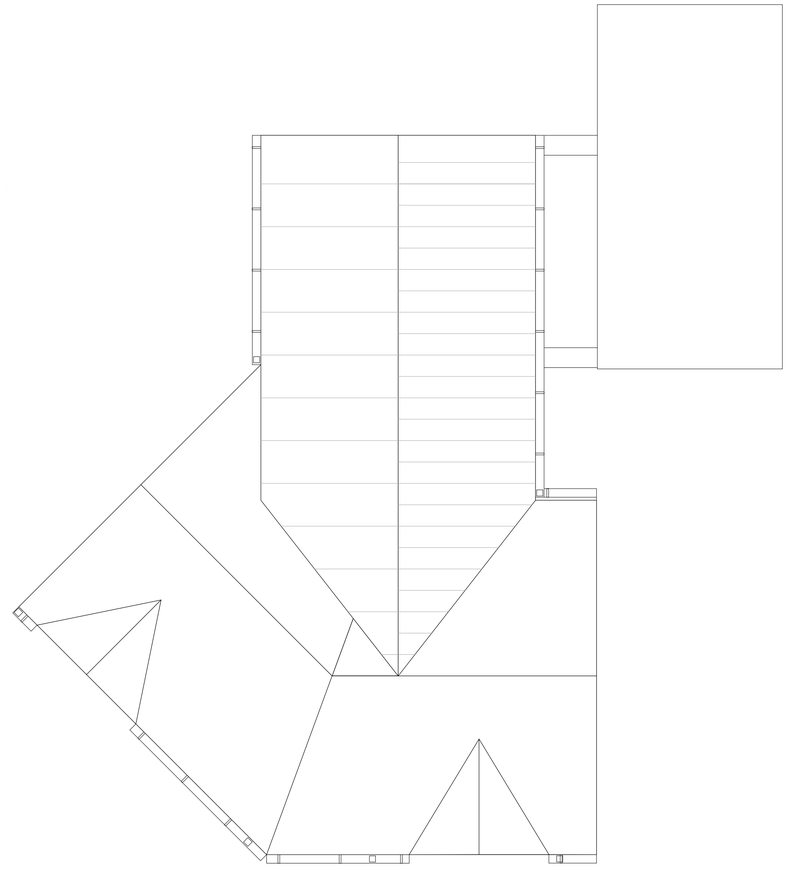

ROOF PLAN
SCALE 1:50

revisions

Windmill Close
Barnsley

Proposed Plans

scale	date	drawn	checked

job no	(category) dwg no	revision
SK	**(07)001**	