




North East Elevation
Sexton Hut and Airsource Heat Pump
Scale 1:100

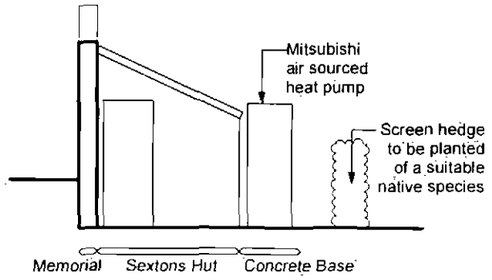

South East Elevation
Sexton Hut and Airsource Heat Pump
Scale 1:100

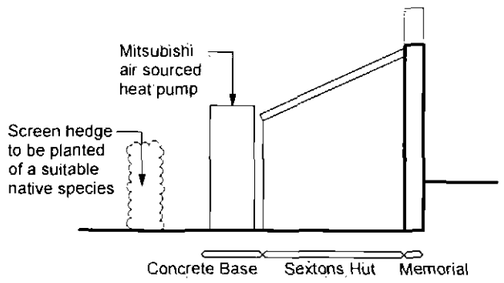

North West Elevation
Sexton Hut and Airsource Heat Pump
Scale 1:100

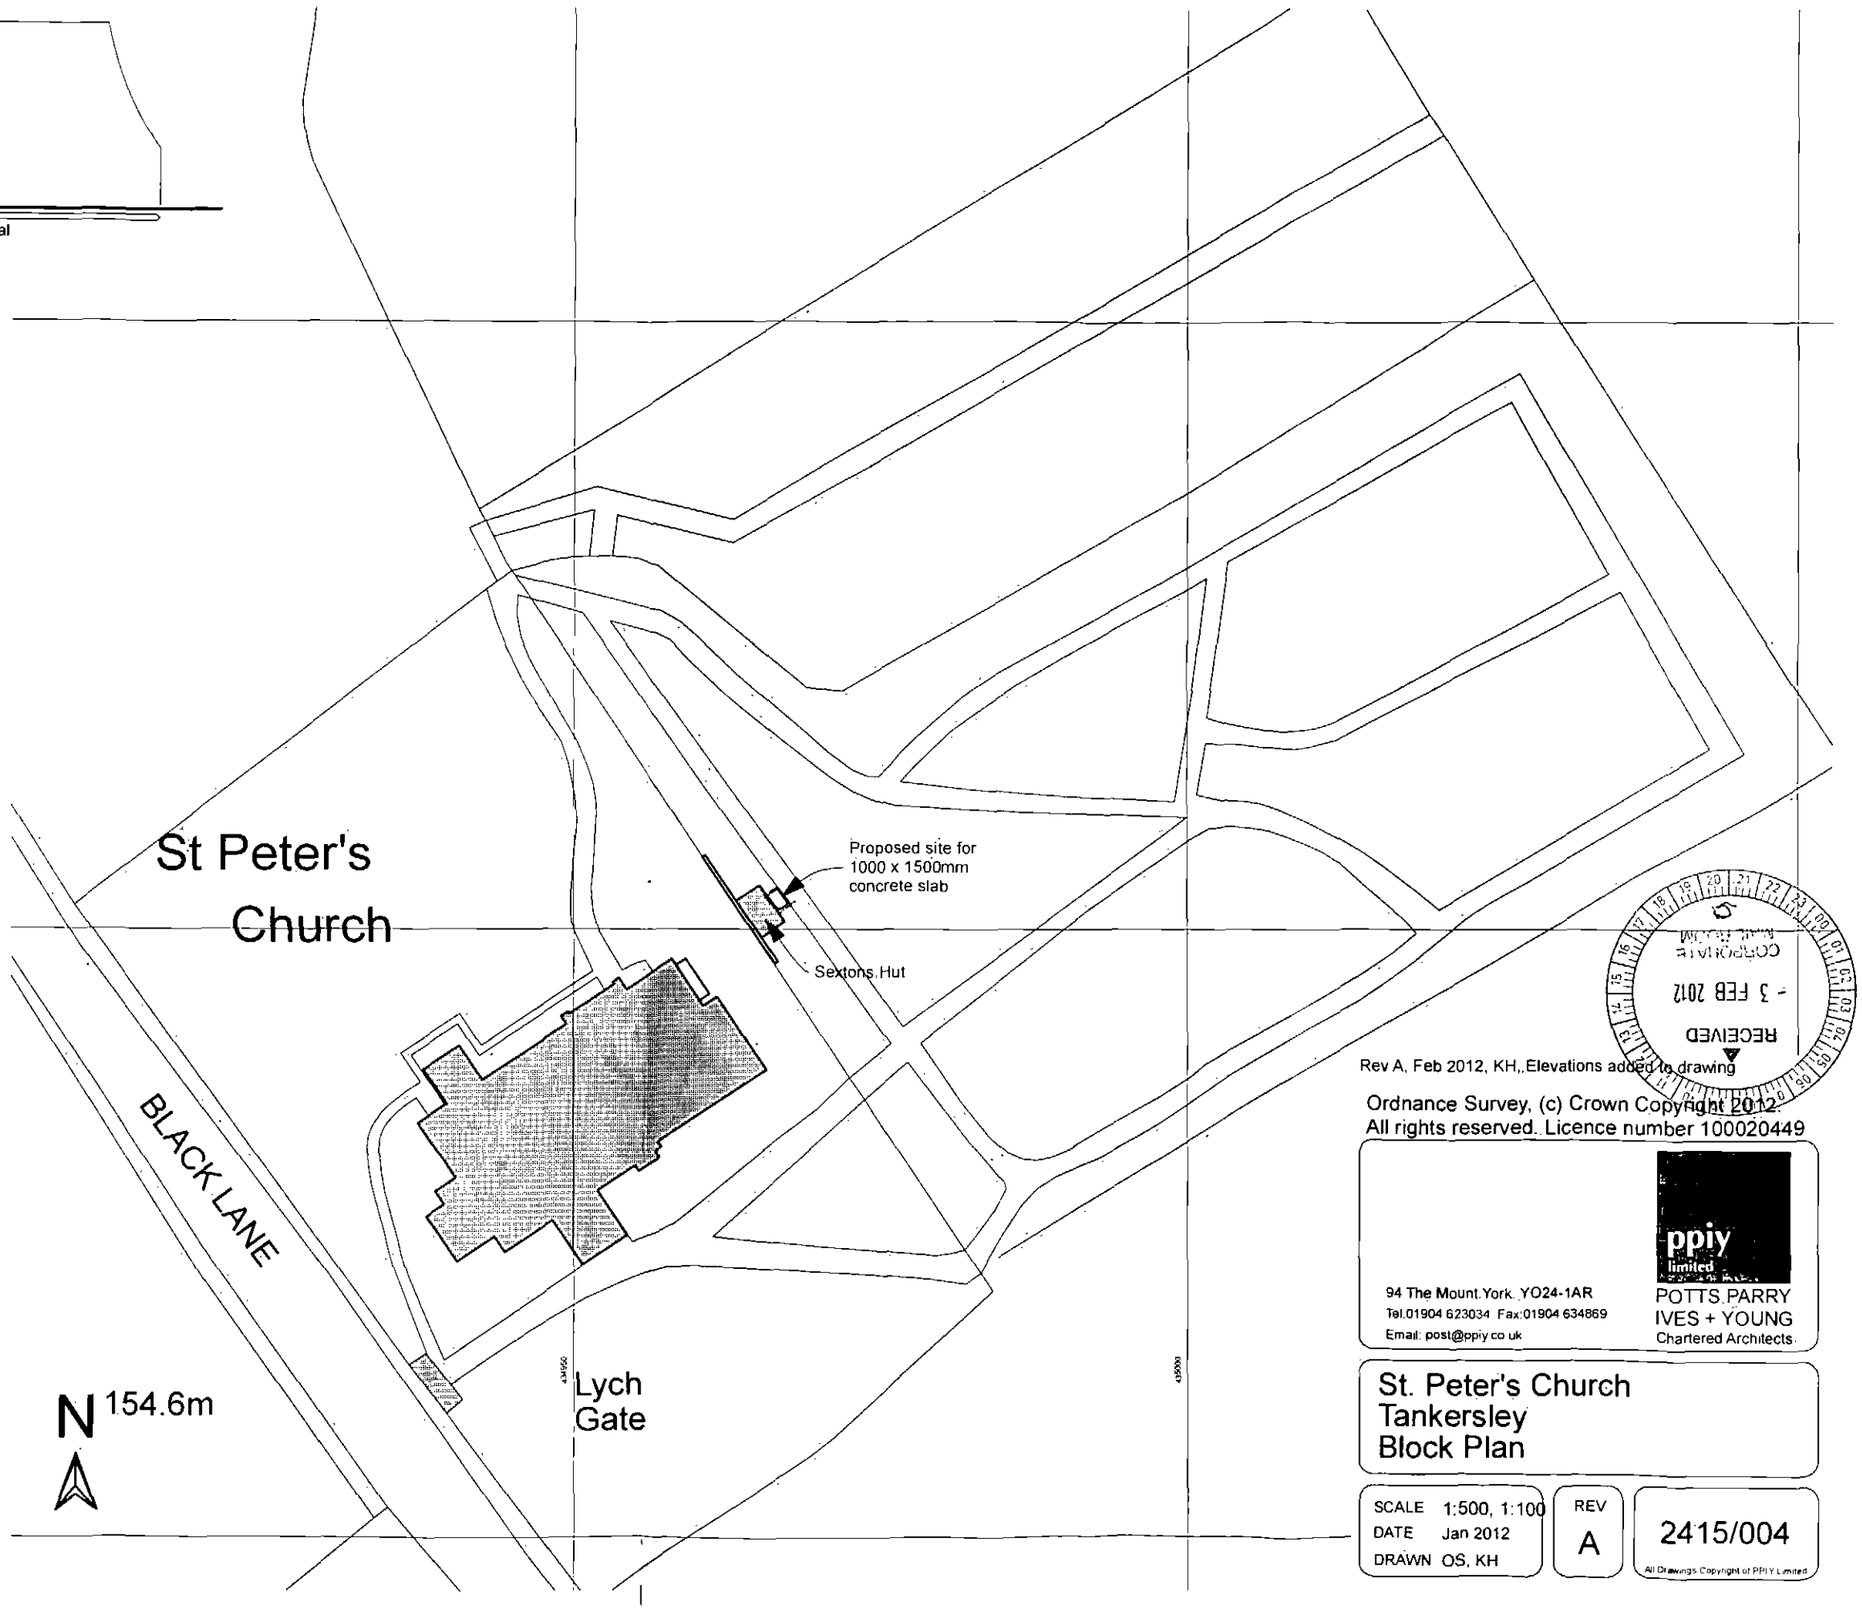

RECEIVED
- 3 FEB 2012
Rev A, Feb 2012, KH,.Elevations added to drawing
Ordnance Survey, (c) Crown Copyright 2012.
All rights reserved. Licence number 100020449

ppiy limited
94 The Mount, York. YO24-1AR
Tel.01904 623034 Fax:01904 634869
Email: post@ppiy.co.uk
POTTS PARRY
IVES + YOUNG
Chartered Architects

St. Peter's Church Tankersley Block Plan

SCALE 1:500, 1:100
DATE Jan 2012
DRAWN OS, KH

REV A

2415/004

All Drawings Copyright of PPIY Limited