




PROPOSED NORTH ELEVATION

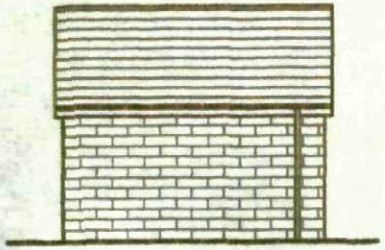


PROPOSED EAST ELEVATION

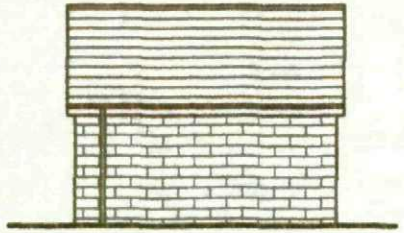


PROPOSED WEST ELEVATION

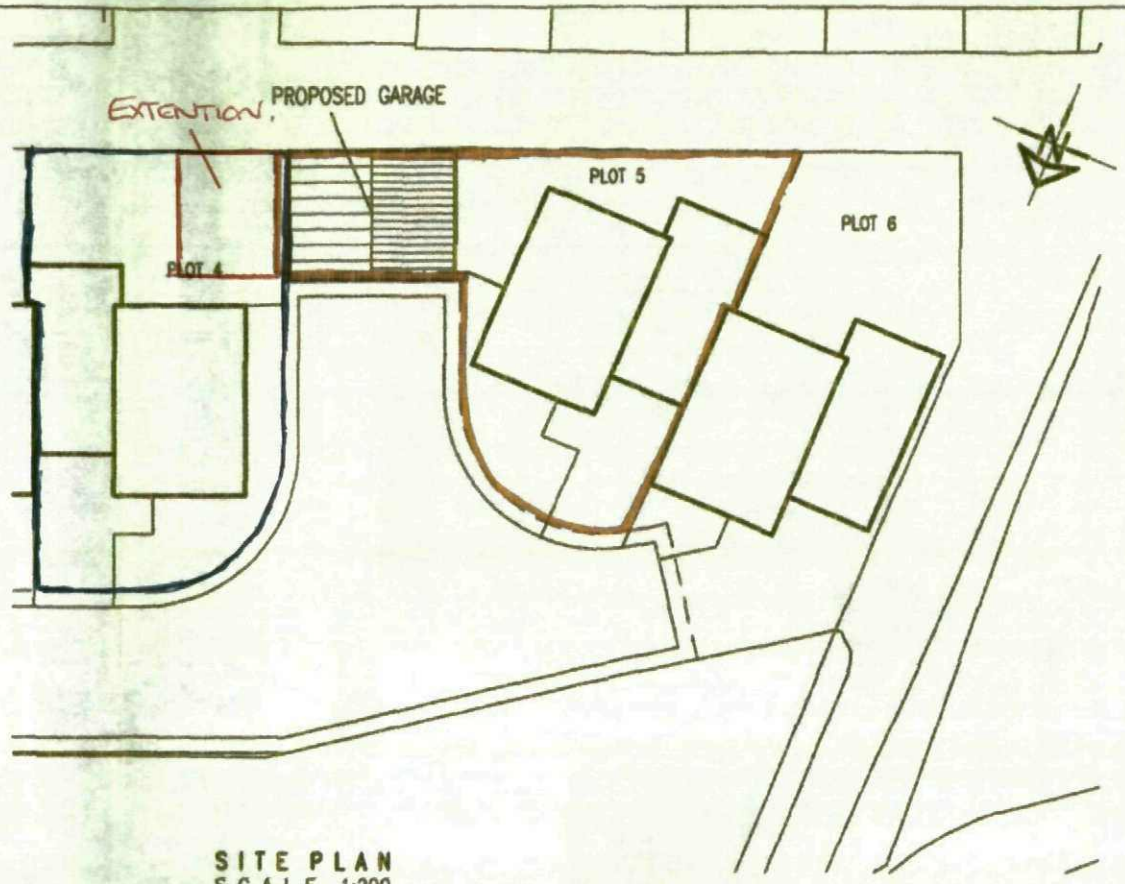

SITE PLAN
SCALE 1:200

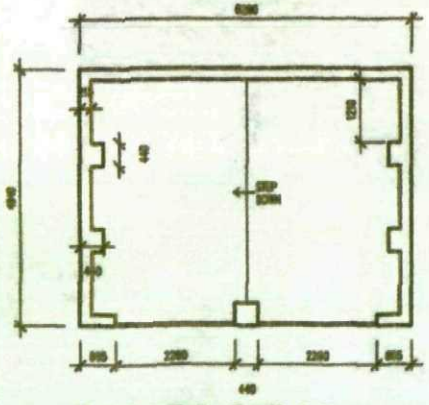

GARAGE FLOOR LAYOUT

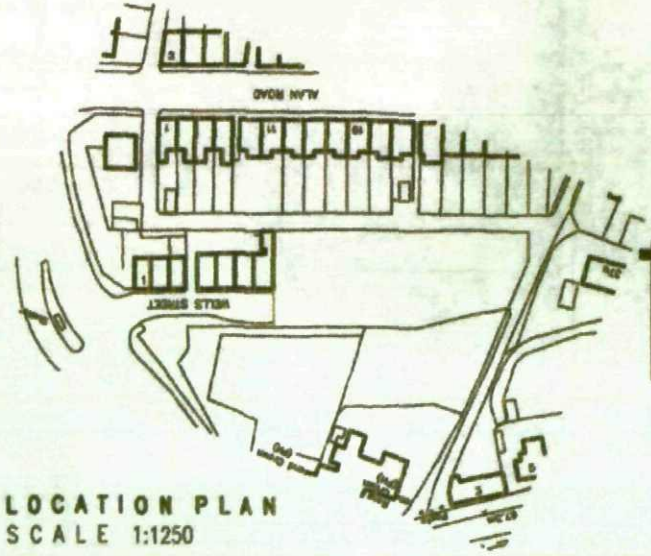

LOCATION PLAN
SCALE 1:1250

White Agus Partnership
1288, NEW ROAD,
STAINCROSS,
BARNSLEY.
S75 6FP
PHONE/FAX. 01226 206482
E mail: agus@btinternet.com
CHARTERED SURVEYORS AND BUILDING DESIGN CONSULTANTS

Project. PROPOSED GARAGE ON LAND AT WELLS STREET, BARNSLEY		Client. MR G. WEBB	
Drawing Title. PLANS & ELEVATIONS		Date. JULY 2007	Scale. 1@100
	Ref. 03-155	Dwg. No. 12	Rev.