


DESIGN NOTES
PROPOSED BATHROOM AREA TO CREATE A MORE SPACIOUS AND USEABLE WASHING AREA FOR THE OCCUPANTS.
EXISTING BATHROM WINDOW TO BE RE-USED IN NEW OPENING.

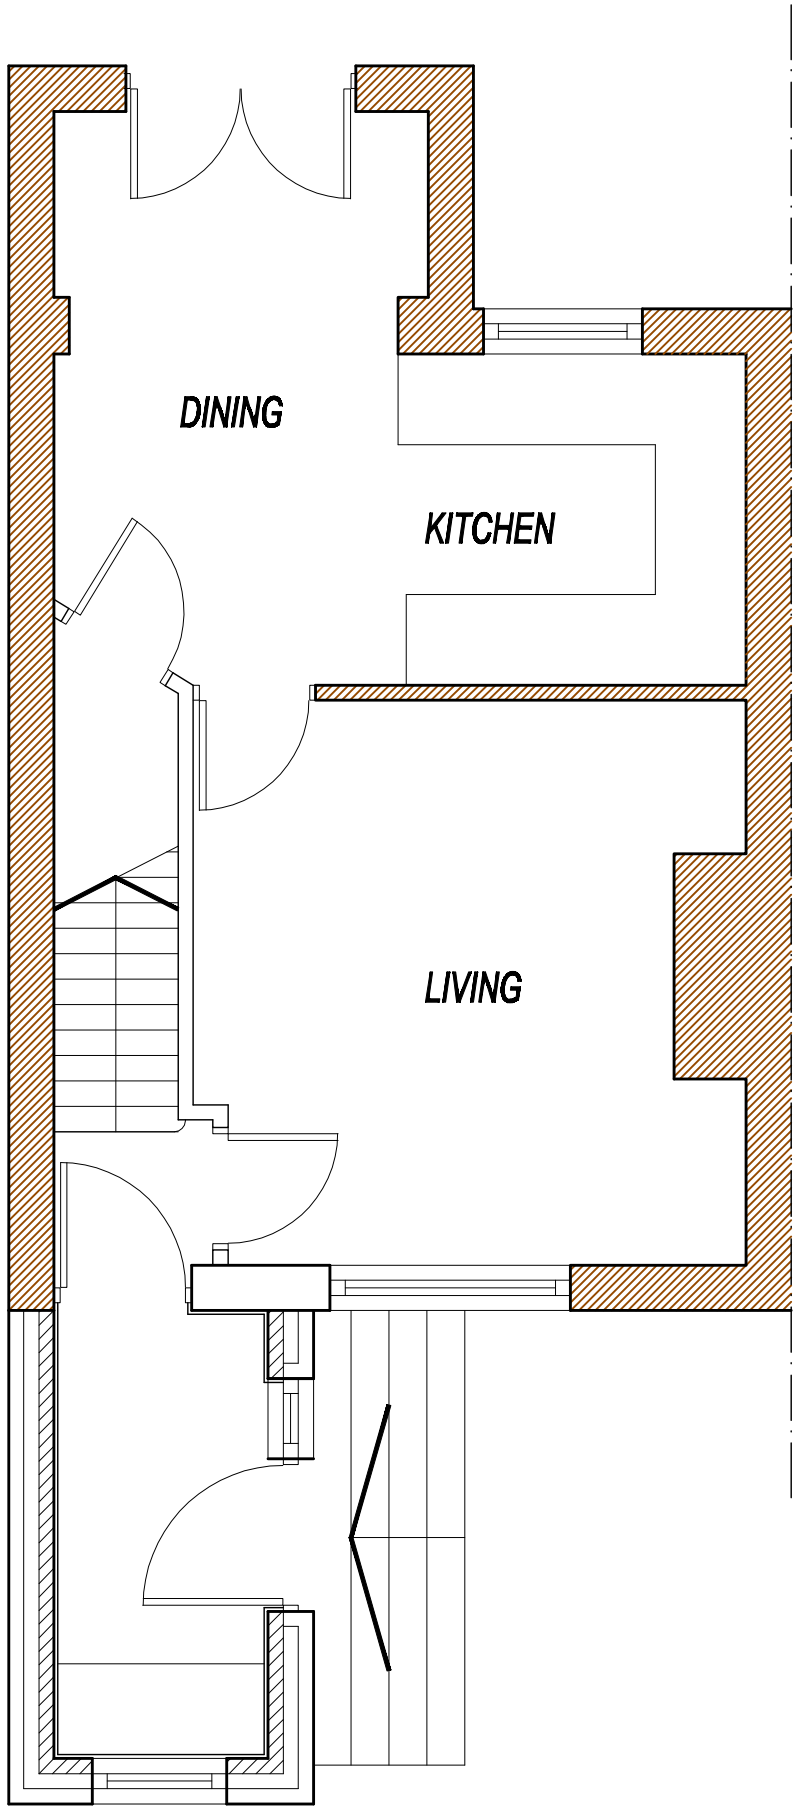

PROPOSED GROUND FLOOR PLAN
SCALE 1.50

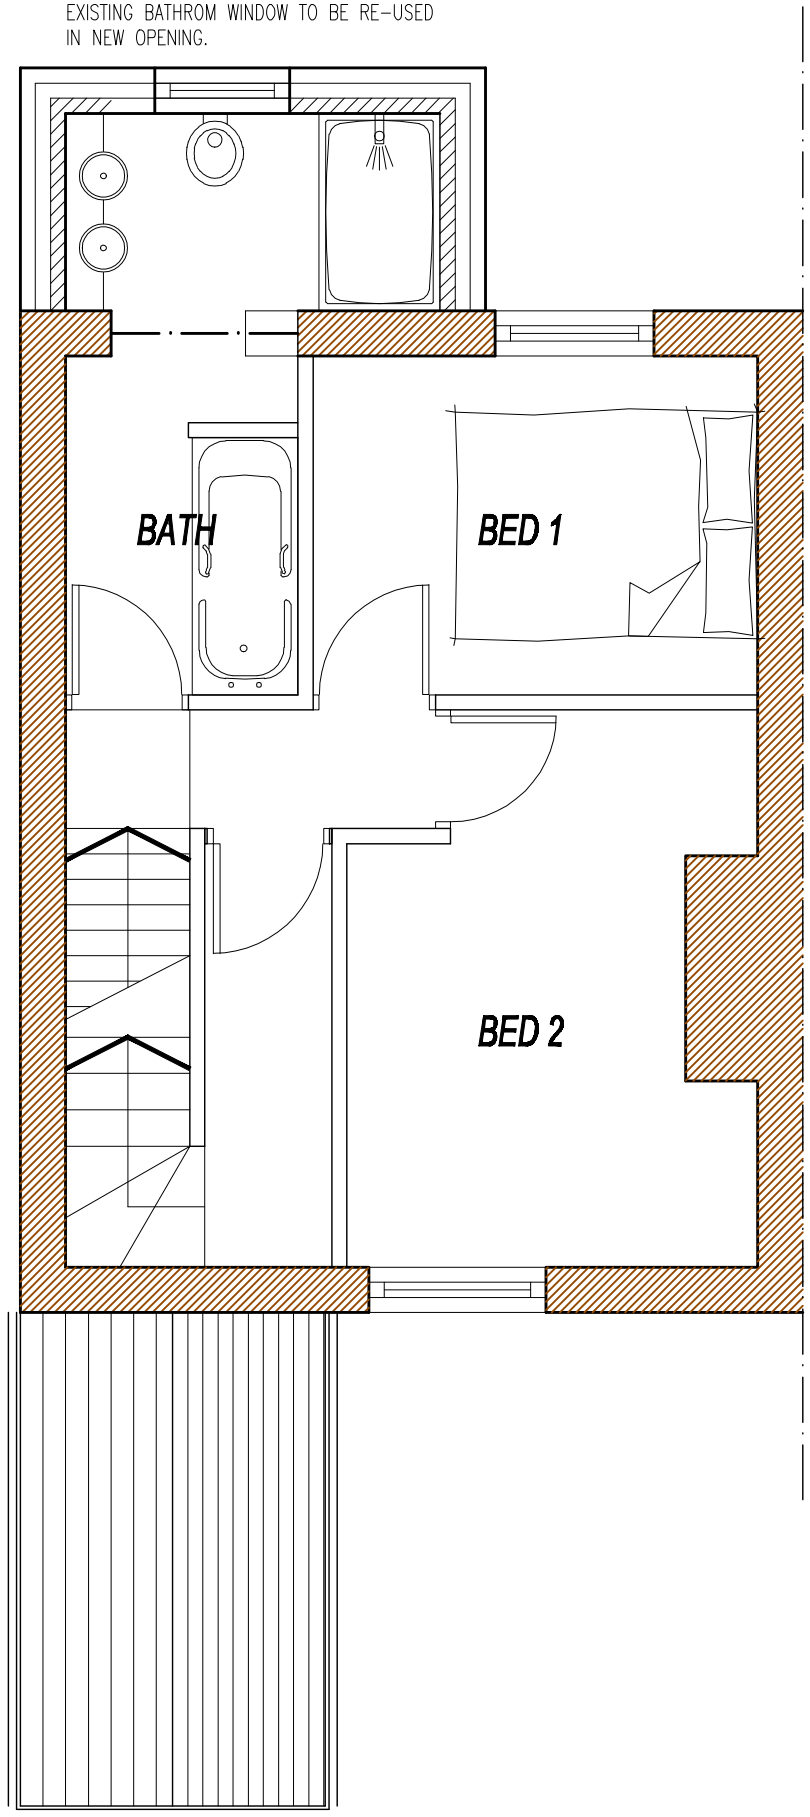

PROPOSED FIRST FLOOR PLAN
SCALE 1.50

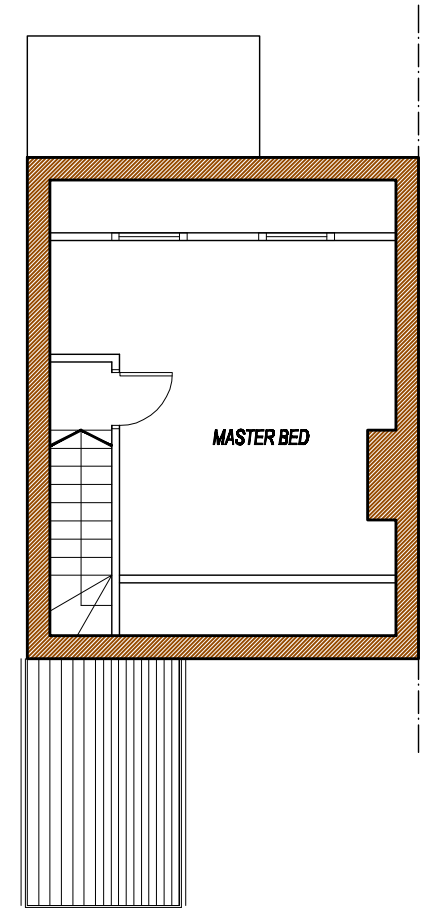

PROPOSED SECOND FLOOR PLAN
SCALE 1.100

DRAWN	CHECKED	DATE	SCALE	REVISION
jbn	-	10/2007	1:200	-

Client	*Gary and Vanessa Butcher*
Job	*CUTLERS AVENUE*
Title	*Proposed Plans*
Dwg. No.	*PR-01*

© COPYRIGHT EXISTS ON THE DESIGNS AND INFORMATION SHOWN ON THIS DRAWIN
The Contractor must verify all dimensions on site before making shop drawing
or commencing work of any kind. No dimensions to be scaled from this drawin