




site plan
scale 1:500

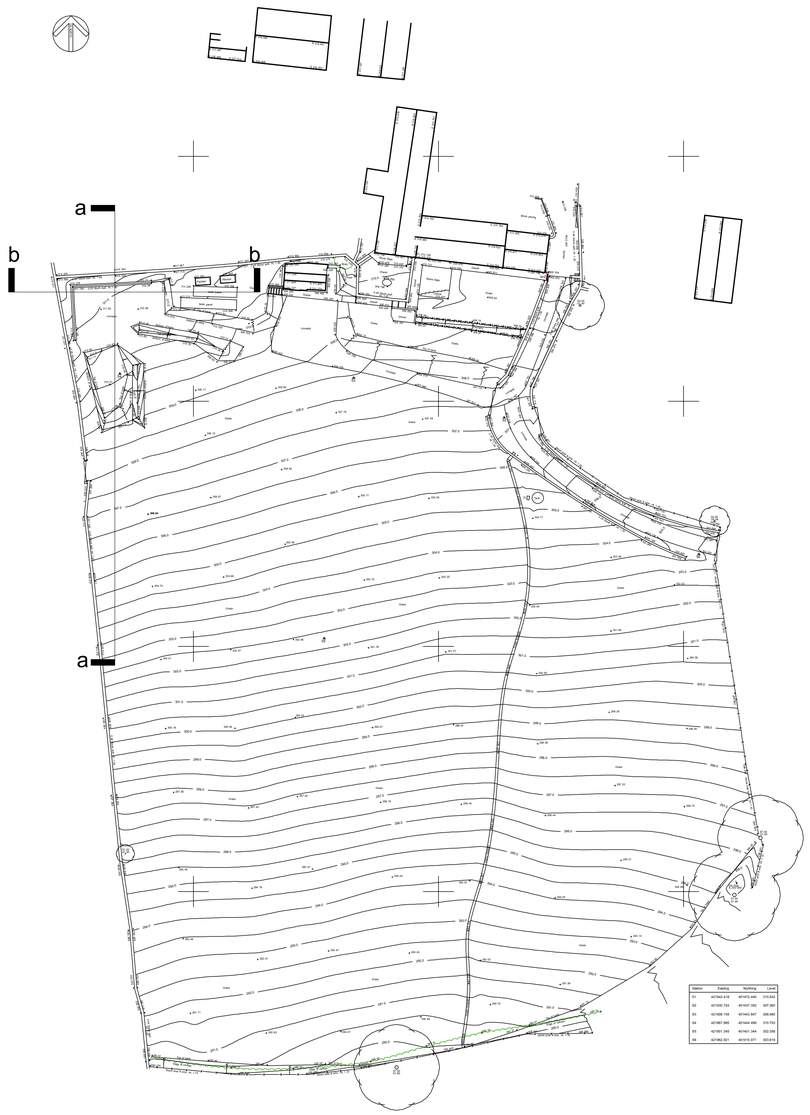

location plan
scale 1:1250

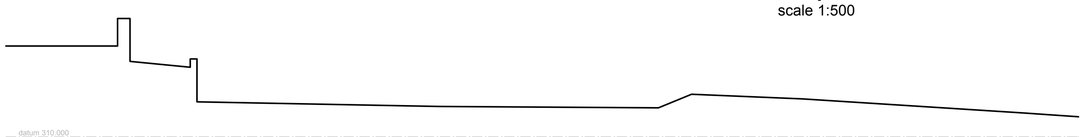

section b - b
scale 1:100

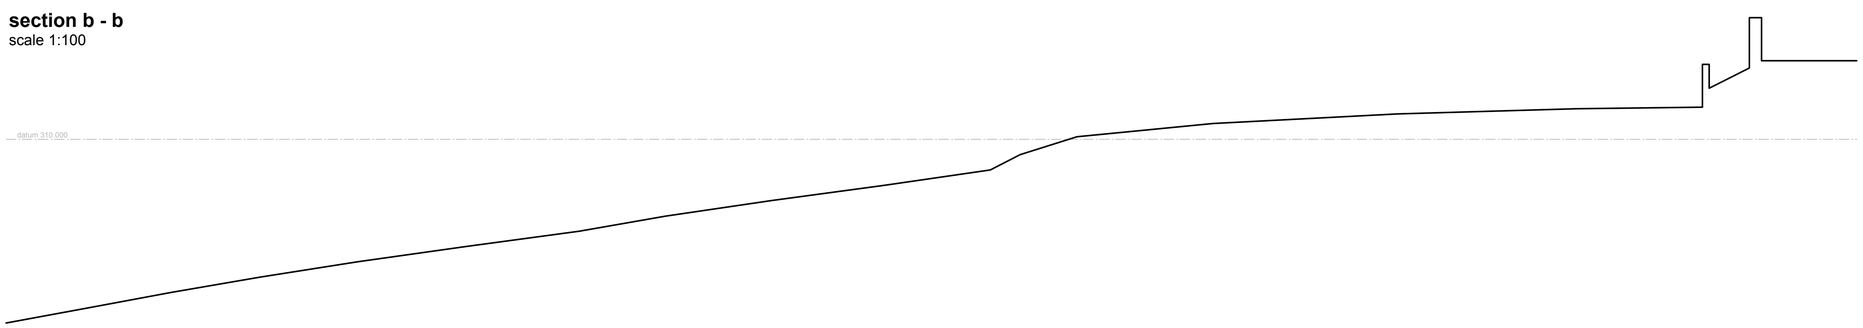

section a - a
scale 1:100

This drawing has been prepared specifically for the purpose of obtaining Planning Permission and/or Building Regulation Approval. Its suitability for other purposes, without supplementary details and specifications cannot be guaranteed. The Permissions and/or Approvals are beyond the Architects control, and no guarantee that such will be granted is given or to be inferred by reason of the preparation of this drawing. Only figured dimensions are to be used. All dimensions to be checked on site. This drawing together with the design is the property and copyright of the Architect and must not be reproduced without prior written permission.

rev.	description	date	drawn	appvd
P01	Drawing originated based on topographical survey by Haycock & Todd	12.11.19	JS	NG

project Proposed stables with riding manege
at
The Mistle, Lower Belle Clive Farm
Hartcliffe Road, Penistone, S36 9FE
for
Antonia Jessop & Neil Cocker

title Site as Existing & Location Plan
number 19069D-01-P01
scale 1:100,1:500 & 1:1250
size A1

ARCHITECTURE + DESIGN PARTNERSHIP
The Old Police Station 16 Bridge Lane Holmfirth HD9 7AN
T: 01484 685411 E: hello@adp-architects.com
W: www.adp-architects.com
RIBA Chartered Practice