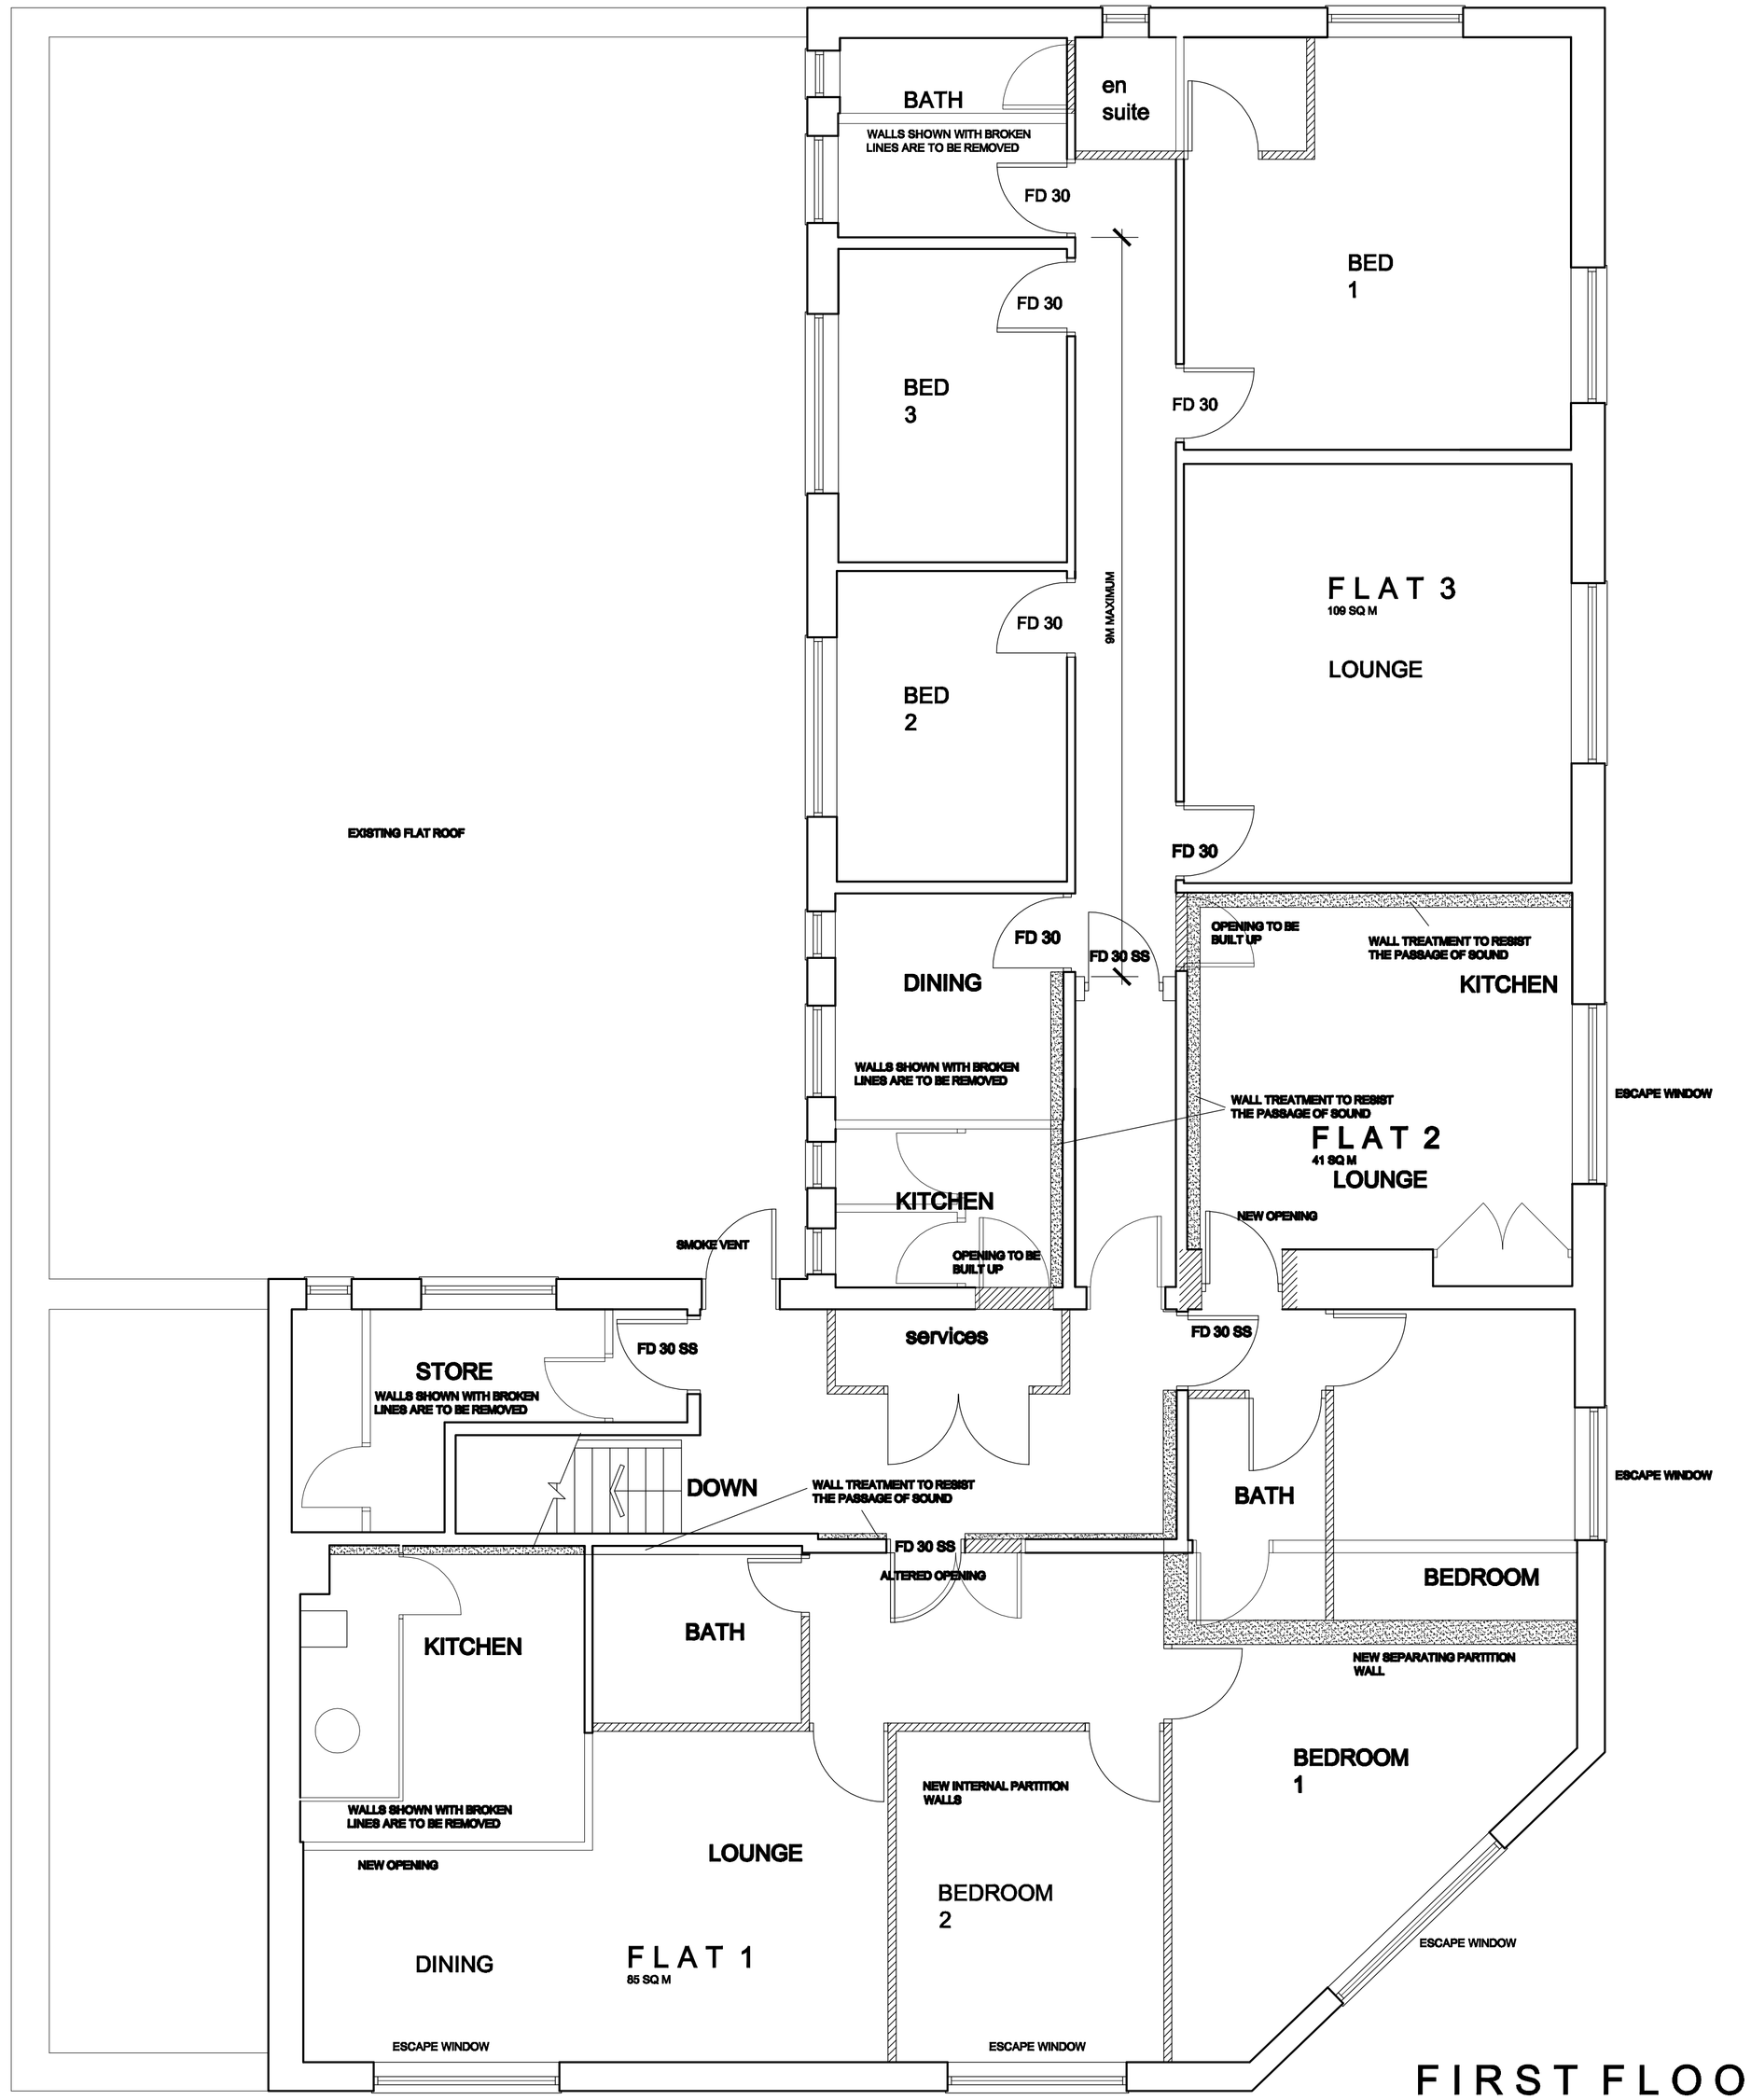

FIRST FLOOR PLAN
AS PROPOSED SCALE 1:50

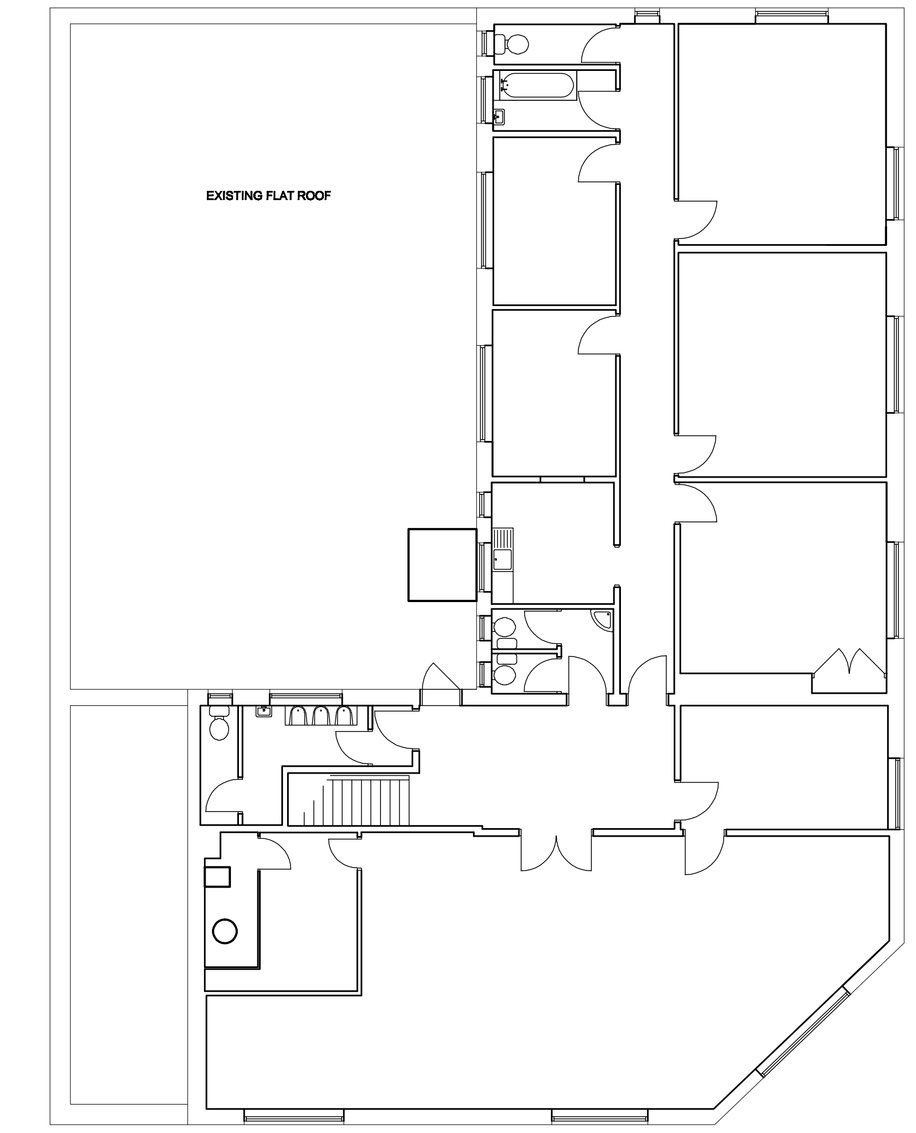

FIRST FLOOR PLAN
AS EXISTING SCALE 1:100

NOT SURVEYED. PLANS PREPARED FROM DETAILS PROVIDED BY OTHERS. ALL DIMENSIONS AND DETAILS TO BE CHECKED ON SITE

White Agus Partnership
128B, NEW ROAD, STAINCROSS, BARNSLEY. S75 6PP
PHONE/FAX. 01226 208482
E mail: agus@btinternet.com
CHARTERED SURVEYORS AND BUILDING DESIGN CONSULTANTS

Project.	Client.
PROPOSED FLATS AT FORMER 'FRIENDSHIP INN' REDBROOK ROAD, BARNSLEY	MR G. CEN
Drawing Title. FIRST FLOOR PLAN AS EXISTING & AS PROPOSED	Date. JUNE 2012 / Scale. AS SHOWN @ A1
	Ref. 12–018 / Dwg. No. 02 / Rev.

Date	Suffix	Description	Date	Suffix	Description