

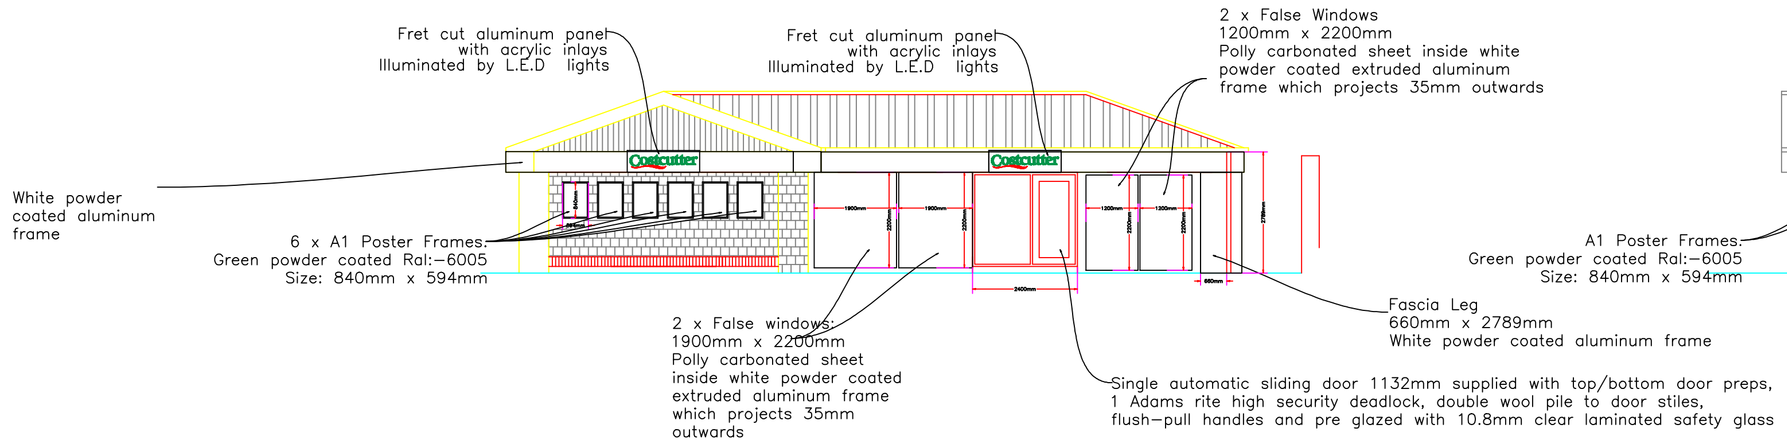



FRONT ELEVATION

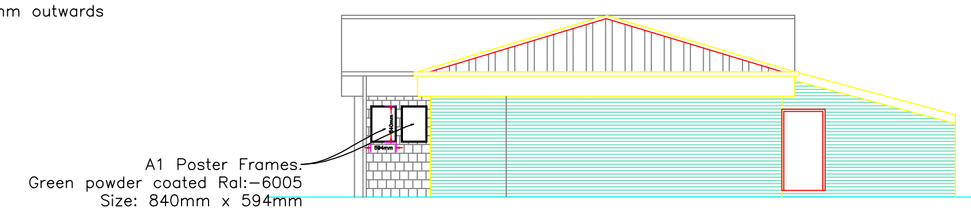


SIDE ELEVATION

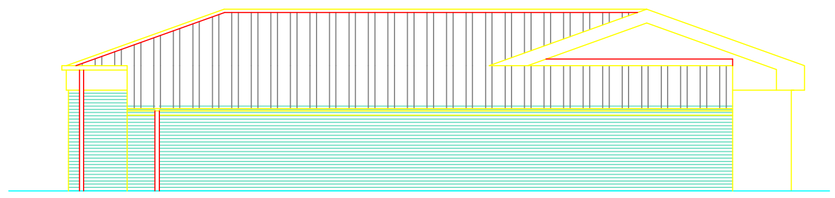

REAR ELEVATION

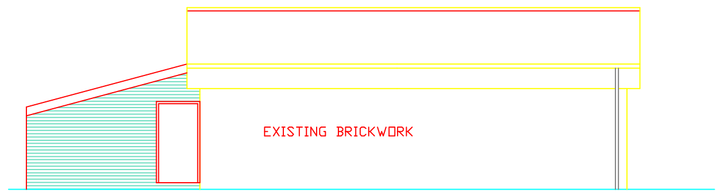

SIDE ELEVATION

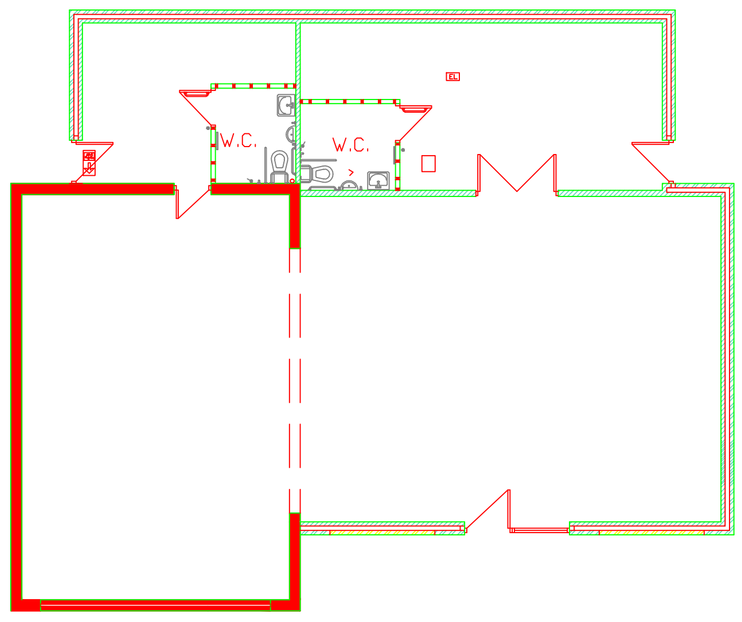

PLAN AS PROPOSED



SITE PLAN
SCALE 1:500



Drawing Title	Proposed Elevations Ford News Ltd 14 Fish Dam Lane Monk Bretton Barnsley S71 2PX	
Scale 1:50	**Drawing No** Proposed Elevations	**Date** 12/10/2012
Drawn antony.downing@costcutter.com	**Revisions**	

Costcutter
Harvest Mills, Common Road, Dunnington, York. YO19 5RY
Telephone: 01904 488663 Fax 01904 489628

ALL DRAWINGS COPYRIGHT COSTCUTTER SUPERMARKETS GROUP L.T.D.