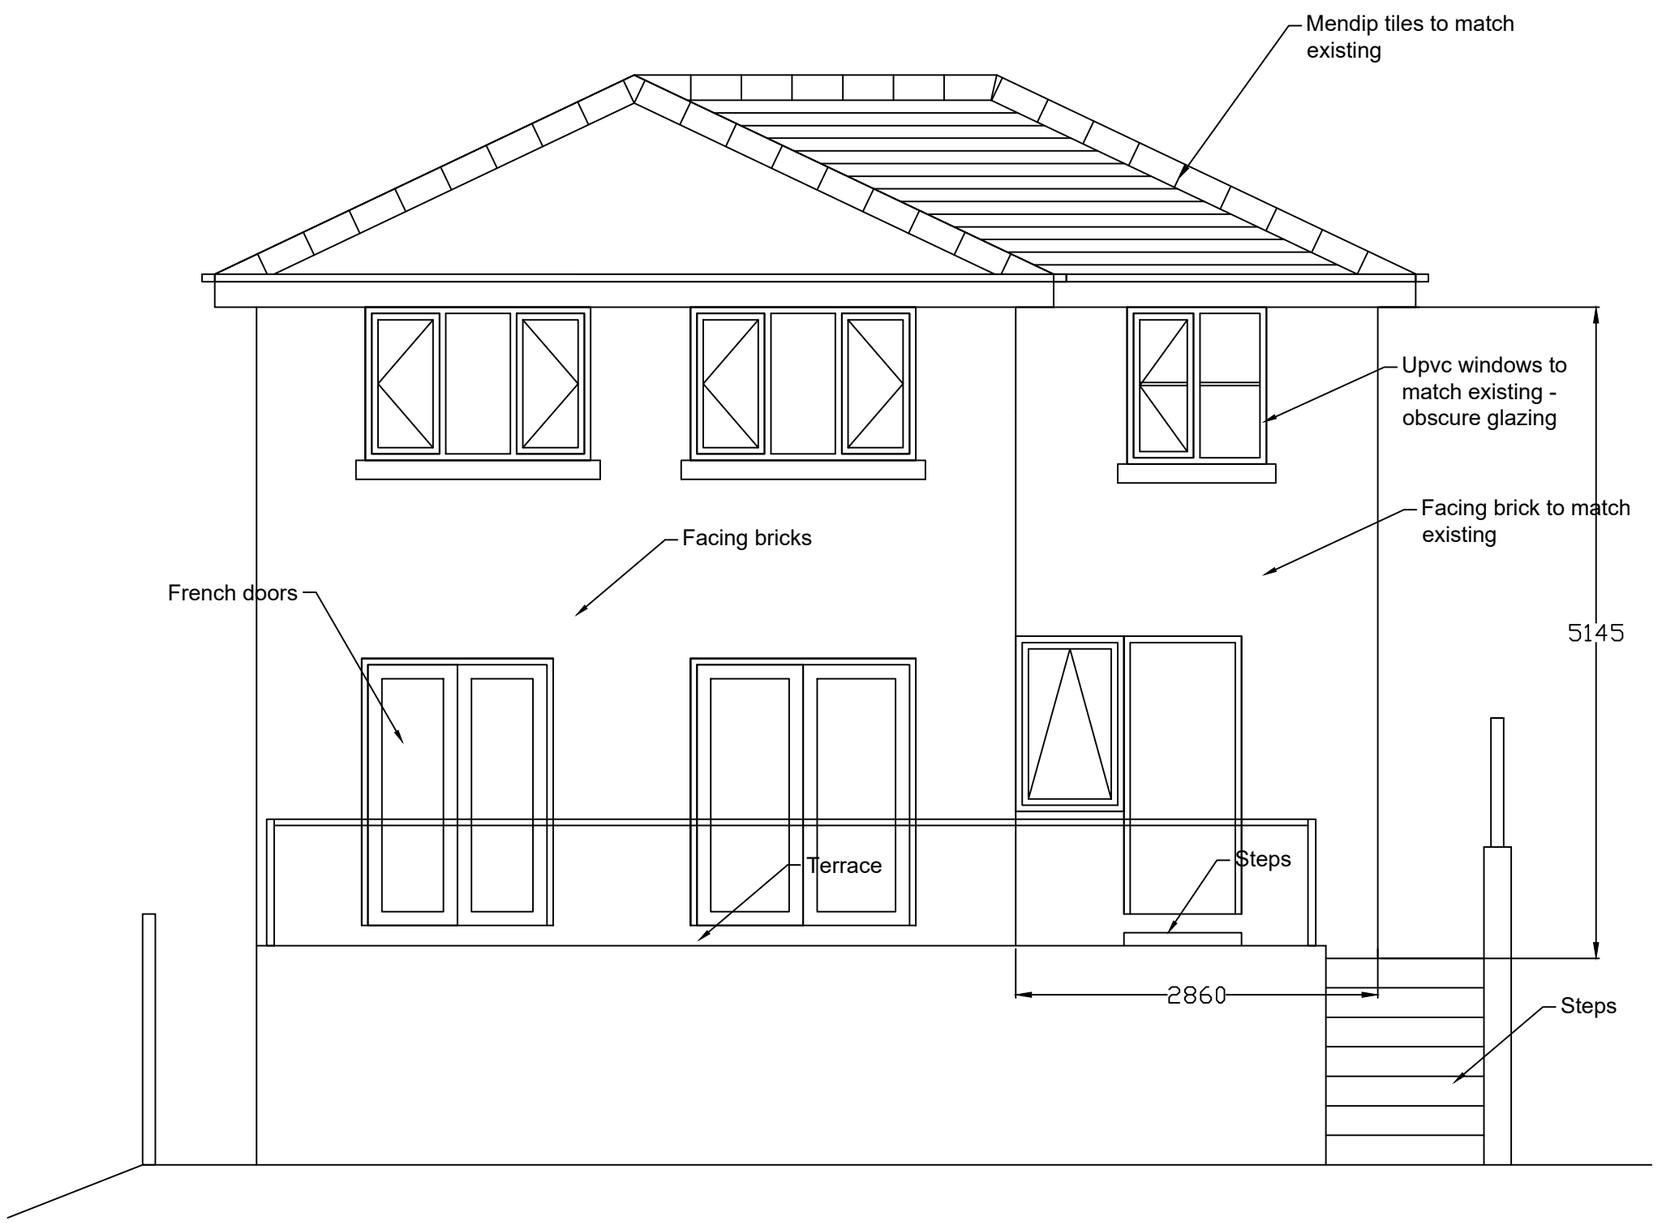



# Proposed rear elevation
1:50

| | | |
|---|---|---|
| Revisions | A. Hipped roof amended. | 22-07-21 |
| This drawing is for planning permission only and is not a construction drawing. | | |
| Drawing Title | PROPOSED-REAR-ELEVATION | |
| Job No. - Dwg No. | LB/2021/8 . – | |
| Client: | Lee Bridgewater<br>43 Croft Drive<br>Mapplewell Barnsley<br>S75 6AN<br>. | |
| Scale. | 1:50 | |