

THIS DRAWING IS THE COPYRIGHT OF HYLO DESIGN


DO NOT SCALE

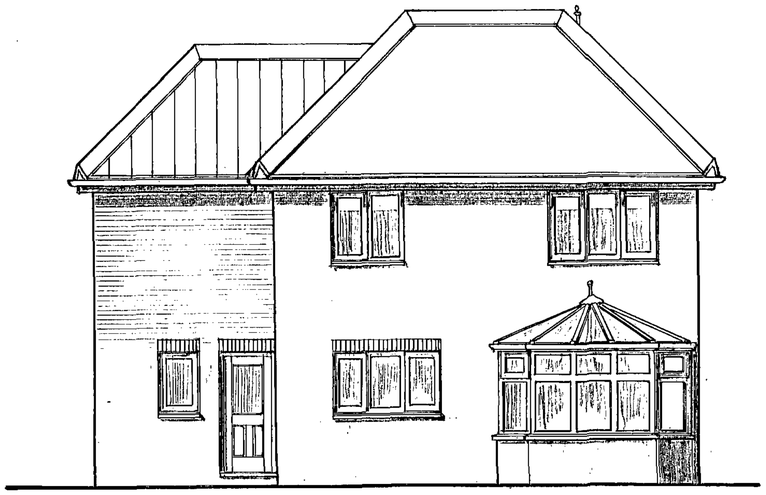


PROPOSED REAR ELEVATION.

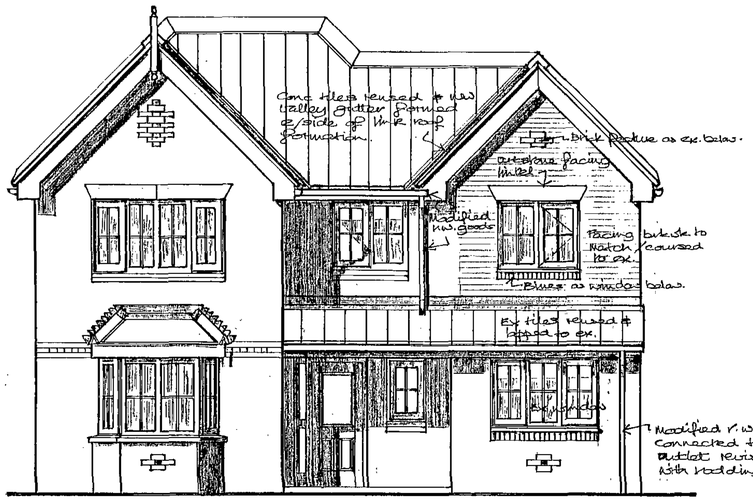


PROPOSED FRONT ELEVATION OF HOUSE.

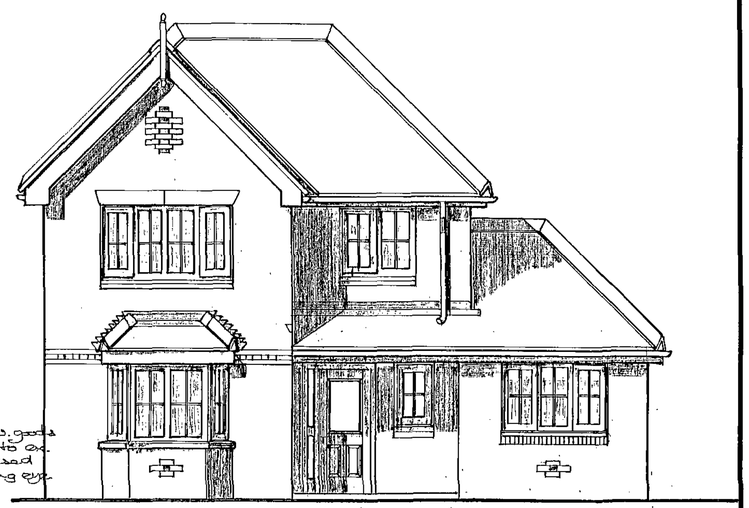


EXISTING FRONT ELEVATION OF HOUSE.

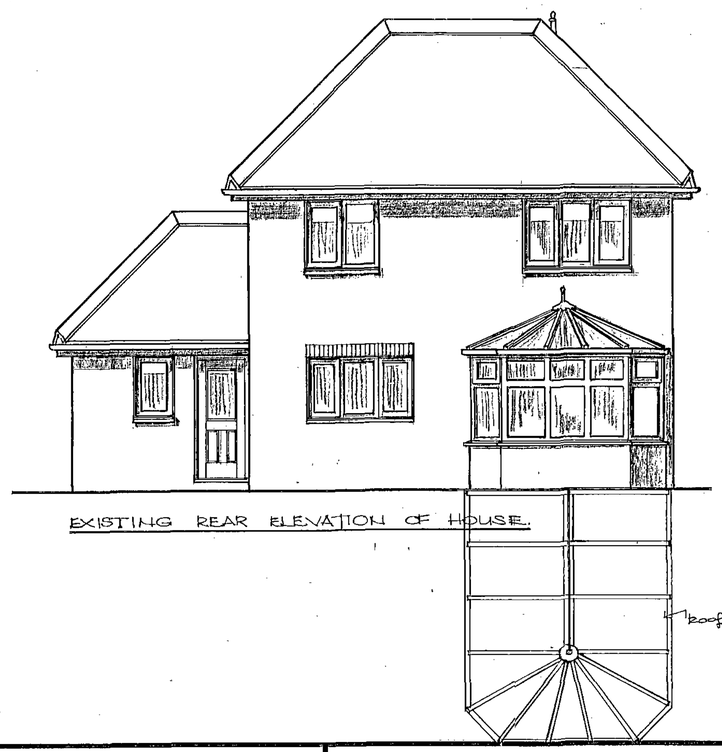

EXISTING REAR ELEVATION OF HOUSE.

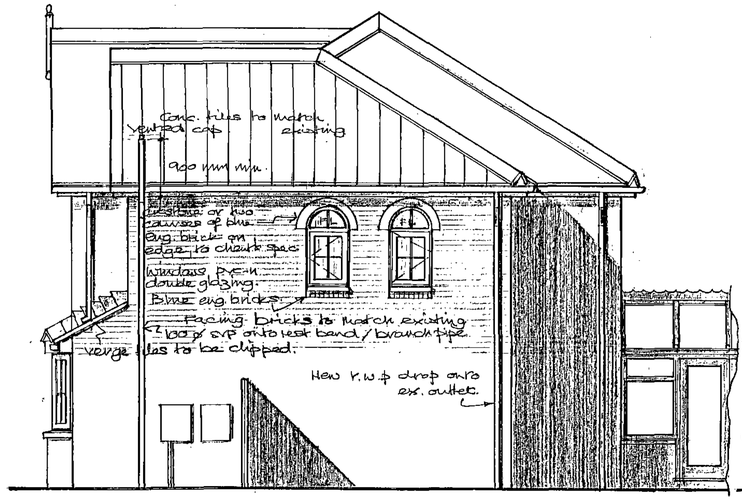

PROPOSED SIDE ELEVATION OF HOUSE.
RW goods to match existing.

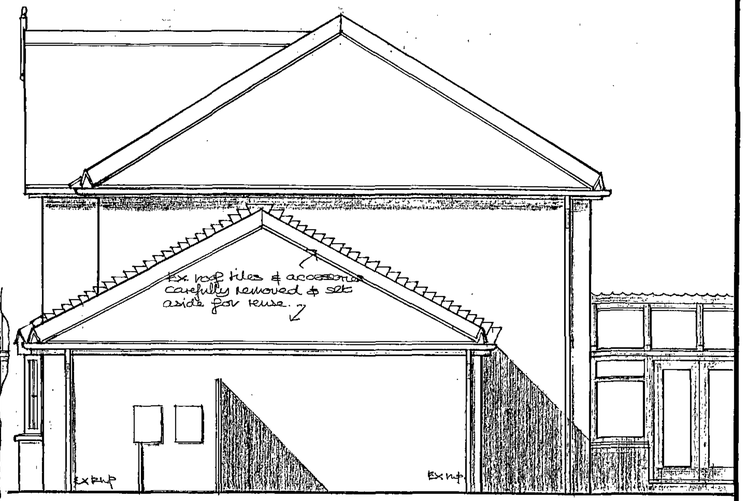

EXISTING SIDE ELEVATION OF HOUSE.

hylo Design: architect / designer
50, Church Street, Brierley, Nr. Barnsley, South Yorkshire. S72 9HT
Fax / Telephone No: 01226 713427

REVISIONS

Ref:	Description	Date	Ref:	Description	Date

Client: MR. & MRS.G. METCALFE.

Project: ALTERATIONS TO No. 84, PARKLAND VIEW, WOODHOOD, S71 5LL.

Title: EXISTING / PROPOSED ELEVATIONS


Drawn: JST. | Date: DEC. 2016.


Checked: | Scale: 1:50.

Project Ref.: GM/L/B.


Drawing No.: 1.

THIS DRAWING IS THE COPYRIGHT OF HYLO DESIGN

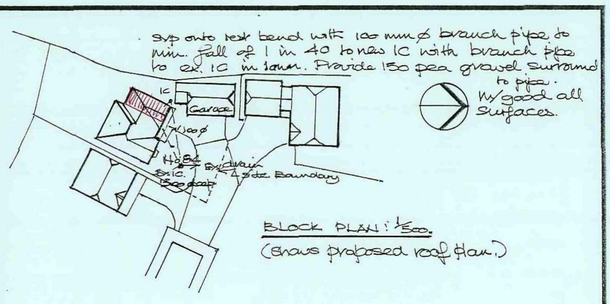

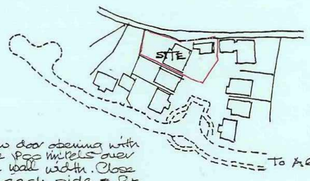


SITE PLAN: 1:1250.

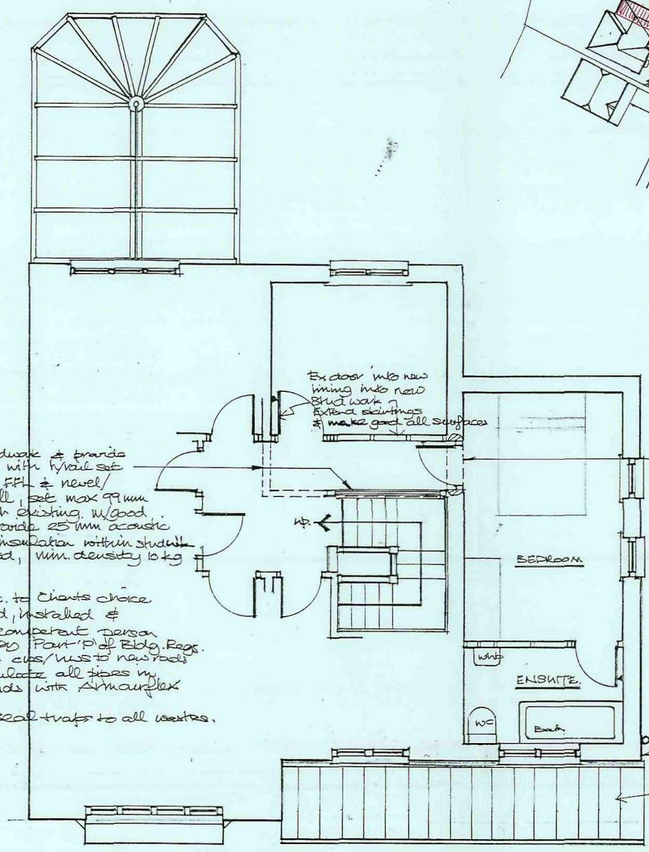

PROPOSED EXTENSION OVER PLAYROOM / UTILITY.

SECTION thro EXTENSION:

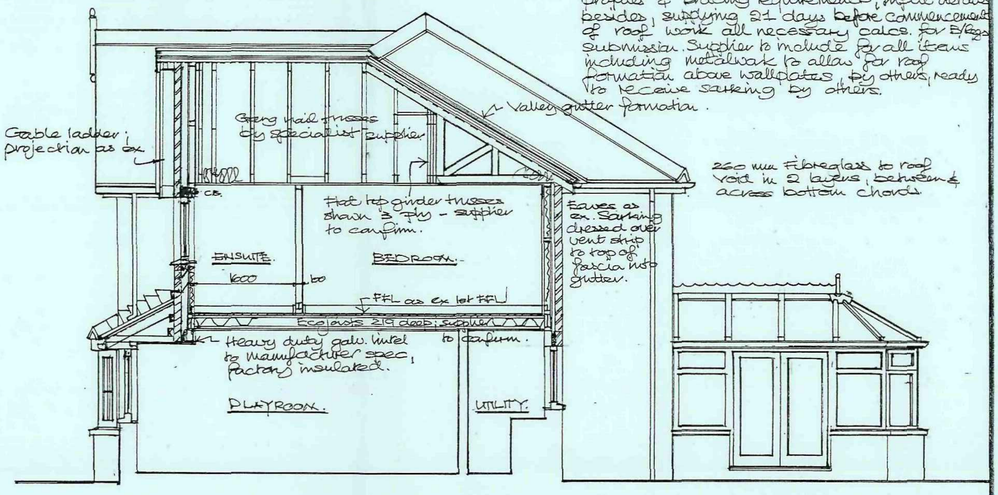

ALTERATIONS TO No. 84, PARKLAND VIEW, LUNDWOOD S71 5LL.

SCALE: 1:500; 1:50; 1:1250. DRWG No. GW/1/8/2.

PROPOSED NEW BEDROOM/ENSUITE PLAN + BLOCK/SITE PLAN/ SECTION.

Ref.	Description	Date

hylo Design: architect /designer

50, Church Street, Brierley, Nr. Barnsley, South Yorkshire. S72 9HT

Fax / Telephone No: 01226 713427

HEATHERBANK H026B