




TERTIARY KIOSK
Side View Of A

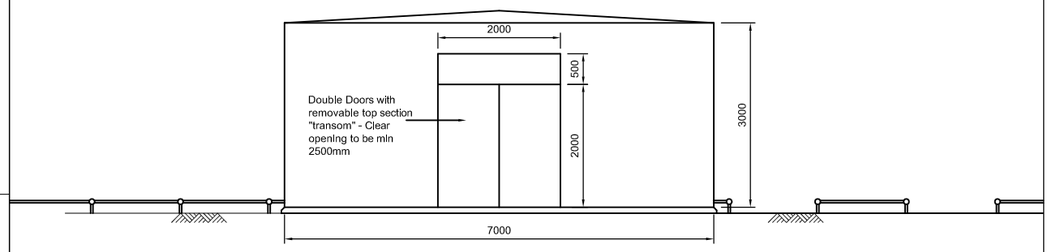

TERTIARY KIOSK
View On A

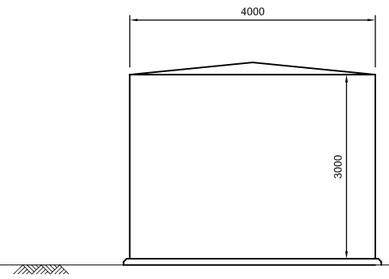


INLET WORKS KIOSK
Side View Of B

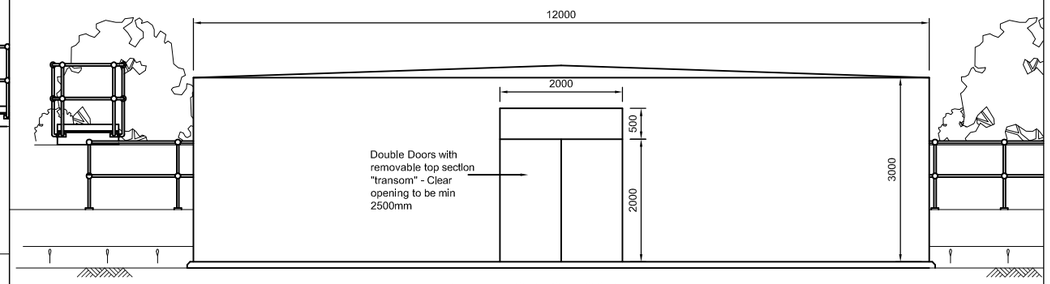

INLET WORKS KIOSK
View On B

SCALE 1 : 100

m1 0 10 m

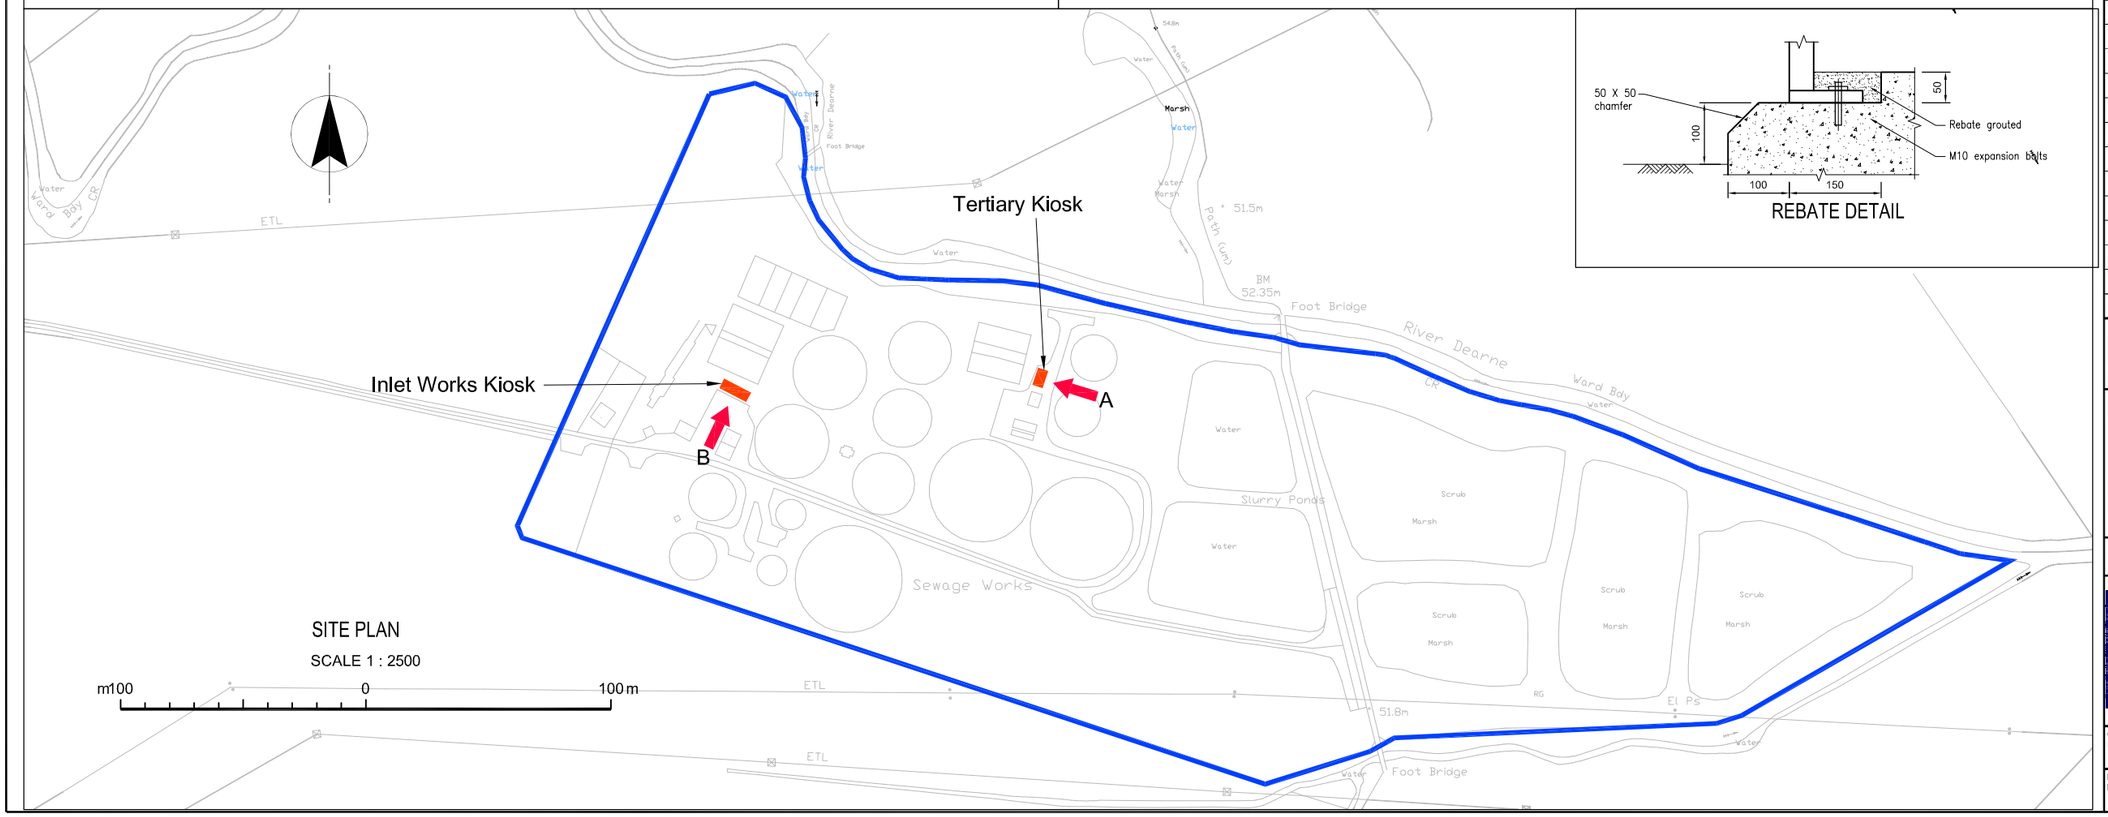

SITE PLAN

SCALE 1 : 2500

m100 0 100 m

REBATE DETAIL

NOTES

1. All dimensions in millimetres and all levels in metres A.O.D. unless otherwise shown.
2. Works to be completed in accordance with Yorkshire Water Engineering Specification and Guidance Notes Version 7 dated 2004.

LEGEND

Boundary

"(c) Crown copyright".

CURRENT ISSUE INFORMATION

DATE	DRWN	CHKD	REVD	ISSUE	
11.09.08	MXS	PSW	PW	A	FOR INFORMATION

THIS DRAWING IS ISSUED BY WATERMARK, SUBJECT TO THE CONDITIONS THAT IT IS NOT COPIED EITHER IN WHOLE OR IN PART OR DISCLOSED TO THIRD PARTIES UNLESS PRIOR WRITTEN AUTHORISATION IS GIVEN BY WATERMARK.

PREVIOUS VERSIONS OF THIS DRAWING SHOULD BE STAMPED SUPERSEDED OR DESTROYED
DO NOT SCALE THIS DRAWING - IF IN DOUBT ASK

YORKSHIRE WATER SERVICES LTD
DARTON FLOOD REINSTATEMENT

PLANNING APPLICATION

YWS Scheme Ref	DAZ Ref	NGR
B2611	302	432465,408900

Watermark

CONTRACT NO.	SCALE	MASTER SIZE
01	AS SHOWN	A3

DRAWING NO.	ISSUE
0350/01/100/1501	A