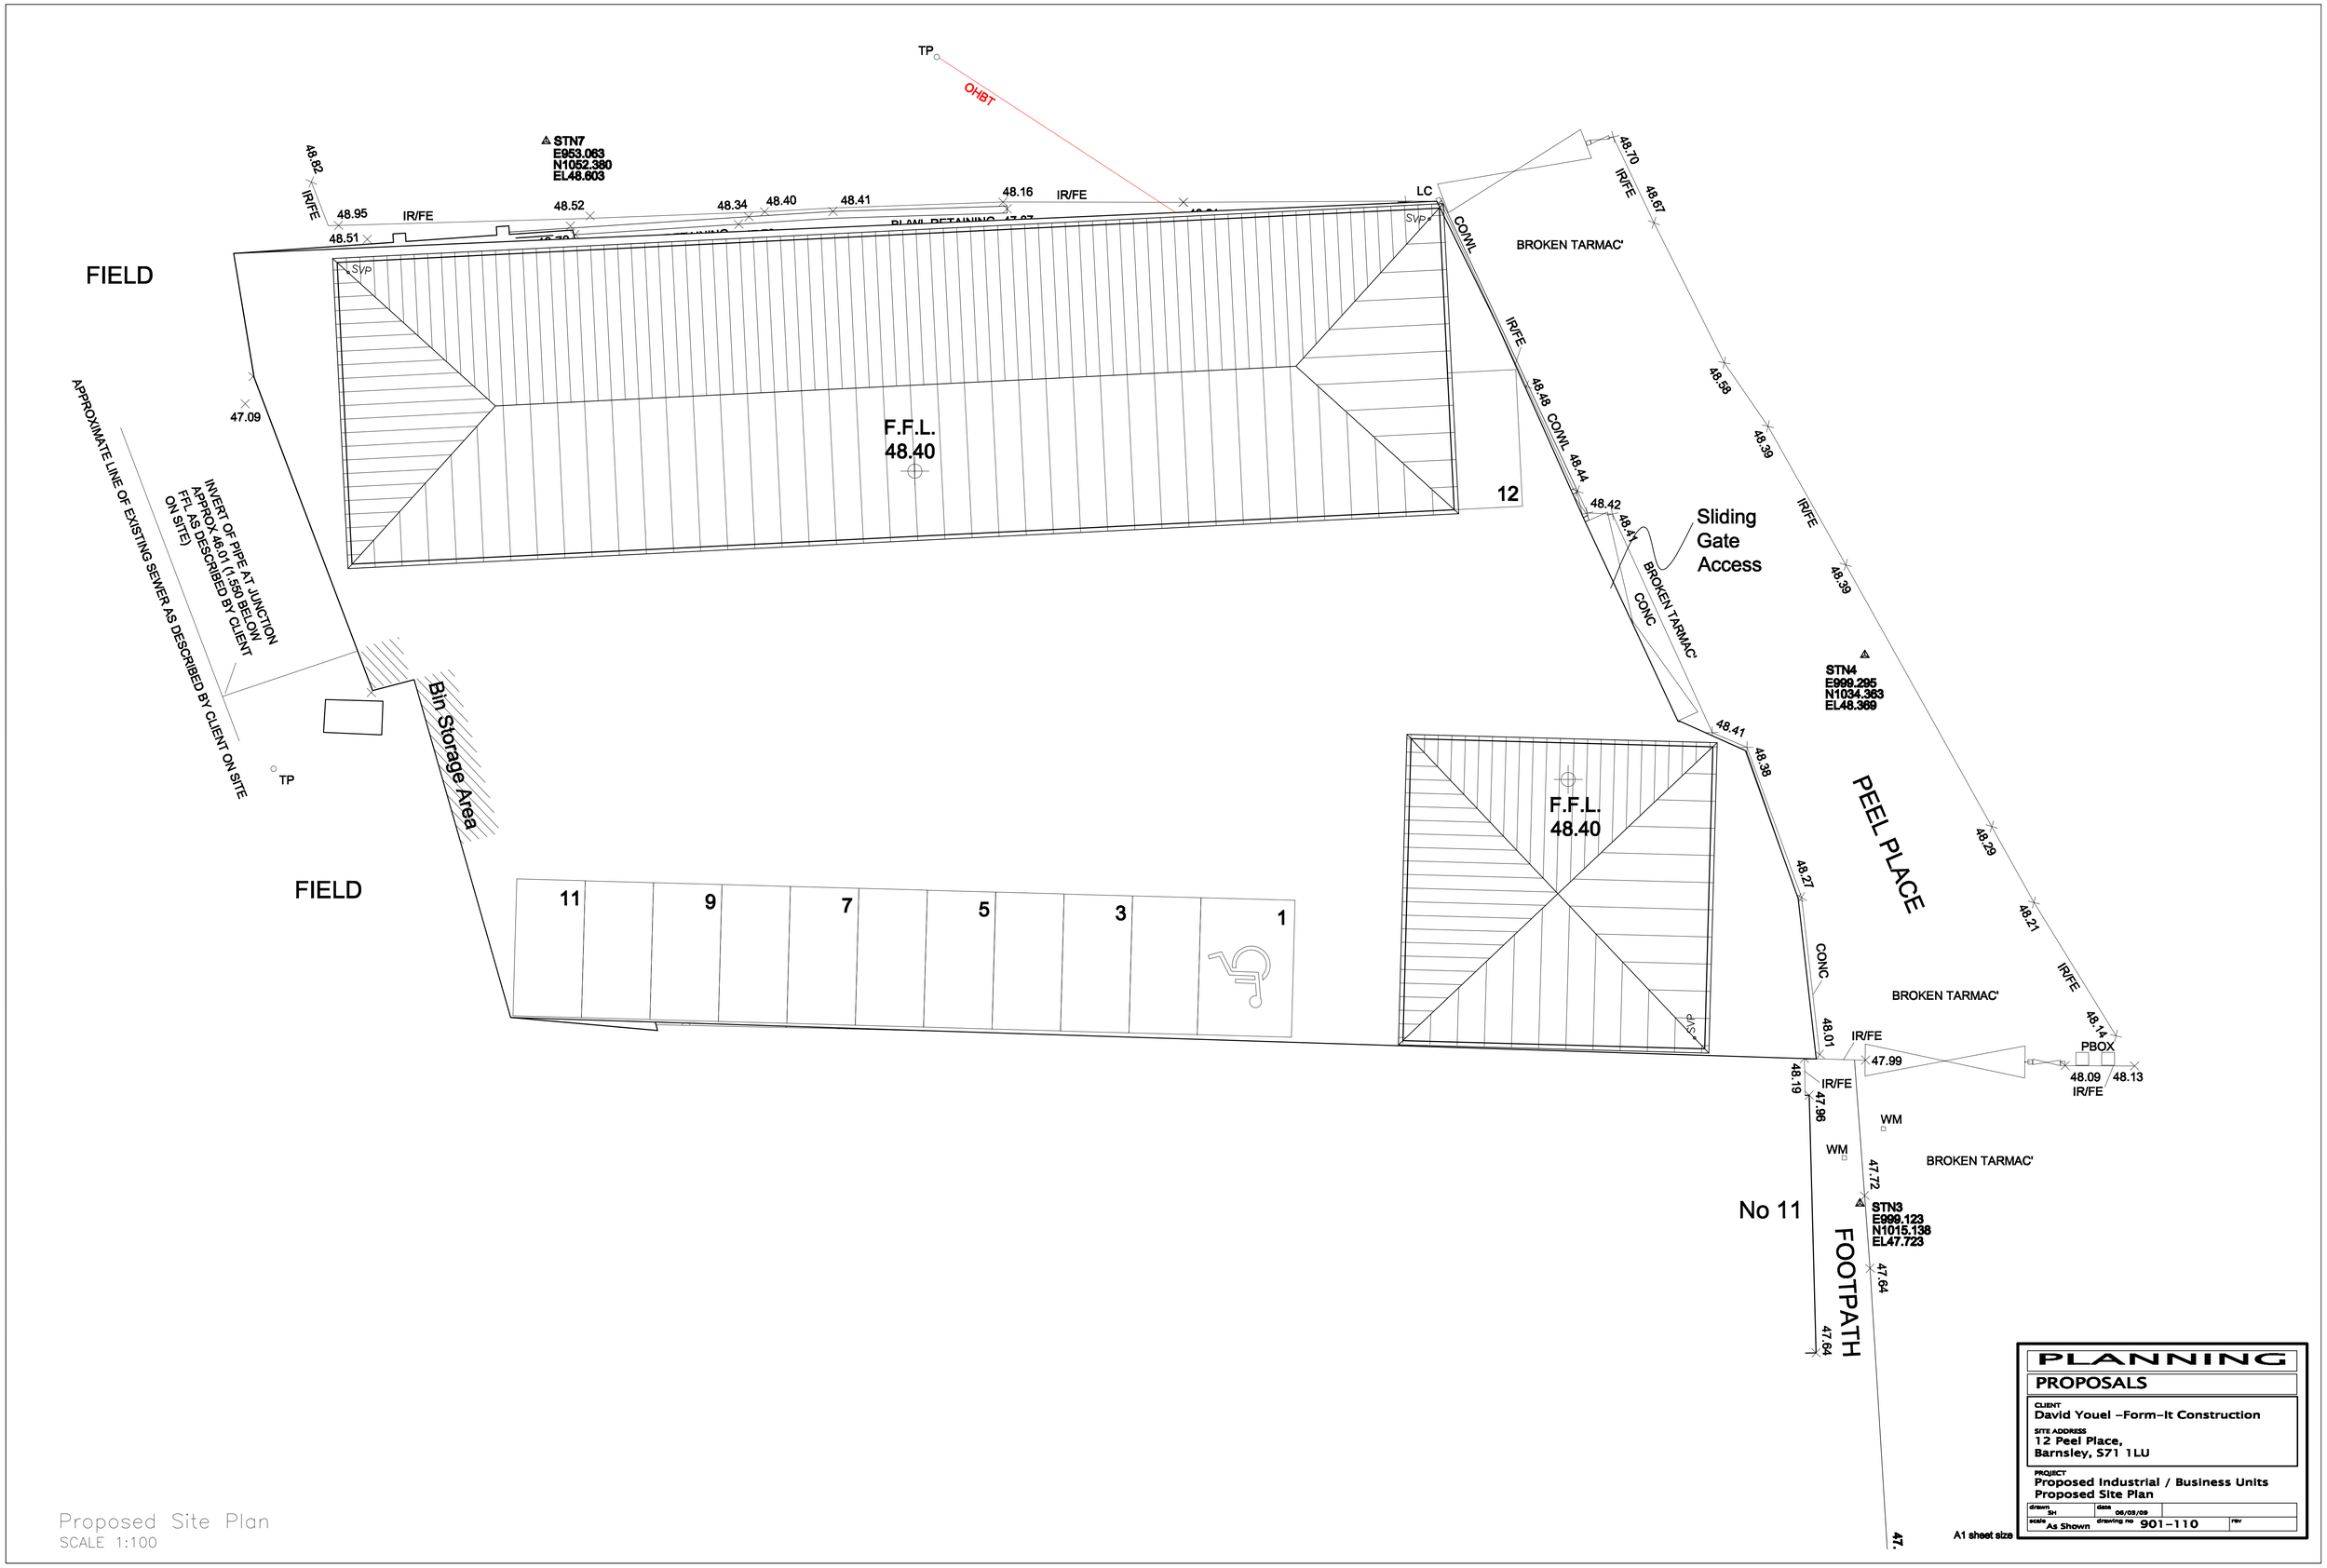


Proposed Site Plan
SCALE 1:100

PLANNING

PROPOSALS

CLIENT
David Youel –Form–It Construction

SITE ADDRESS
12 Peel Place,
Barnsley, S71 1LU

PROJECT
Proposed Industrial / Business Units
Proposed Site Plan

drawn	date	
SH	05/05/09	
scale	drawing no	rev
As Shown	901–110	

A1 sheet size