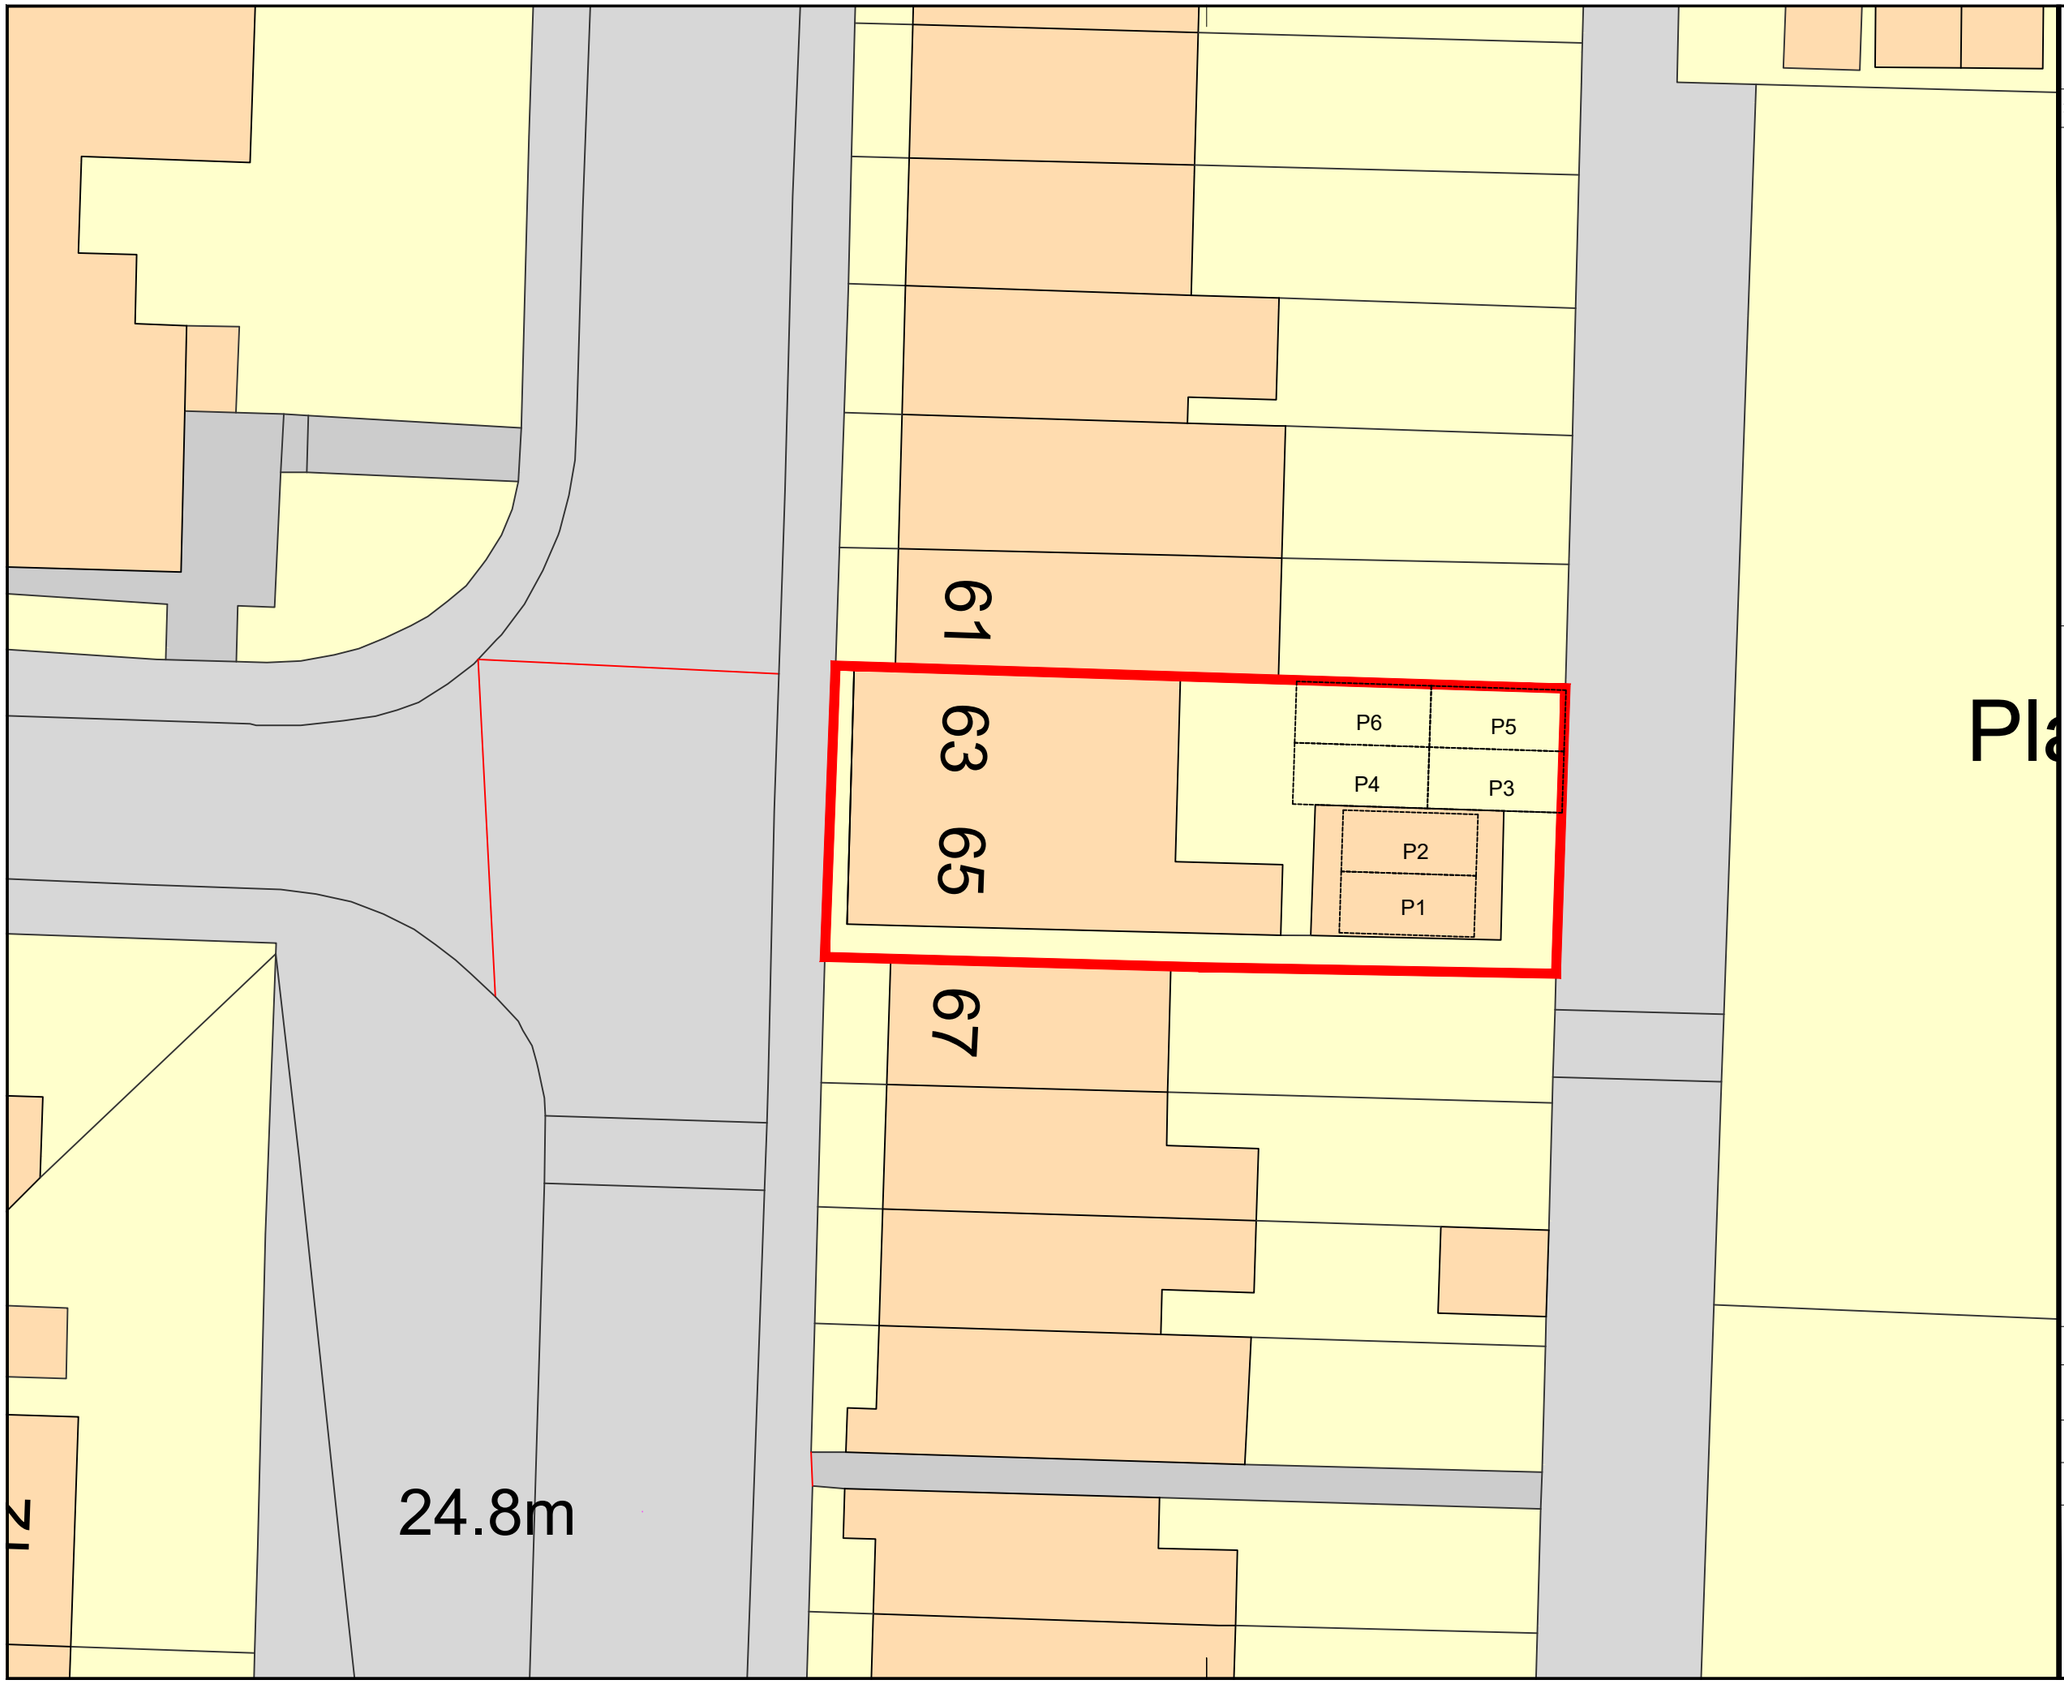



| DATE | REVISIONS | BY |
|---|---|---|
| | | |

N

| DRAWN AN | CHECKED | DATE April 24 |
|---|---|---|
| DRG. No. 04 | | REV. |
| SCALE: 1:200@A3 | | |

Proposed Site Plan

63-65 Dearne Road
Bolton Upon Dearne