

This drawing is the property of Bridgford Interiors Ltd and is protected by the Design Copyright Act 1968. It should not be copied or otherwise reproduced without the express written consent of Bridgford Interiors Ltd

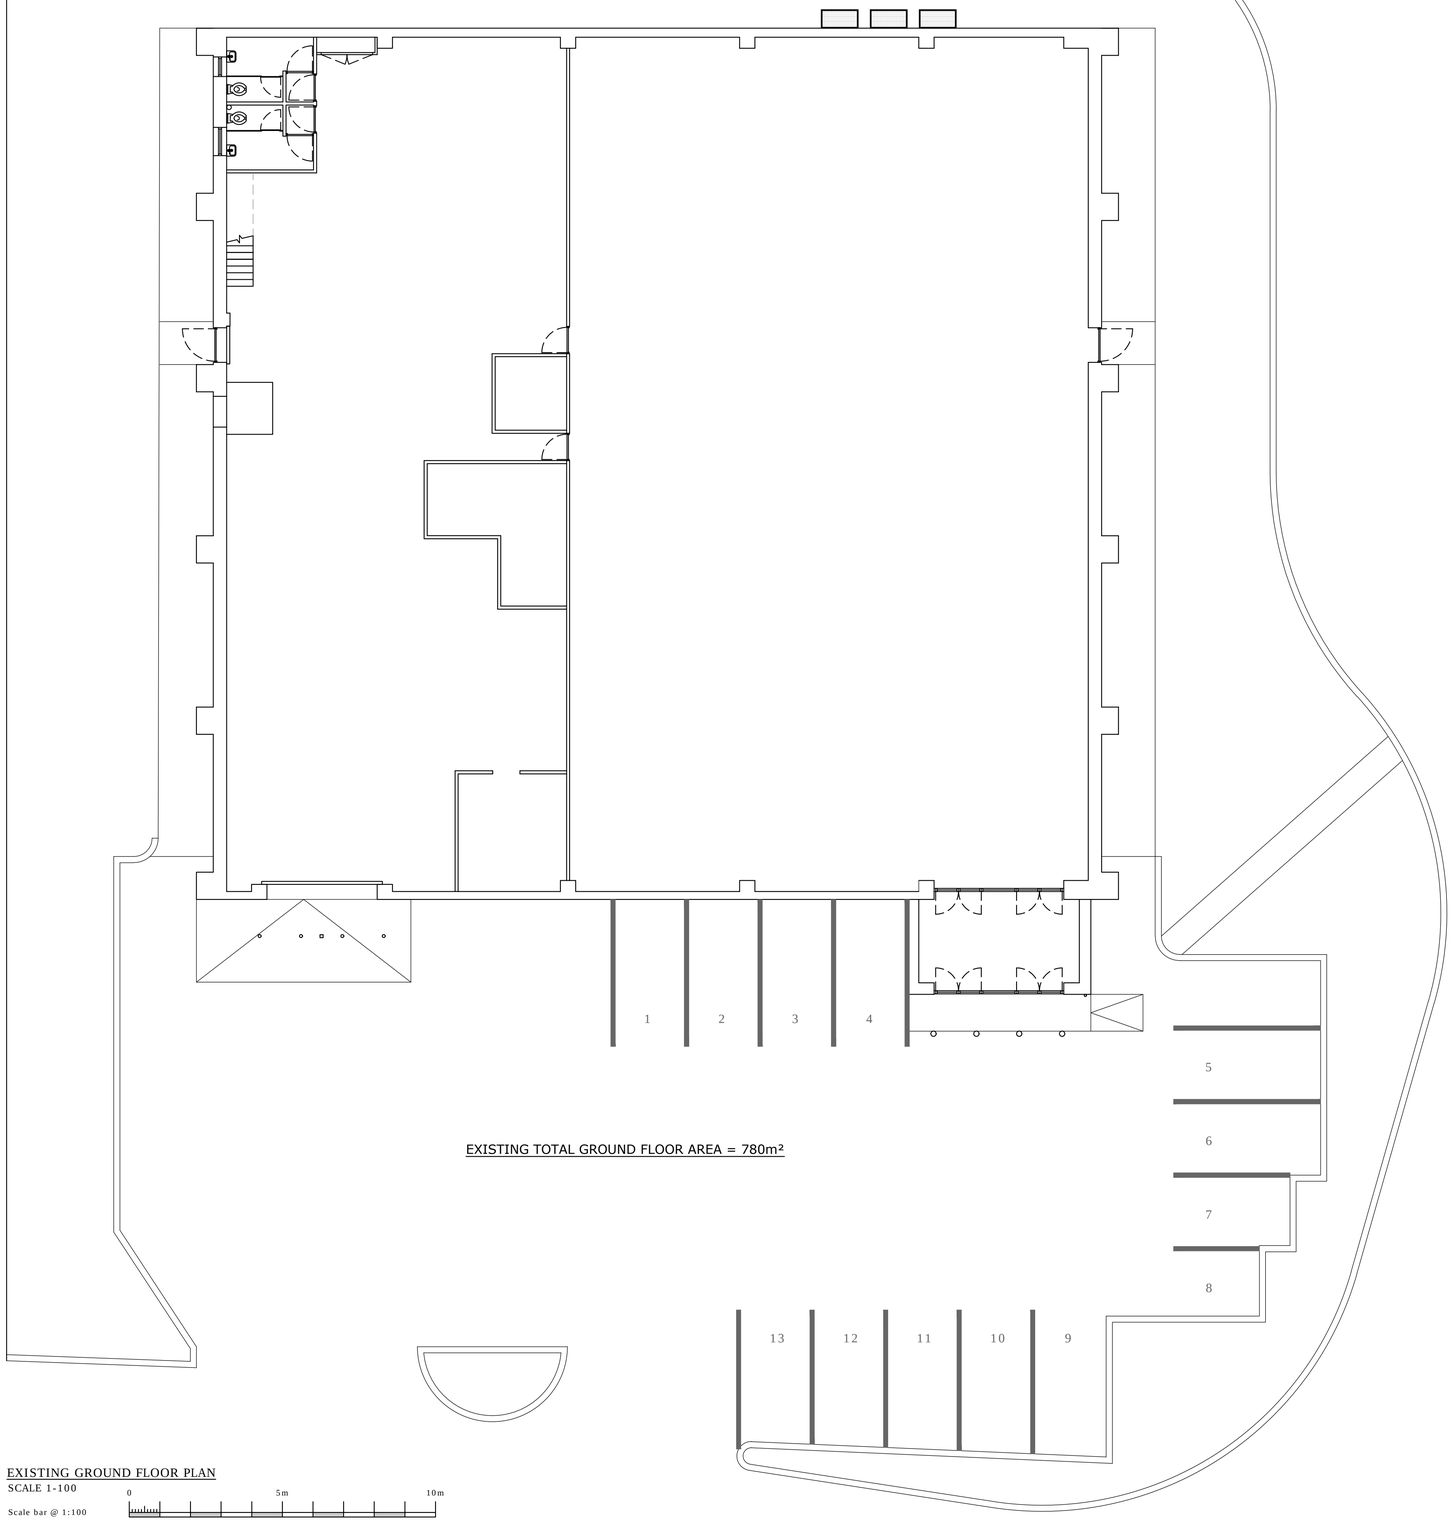


EXISTING TOTAL GROUND FLOOR AREA = 780m²

EXISTING GROUND FLOOR PLAN
SCALE 1-100
Scale bar @ 1:100 — 0 — 5m — 10m

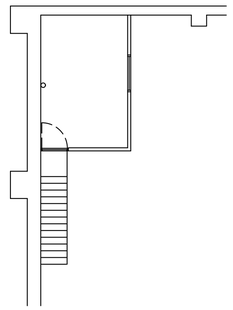

EXISTING FIRST FLOOR PLAN
SCALE 1-100
Scale bar @ 1:100 — 0 — 5m — 10m

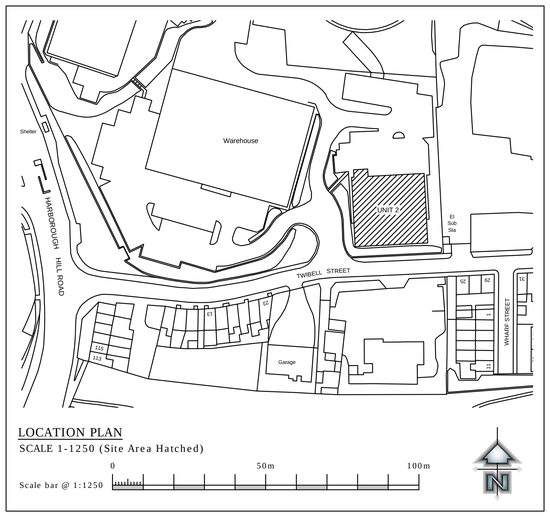

LOCATION PLAN
SCALE 1-1250 (Site Area Hatched)
Scale bar @ 1:1250 — 0 — 50m — 100m

Revision	Description	Date	08-06-16
A	Drawing updated as requested by Iceni projects on 07-06-16		

PLANNING DRAWING

Client:-

Project:-
SMALL FORMAT

Address:-
UNIT 2, TWIBELL ST,
BARNSLEY S71 1DL

Title:-
EXISTING GROUND & FIRST FLOOR PLAN

Scale	DWG No.	Drawn	Checked
1-100 @ A1	7949-103-01	MPA	

Date	AutoCAD File Ref	Revision
06-05-2016	7949-103-MASTER-01	

PLEASE NOTE THAT NO ALTERATIONS MAY BE MADE TO THE METHOD OF MANUFACTURE, MATERIALS SPECIFIED OR DIMENSIONS SHOWN ON THIS DRAWING WITHOUT PRIOR CONSULTATION WITH THE CAD DEPT. SHOULD ANY COSTS BE INCURRED DUE TO UNCONFIRMED ALTERATIONS THE MANUFACTURER MAY BE LIABLE.

bridgford interiors limited
Interior Fit–out specialists
The Bridgford Building
Wellington crescent
Fradley park lichfield
Staffordshire WS13 8RZ
Tel: 01543 443200
Fax: 01543 443206
www.bridgford.co.uk