

Drawing No.	Rev No.
MMM001 -003	A

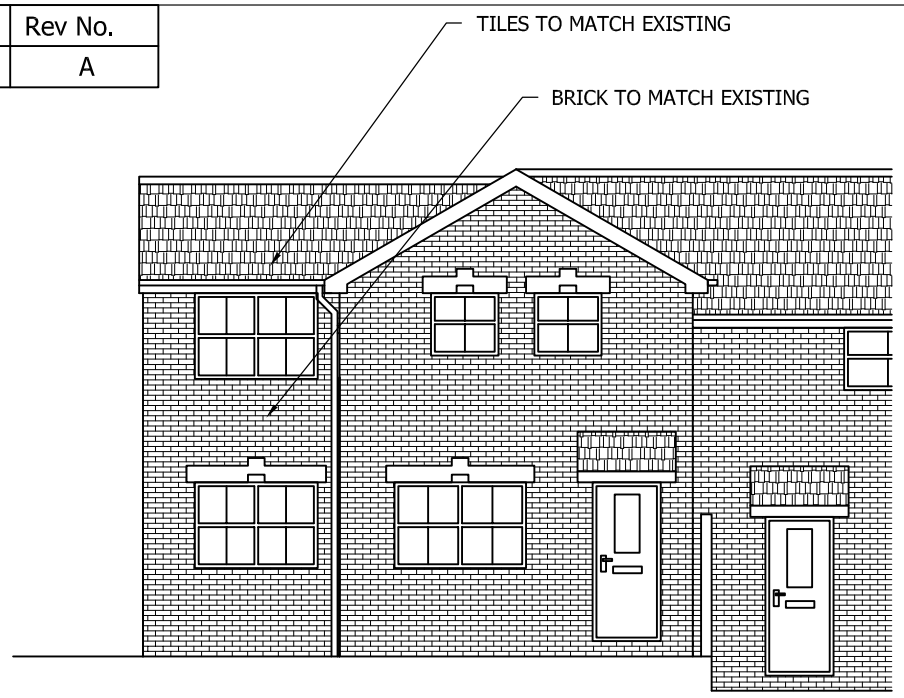


PROPOSED FRONT ELEVATION
SCALE 1:100 AT A3



PROPOSED REAR ELEVATION
SCALE 1:100 AT A3

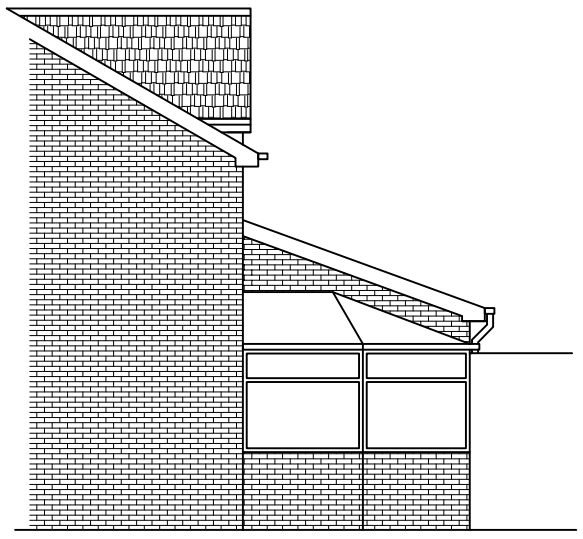

PROPOSED SIDE ELEVATION
SCALE 1:100 AT A3

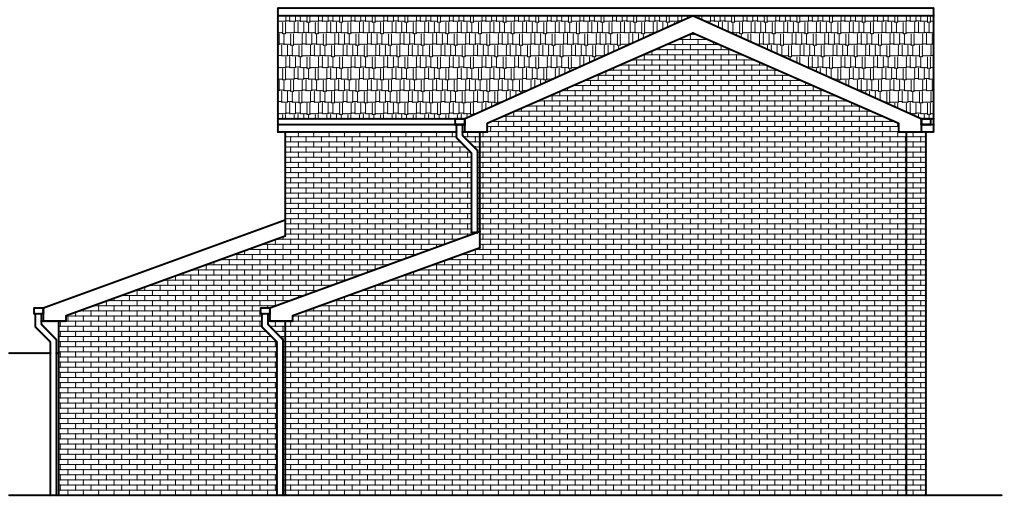

PROPOSED SIDE ELEVATION
SCALE 1:100 AT A3

DO NOT SCALE: Contractor to check all dimensions and report any omissions or errors

NOTES

Rev	Description	By	Chk	App	Date
A	Now a two storey side extension	JRB			25/03/14

JRB DESIGNS Ltd
1 Savile Road
Cudworth
Barnsley
S72 8LT
Tel: 01226 383542
Fax: 01226 380078
Mob: 07970 541192
Email: john@jrbdesigns.co.uk

This drawing is copyright. © jrbdesigns Ltd.

Client
MR. M ARSHALL

Drawing Title
PROPOSED ELEVATIONS

Address
26 QUARRY BANK CLOSE
CUDWORTH
BARNSLEY
S72 8BJ

Project Title:
PROPOSED TWO STOREY SIDE EXTENSION

Purpose of Issue:
PLANNING

Drawing Status
FIRST ISSUE

Scale at A3	Drawn By	Date	
AS SHOWN	JRB	24/01/2014	
Checked By	Date	Approved By	Date
	24/01/2014		24/01/2014
Project No.	Drawing No.		Revision
MMM001	003		A

APPROVAL [X] INFORMATION [ ] TENDER [ ] CONTRACT [ ] CONSTRUCTION [ ]