



Existing GF Plan
1 : 50

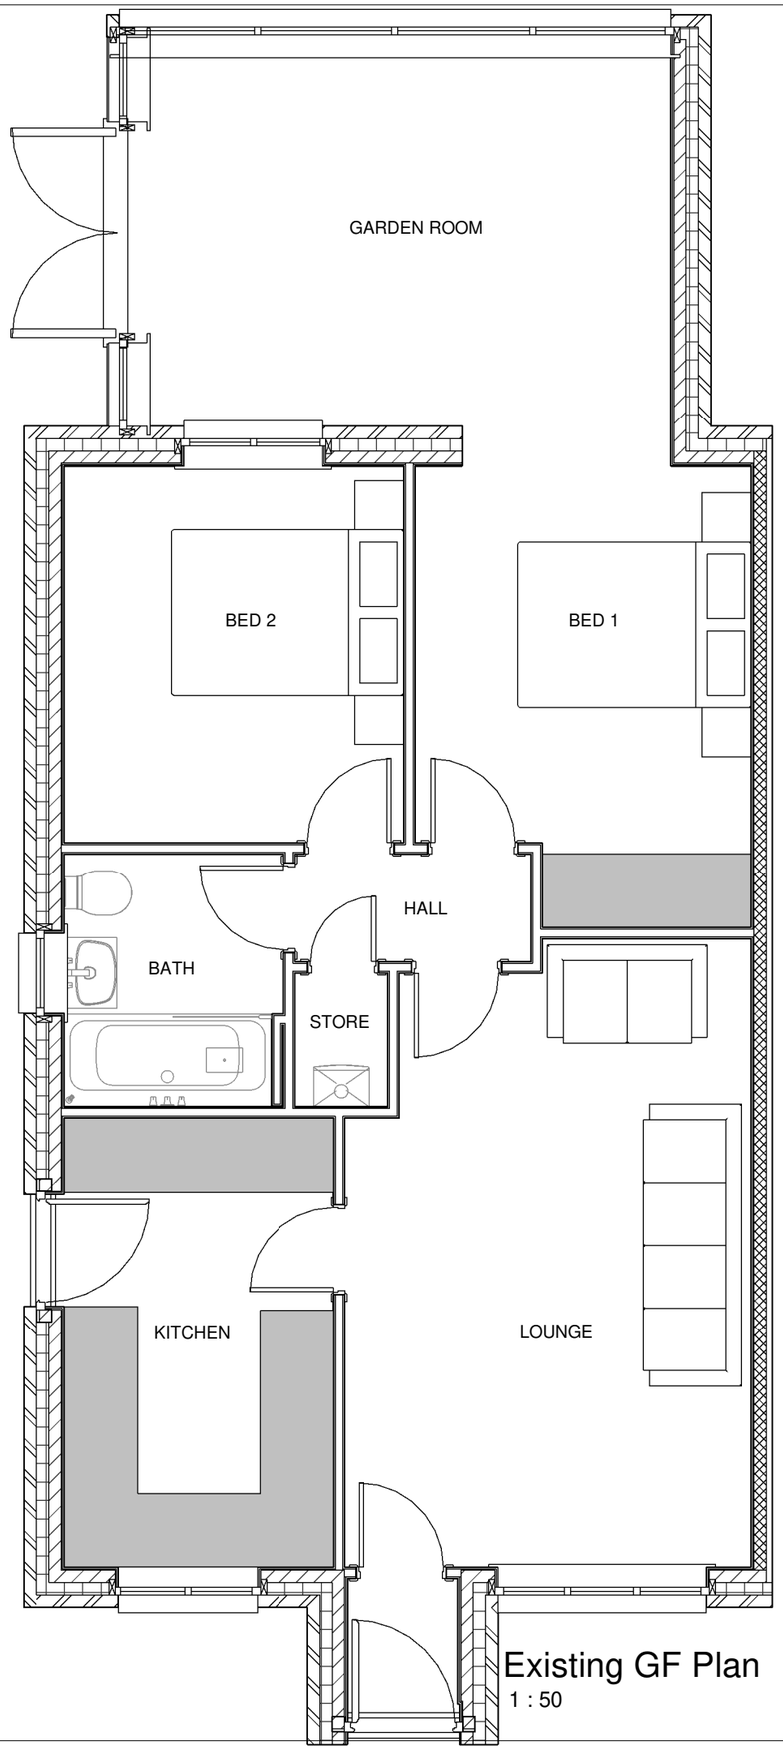

Existing Front Elevation
1 : 100



Existing Rear Elevation
1 : 100



Existing Left Side Elevation
1 : 100

| REV | DATE | BY | AMENDMENTS |
|---|---|---|---|

**Planning**

| DATE: | SCALE @ A3: | DRAWN BY: |
|---|---|---|
| 28/03/22 | As indicated | AN |

DWG TITLE:
Existing Planning Drawings

| DRWG No: | REV: |
|---|---|
| 83/001 | |