

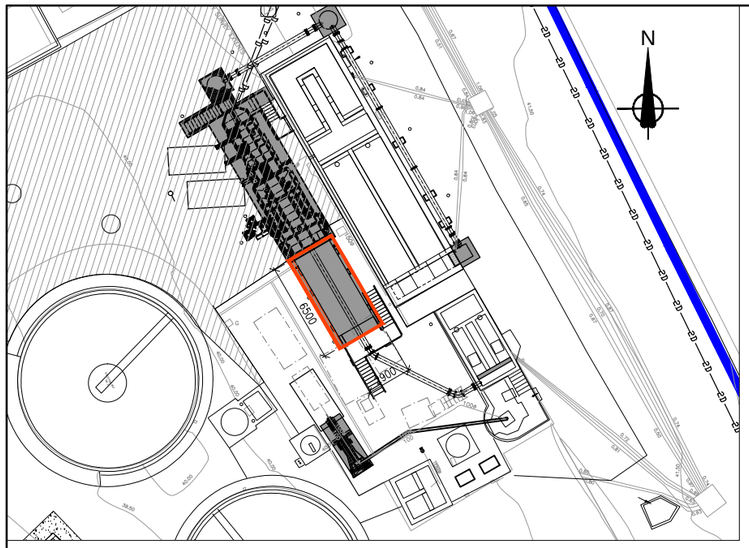



SITE LAYOUT PLAN
Scale 1:200

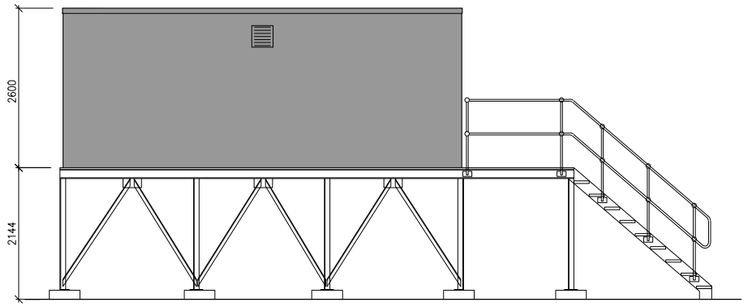


SOUTH WEST ELEVATION

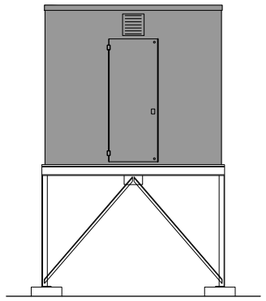


NORTH WEST ELEVATION

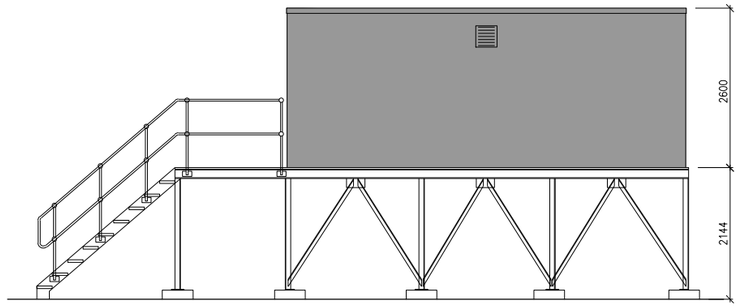

NORTH EAST ELEVATION

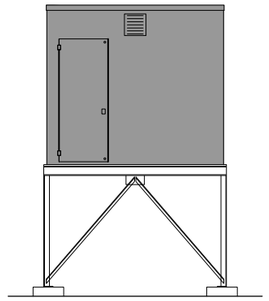

SOUTH EAST ELEVATION

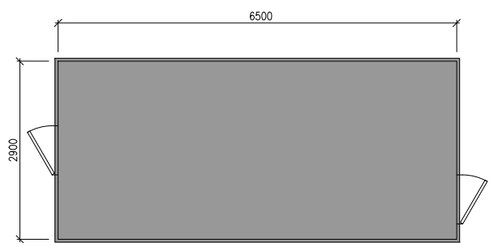

PLAN

CONSTRUCTION		
GRP/12mm GRP	■	ROOF
GRP/18mm GRP	■	WALLS
OTHER SPECIFY		

EXTERNAL FINISH	
DESCRIPTION:-	SEMI GLOSS
COLOUR:-	HOLLY GREEN
BS 4800 REF :-	14-C-39

INTERNAL FINISH	
WHITE GRP	■
MELAMINE BOARD	
ACOUSTIC BARRIER	
PORTAFLEK	

DOOR FINISH			
SEMI GLOSS	■	TEXTURED	
WOOD		COLOUR:-	HOLLY GREEN
		BS 4800:-	14-C-39

ROOF FINISH			
SEMI GLOSS	■	TEXTURED	
OTHER		COLOUR:-	HOLLY GREEN
		BS 4800:-	14-C-39

NOTES

1. ALL DIMENSIONS ARE IN MILLIMETRES
2. ALL LEVELS ARE IN METRES RELATED TO ORDNANCE DATUM
3. DO NOT SCALE, IF IN DOUBT ASK

KEY

- LAND OWNED BY YW
- PLANNING APPLICATION SITE
- PROPOSED UNITS/STRUCTURES
- PROPOSED CONCRETE ACCESS ROADS / HARDSTANDING

REV	AMENDMENTS	ORIG	CHKD	APR'D	DATE
P2	ENCLOSURE SIZE REVISED	DF	LM	JH	07.03.12
P1	PLANNING	AM	LJM	JH	10.02.12

REVISIONS

MULTIDISCIPLINARY CHECK BOX

REV	DATE	CIVIL	PRO	MECH	ELEC	STRUC	
-	-	-	-	-	DPB	-	-

MORGAN SINDALL / Grontmij
JOINT VENTURE
Livingstone House, Chadwick Street, Leeds. LS10 1LJ

EMPLOYER
YORKSHIRE WATER SERVICES LTD.

YWS PROJECT NO.
D0125

YWS PROJECT TITLE / SITE
MTM100072
CUDWORTH WwTW

TITLE
PROPOSED INLET WORKS
MCC ENCLOSURE PLANNING

CATEGORY
MULTI-DISCIPLINE

STATUS
DESIGN

ORIGINATOR	CHECKED	APPROVED
D.Falsey	L.McCarthy	J.Halstead
DRAWN	DATE	DATE
J.Richardson	07.03.12	07.03.12

DRAWING SCALE	ORIGINAL DRAWING SIZE
1:50 OR AS SHOWN	594 x 841 - A1

DRAWING No	REV.
2011-D0125 - 01-10035	P2

(100mm WHEN PRINTED AT A1)

Yorkshire Water mapping is based upon Ordnance Survey map data with the permission of the Controller of Her Majesty's Stationery Office, (©) Crown Copyright. Licence No.1000019559

S:\AMP5\Medium\cudworth stw - 100181\cbp3000 contract delivery\cbp3c02_3_4 design\004 drawings\Working\01-10035 - Proposed Inlet Works Control Panel Enclosure Planning.dwg