
Floor Plan

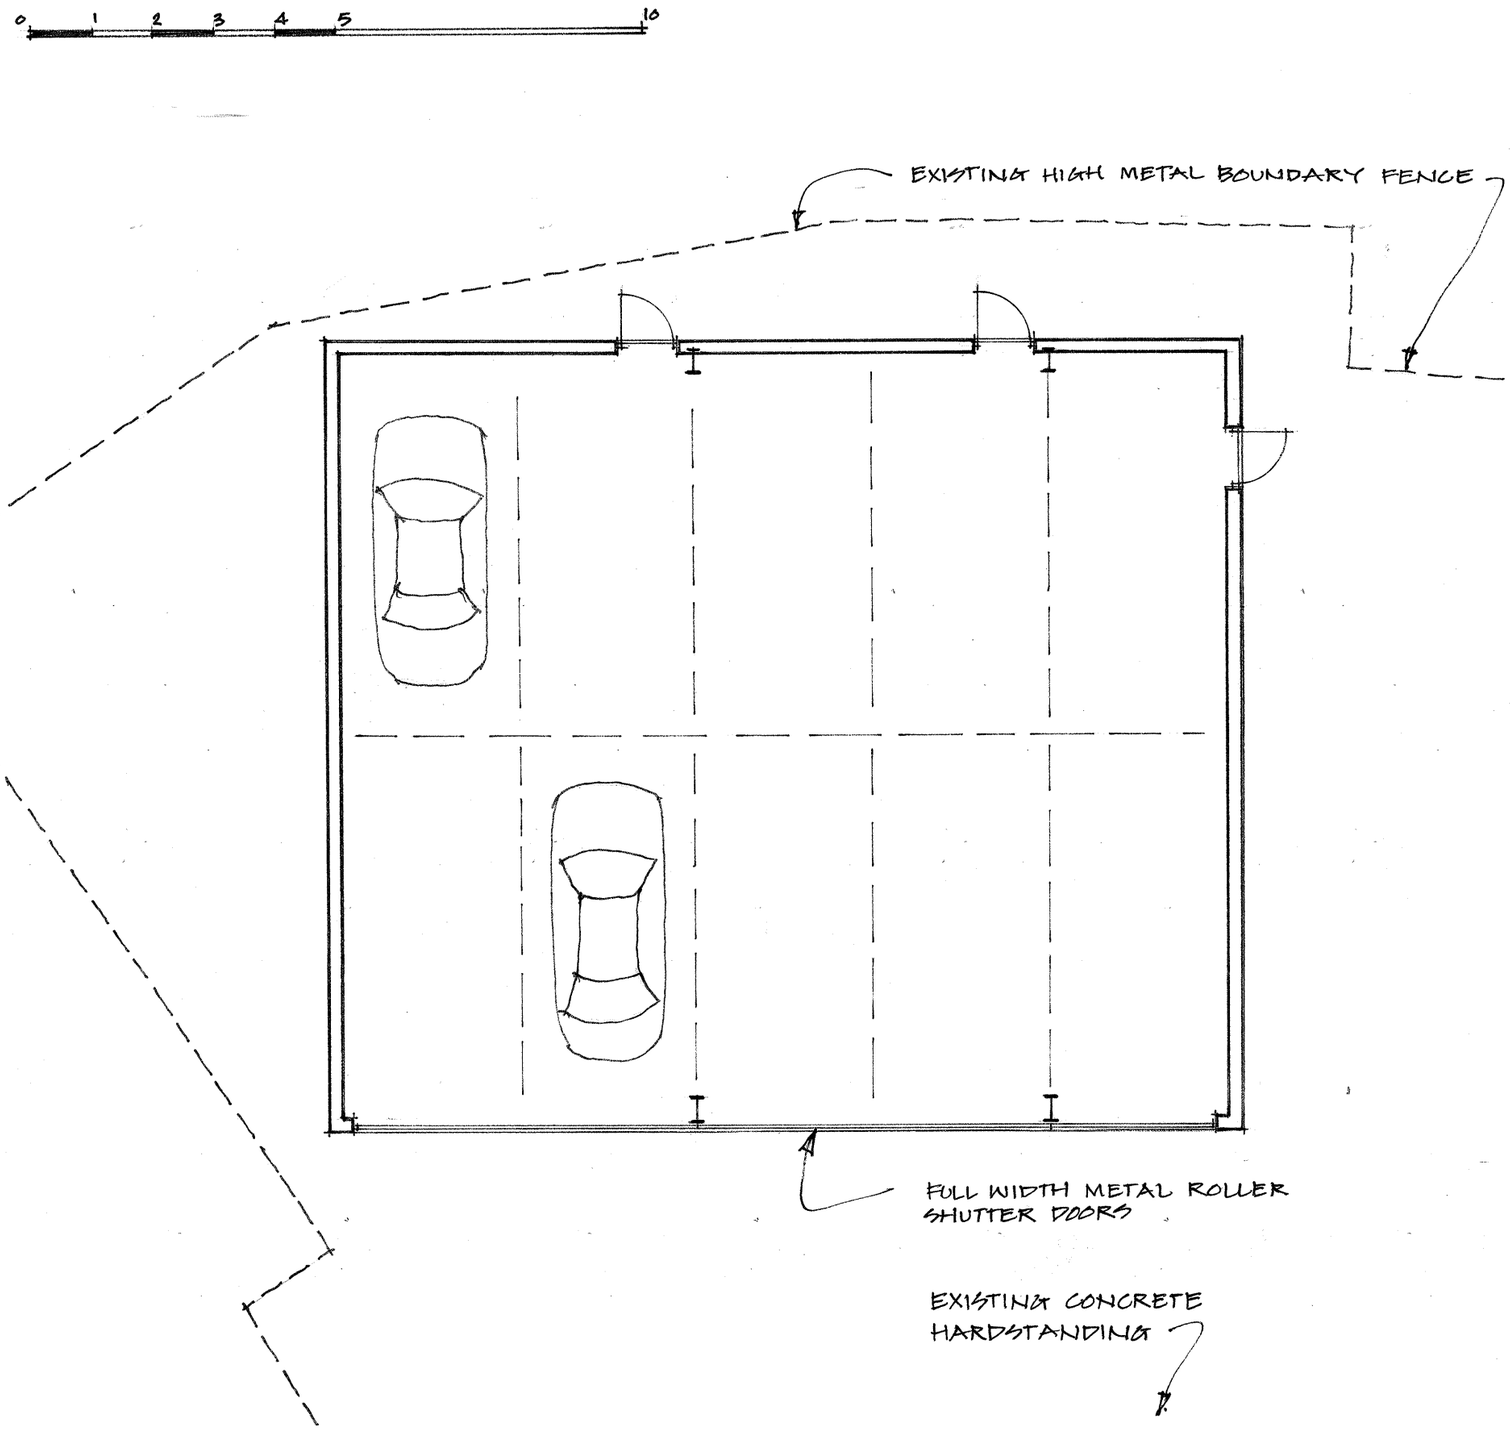

scale 1:100 @ A3

date Feb 2017

dwg. No R17/0216/02

▪ Architecture & Design ▪

MWR Martin Walsh Residential

Proposed Vehicle Storage Unit
High Street, Grimethorpe