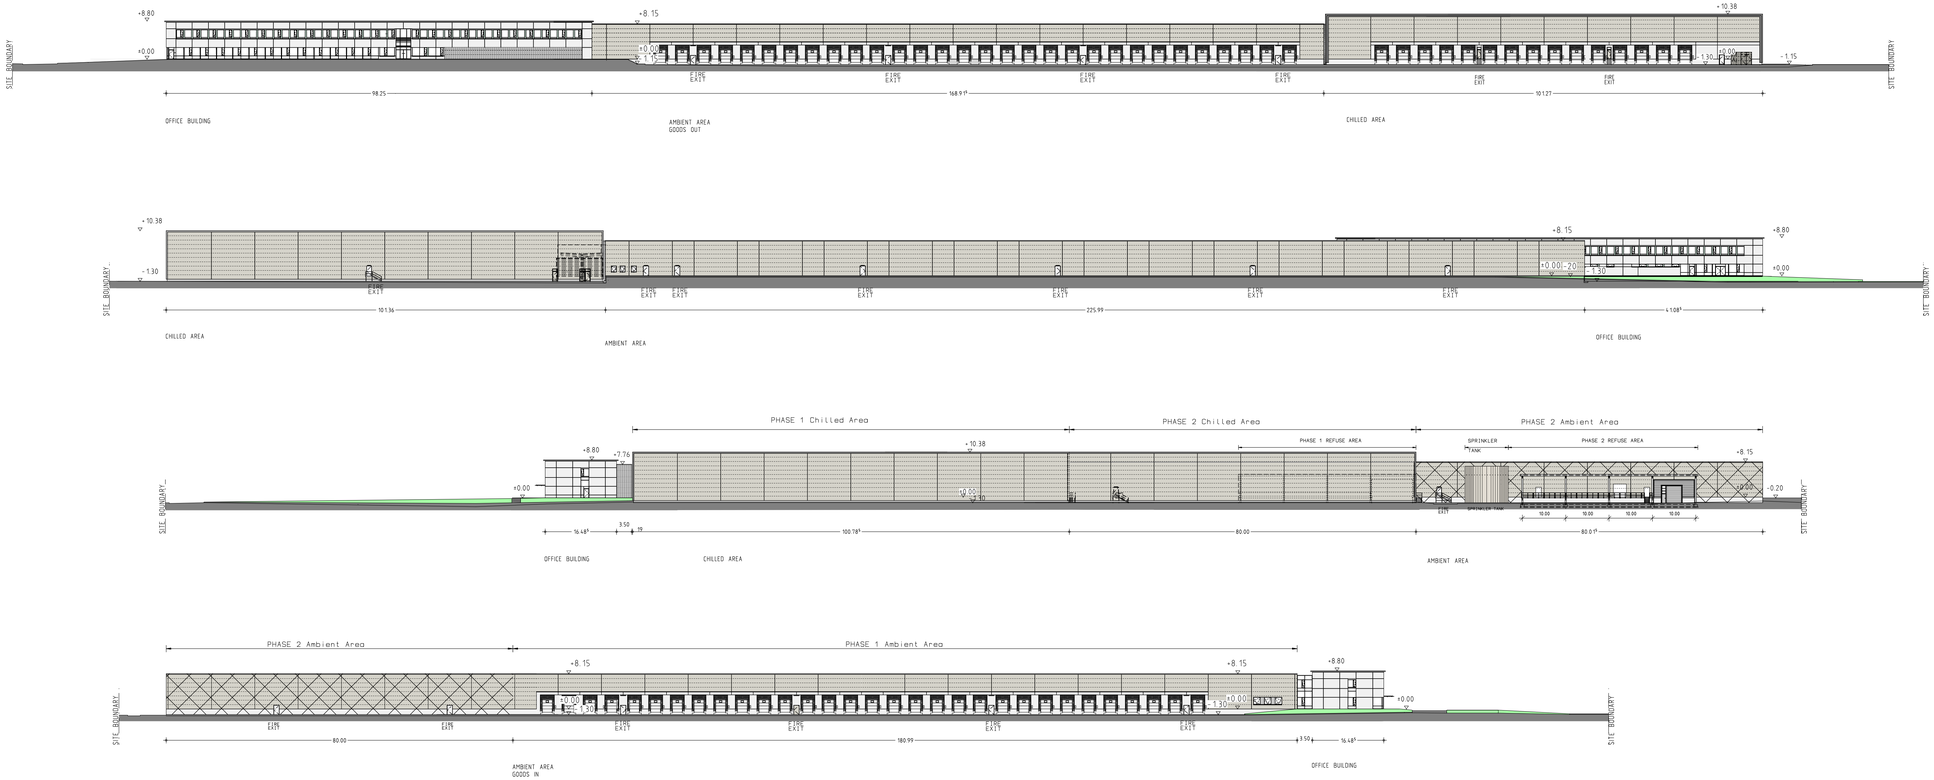


PARAPET HEIGHT AND HEIGHT OF DOORS SPECIFIED BY FINISHED FLOOR

BL	BOTTOM LINE	▽	UE FF
UE	UPPER EDGE	▼	UE UF
LE	LEADING EDGE		
FF	FINISHED FLOOR		
UF	UNFINISHED FLOOR		
PH	PARAPET HEIGHT	0.00 / -0.10	UE FF / UE UF
FD	FLOOR BOX OUT		
FB	FLOOR BREAK THROUGH		
WB	WALL BOX OUT		CONCRETE WALL / FLOOR
WC	WALL CHANNEL		
WB	WALL BREAK THROUGH		BRICKWORK
SB	SLAB BREAK THROUGH		
MGW	MAXIMUM GROUND WATER LEVEL		PRECAST CONCRETE ELEMENTS
T30-1	FIRE RESISTANT DOOR SINGLE LEAF		PLASTERBOARD
T30-2	FIRE RESISTANT DOOR DOUBLE LEAF		INSULATION
T90-1	FIRE PROOFED DOOR SINGLE LEAF		EXISTING COMPONENTS
T90-2	FIRE PROOFED DOOR DOUBLE LEAF		BREAK DOWN COMPONENTS
SC (ST)	SMOKE CONTROL DOOR (SMOKE TIGHT DOOR)	A 0000	SECTION -NO.- ON DRAWING NO.:
HEA (H)	HEATING		
SAN (S)	SANITARY		
ELT (E)	ELECTRICAL	A	AXIS
VEN (V)	VENTILATION		
AC	AIR CONDITIONING		
CO (C)	COOLING		
TEL	TELEPHONE	B123	BORE HOLE GEOLOGICAL SURVEY
F	FIRE EXTINGUISHING DEVICE		
RP	RAIN PIPE	84.12	PLANNED HEIGHT (SITE PLAN)
RW	RAIN WATER		
FW	FOUL WATER		
CS	COMBINED SEWERAGE		TO BE CHECKED
BD	BASE OF DUCT		
DC	DUCT COVER		
BP	BASE OF PIPE		
AP	AXIS OF PIPE		

BUILDING UNIT:	FLOOR	DRAWING TITLE	DRAWING NO.:
-	-	ELEVATIONS PHASE 2	PL-02-600

CLIENT:

Aldi Stores Limited
Faverdale North
Faverdale Industrial Estate
Darlington
DL3 0UW

SIGNATURE: DATE:

ARCHITECT:

Koschany + Zimmer KZA
Architects and General planner
Rüttenscheider Straße 144 Tel.: +44 (0) 201/89645-0
45131 Essen Fax: +44 (0) 201/89645-45

SIGNATURE: DATE:

PROJECT NO.:

2'6.536
ALDI Logistic Centre
Goldthorpe

DRAWING TITLE:

ELEVATIONS PHASE 2

CONTENTS OF DRAWINGS HAVE TO BE EXAMINED REGARDING THE LOCAL BUILDING REGULATIONS

DRAWING STATUS:	BUILDING UNIT:
PLANNING ISSUE	-

SCALE: 1:500	DATE:	DRAWING NO.:
DRAWN: LUE	12.07.2007	PL-02-600
REVISION: DA	11.09.2007	
CHECKED:		REVISION: A

NOTES:

±0,00 = 29,35 m AOD

DRAWING SIZES: H/B = 594.0 / 1189.0 (0.71m²)

MIT KZA SIGN DOKUMENTE SIND GESCHAFTS- UND GEISTIGES EIGENTUM VON KZA. SIE DURFEN NICHT ZU ANDEREN ZWECKEN ALS VEREINBART BENUTZT ODER UNBEFUGTEN DRITTEN UBERLASSEN WERDEN ZEICHNUNGEN UND DOKUMENTE BEI NICHTGEBRAUCH SOFORT AN PLANUNG ODER BAUFUHRUNG ZURUCK.

Allplan 2006