

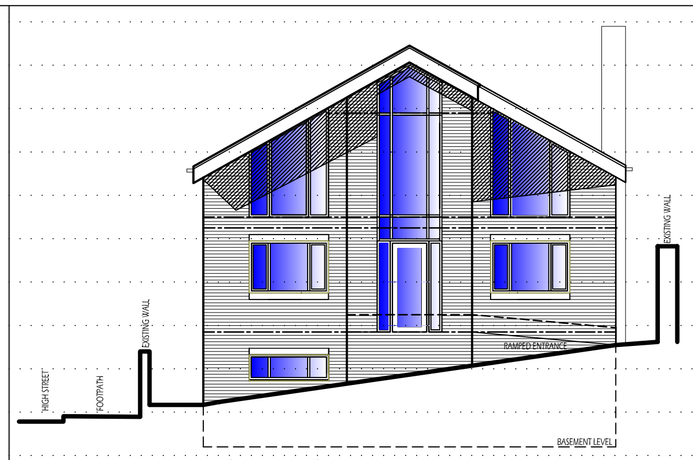



FRONT ELEVATION SCALE 1:100

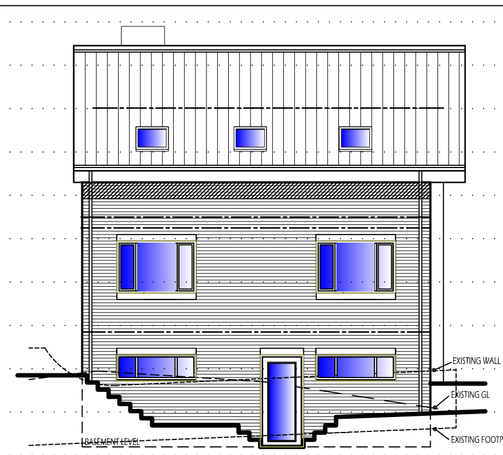


SIDE 1 ELEVATION (High Street) SCALE 1:100

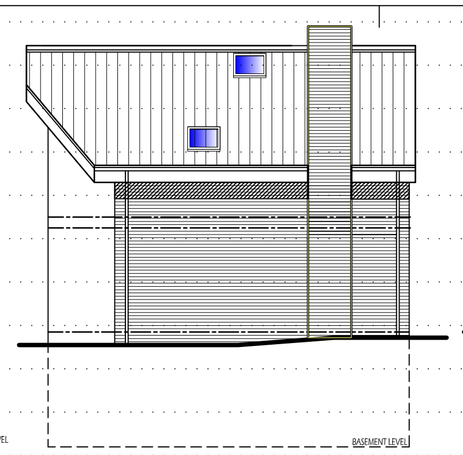


SIDE 2 ELEVATION SCALE 1:100

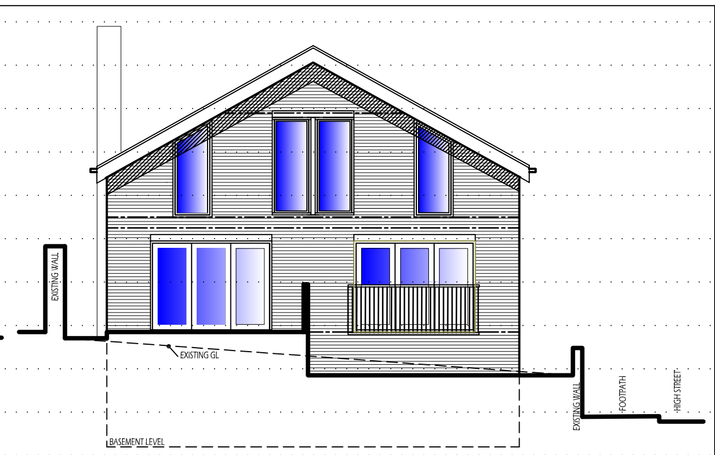


REAR ELEVATION SCALE 1:100

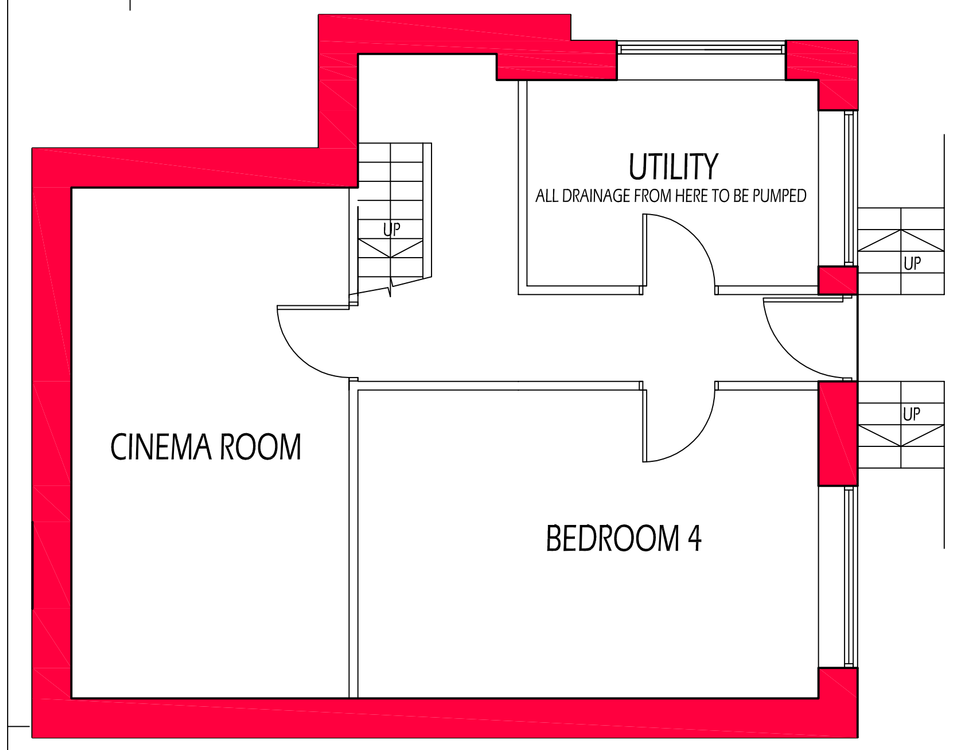


BASEMENT FLOOR PLAN SCALE 1:50

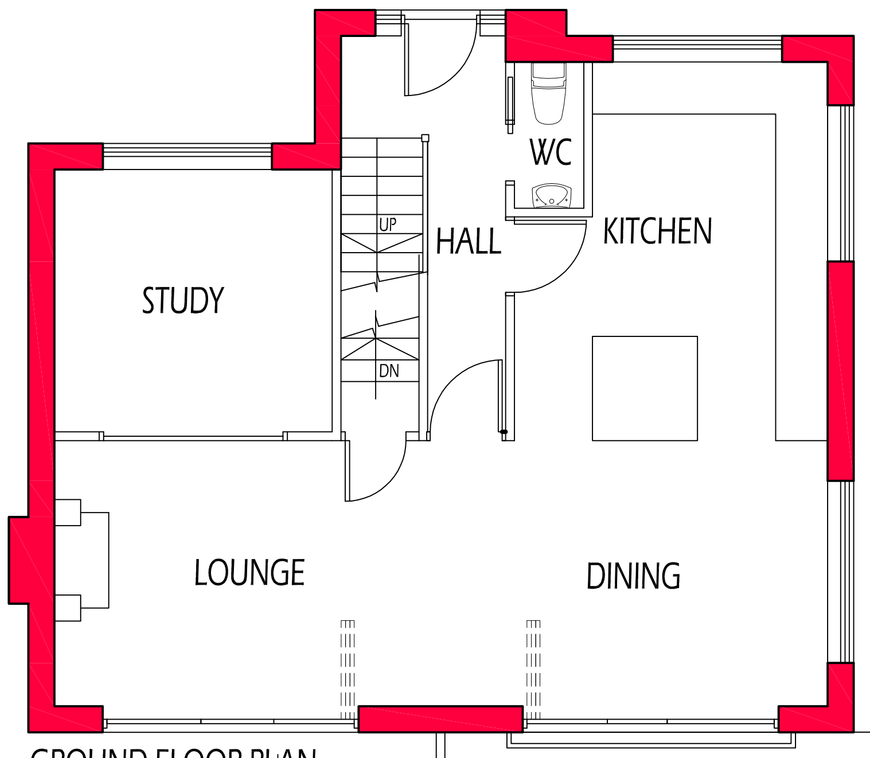


GROUND FLOOR PLAN SCALE 1:50

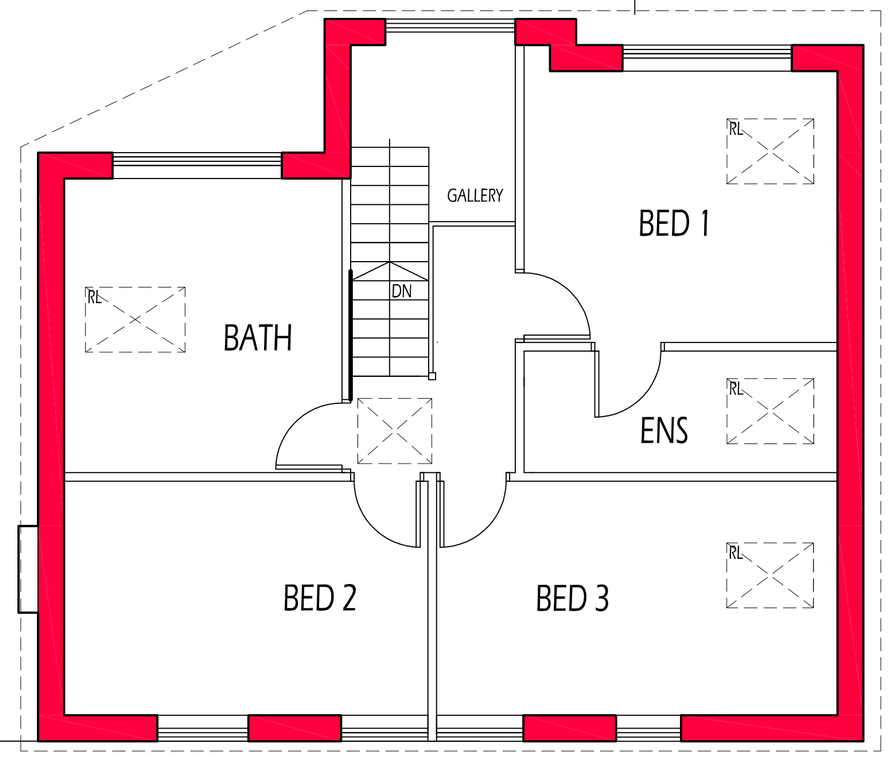


FIRST FLOOR PLAN SCALE 1:50

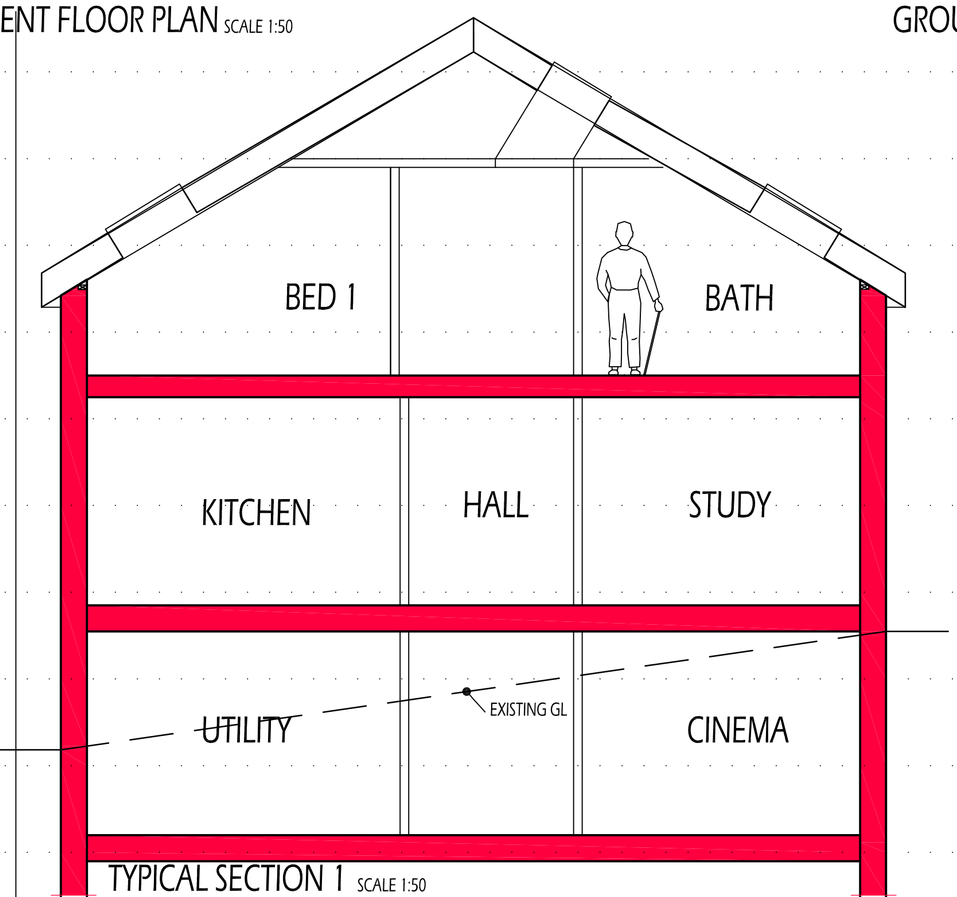


TYPICAL SECTION 1 SCALE 1:50

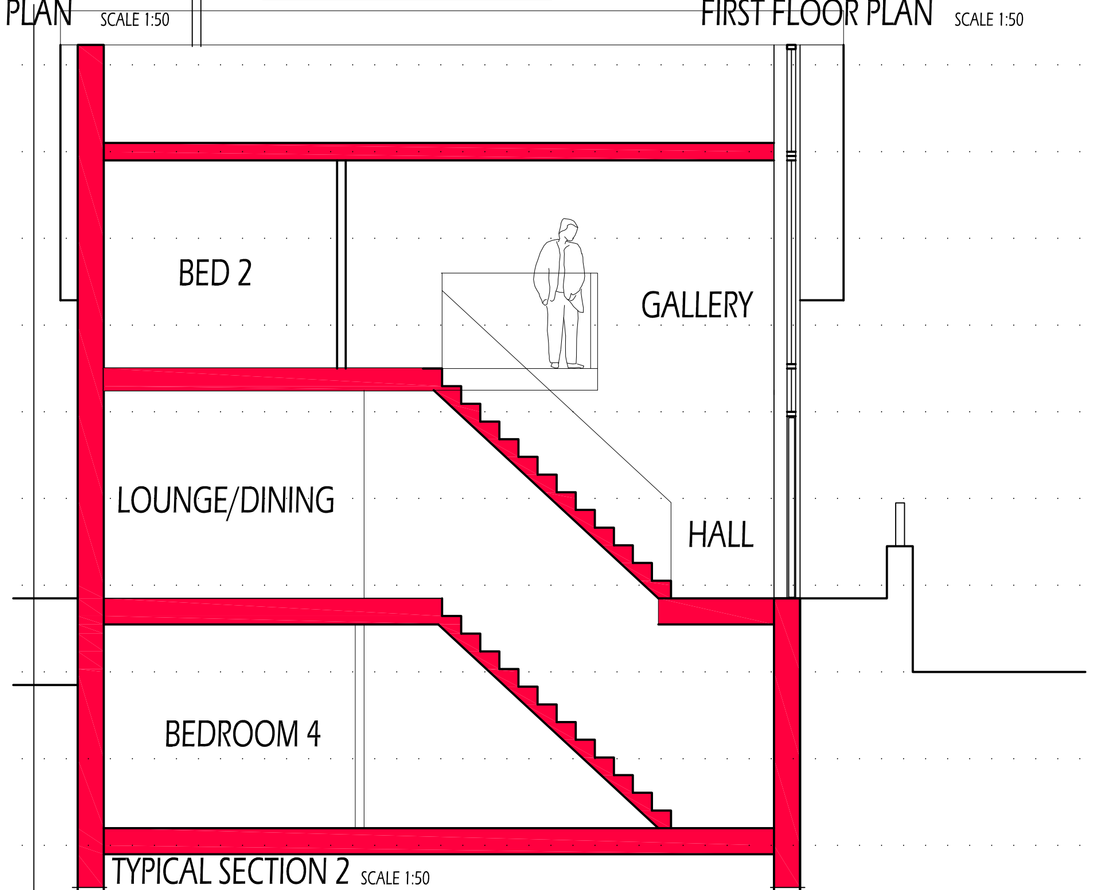

TYPICAL SECTION 2 SCALE 1:50

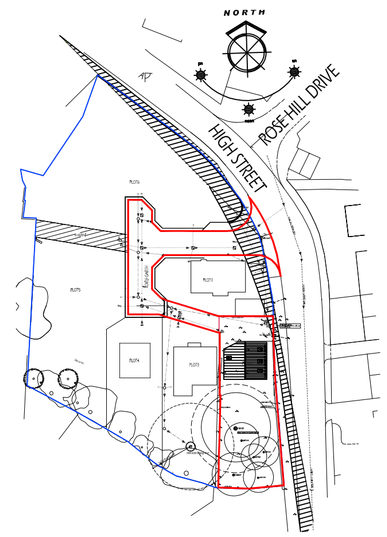

LOCATION PLAN SCALE 1:1000

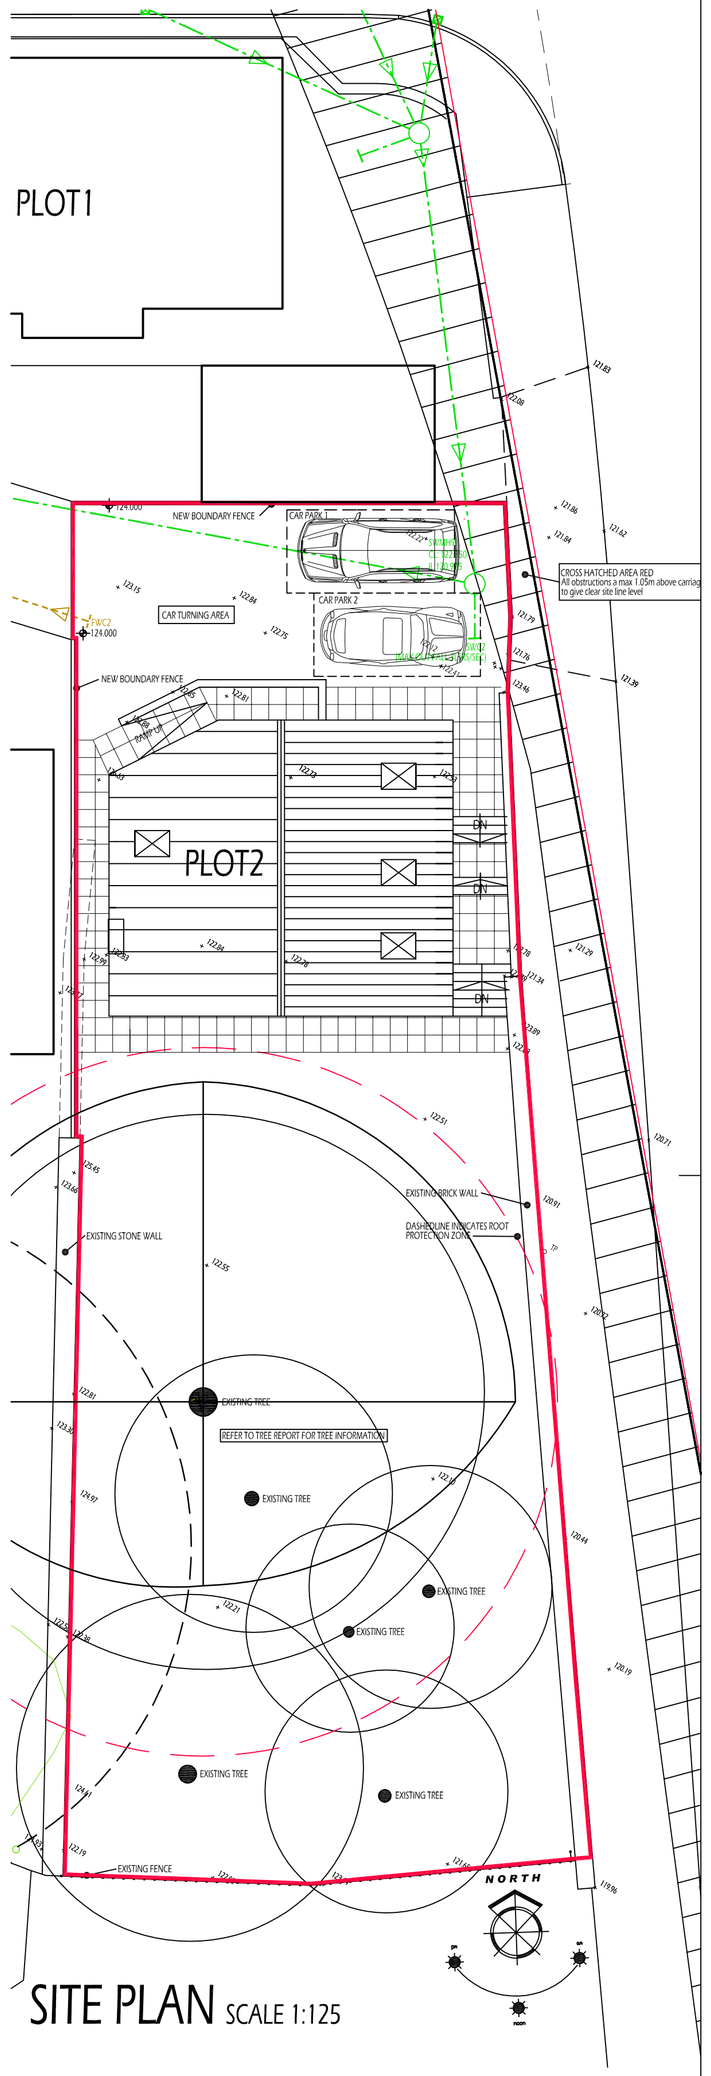

SITE PLAN SCALE 1:125

Notes.
MATERIALS :
WALLS : NATURAL STONE (75MM COURSED)
ROOFS : NATURAL SLATE
WINDOWS : ALUMINIUM WINDOWS
DOORS: TIMBER/ ALUMINIUM

1. THIS DRAWING AND THE COPYRIGHTS AND PATENTS THEREIN ARE THE PROPERTY OF NYP ARCHITECTURAL SERVICES LLP REGISTERED IN ENGLAND AND WALES No. 4631338 AND MAY BE USED OR REPRODUCED ONLY UNDER CONTRACT.

2. CONTRACTORS AND SUB-CONTRACTORS MUST CHECK AND AGREE ALL DIMENSIONS BEFORE PREPARING SHOP DRAWINGS OR COMMENCING WORK ON SITE

3. CONTRACTORS ARE RESPONSIBLE FOR INFORMING THE DESIGNER OF ANY DISCREPANCY DISCOVERED ON THIS DRAWING OR BETWEEN THIS DRAWING AND ANY OTHER RELATED DOCUMENT ISSUED UNDER THE STANDARD FORM OF CONTRACT IN RESPECT OF THE WORK.

4. WRITTEN DIMENSIONS ONLY ARE TO BE USED FROM THIS DRAWING. IF IN ANY DOUBT ASK FOR CLARIFICATION.

Revisions.

Date	Suffix	Description	Date	Suffix	Description

NYP ARCHITECTURAL SERVICES
The Grove, High Street, Dodworth, Barnsley, S75 3RQ. Tel: 01226 200989. E-mail : scott@nypas.co.uk / stephen@nypas.co.uk

Project. PROPOSED DWELLING
PLOT 2 , DELF GARTH , DODWORTH, BARNSLEY

Client. MR M VICKERS

Drawing Title. PLOT 2
PLANS & ELEVATIONS AS PROPOSED

Date. JUNE 2016

Scale. AS INDICATED

Ref. 02/70

Dwg. No. SK01

Rev. B

SHEET SIZE A1