

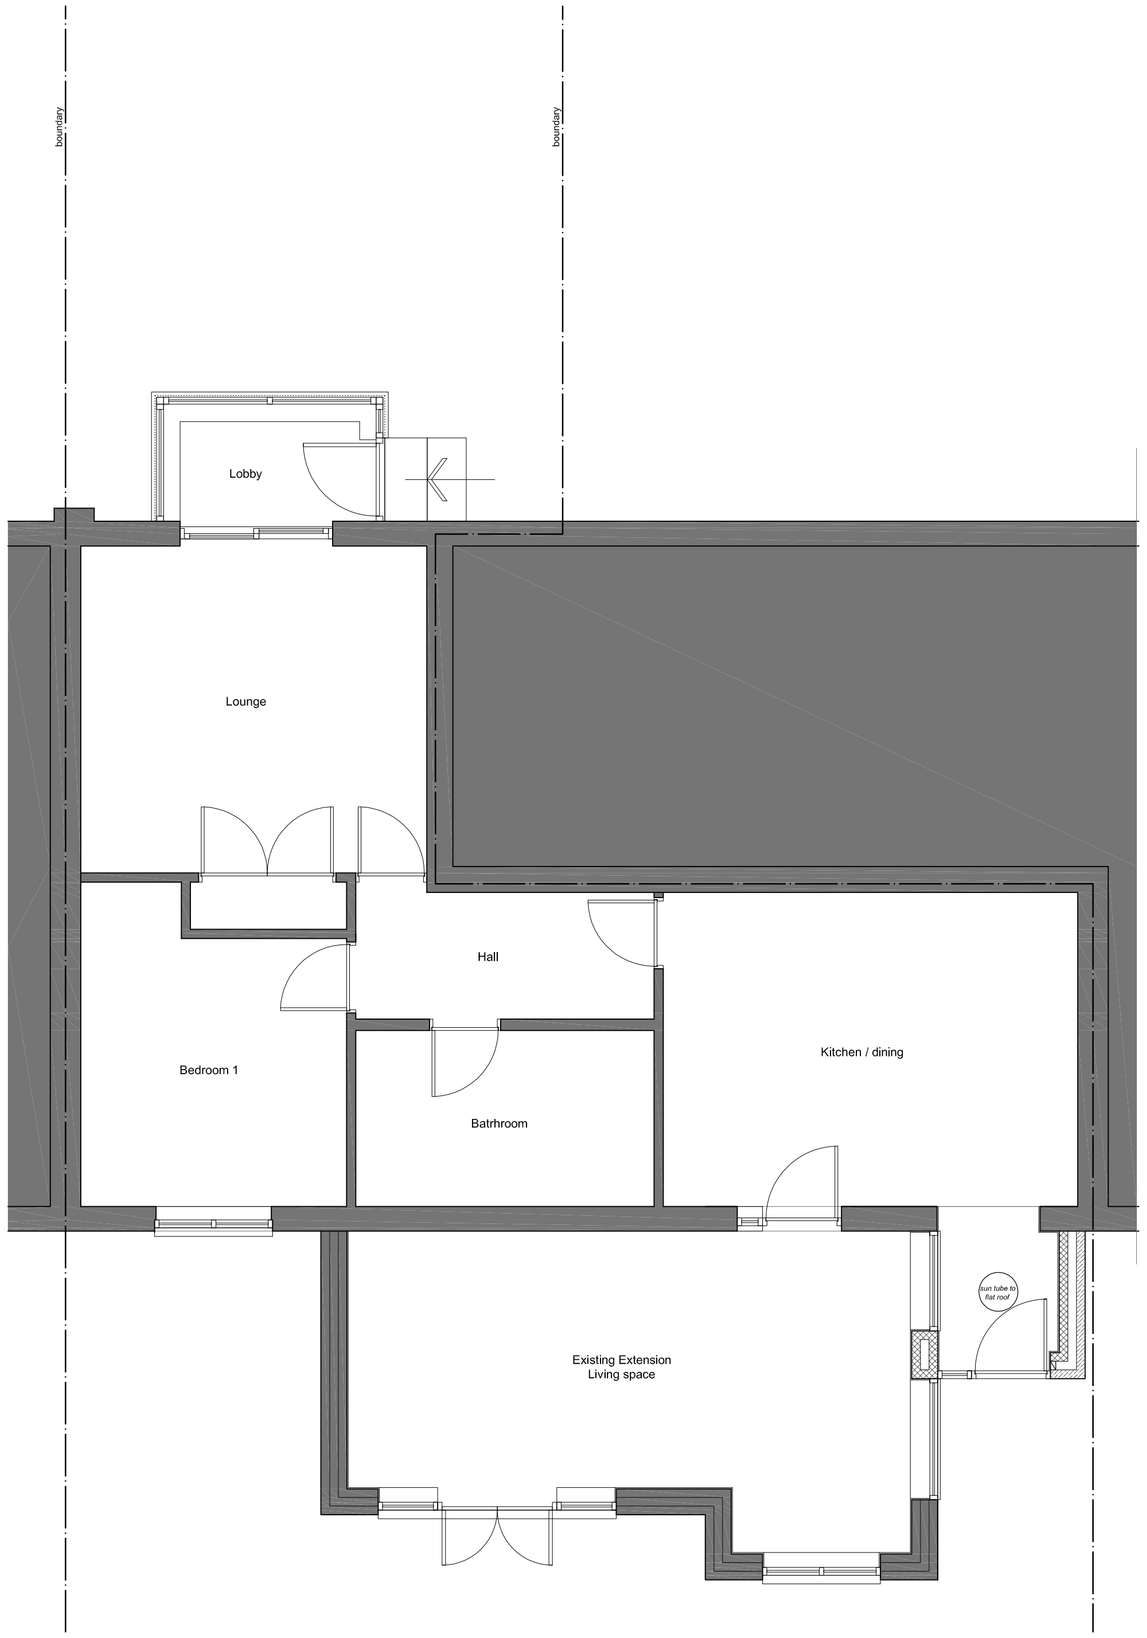


Existing plan 1:50 @ A2

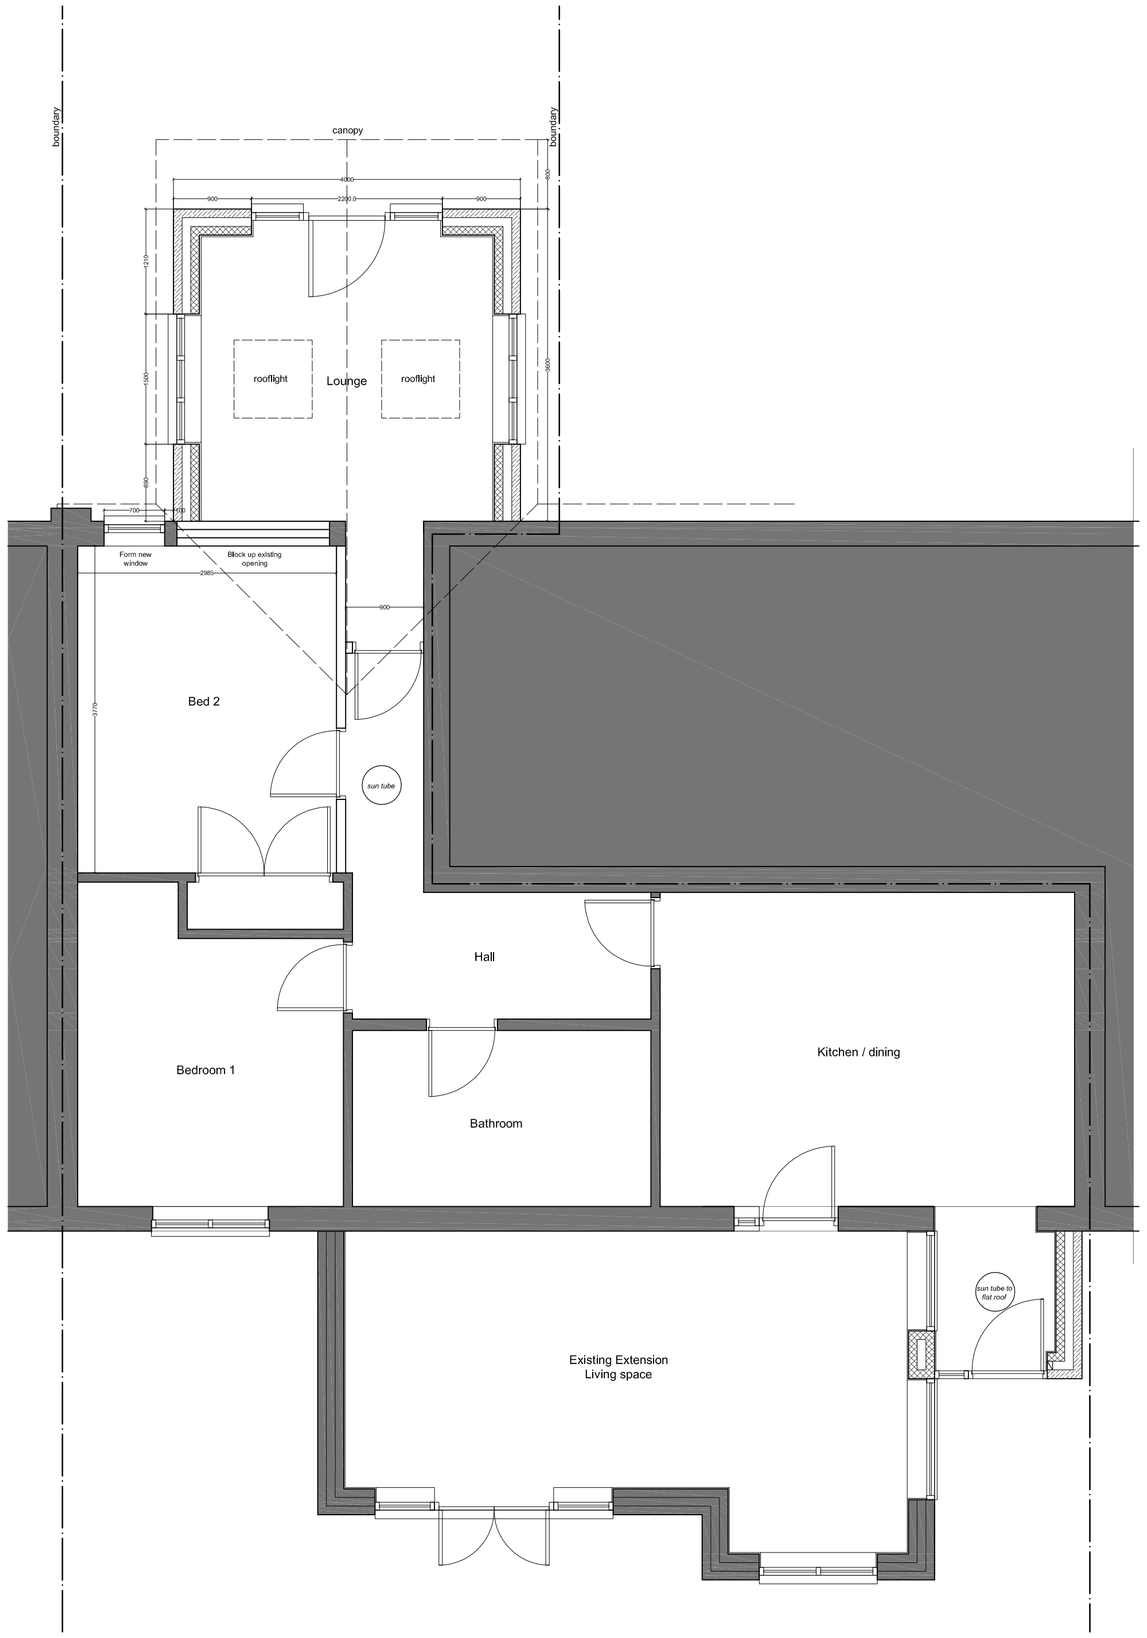


Existing plan 1:50 @ A2

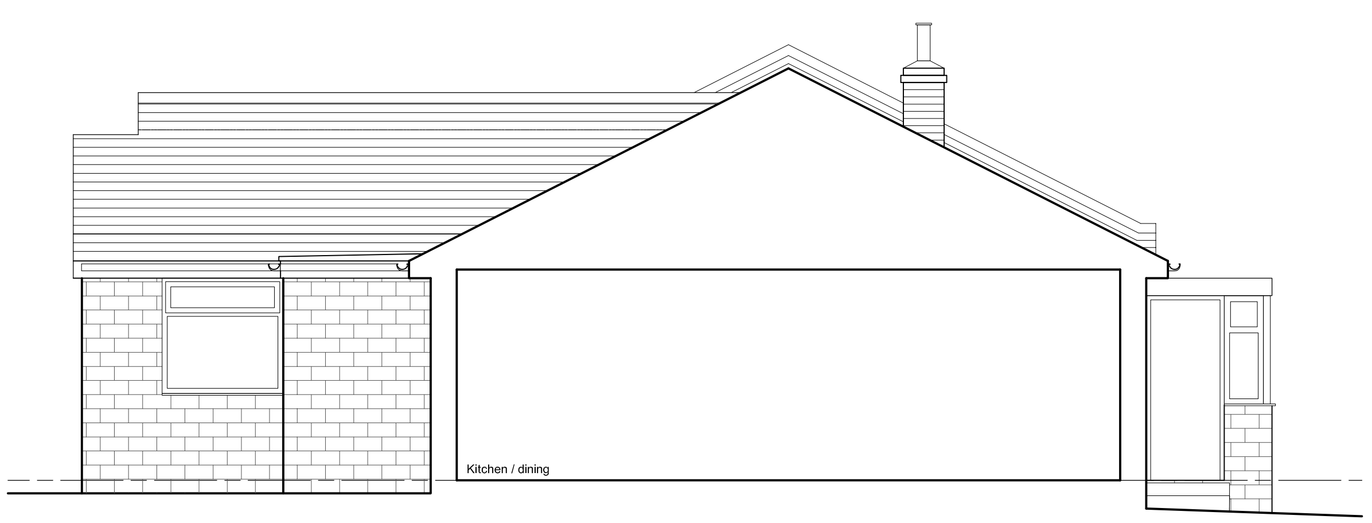

Existing side elevation 1:50 @ A2




Existing front elevation 1:50 @ A2

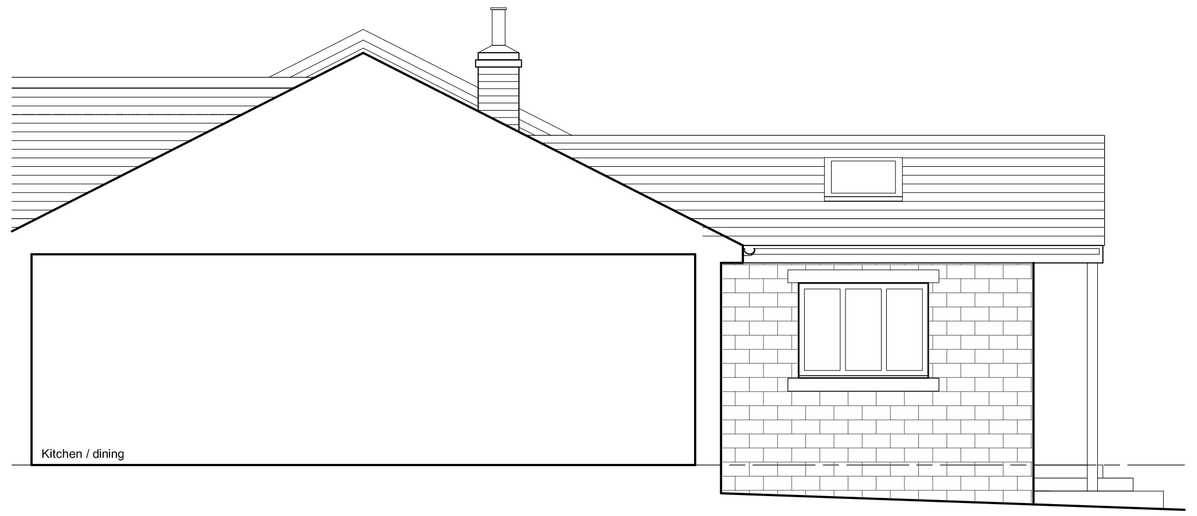

Proposed side elevation 1:50 @ A2



Proposed front elevation 1:50 @ A2

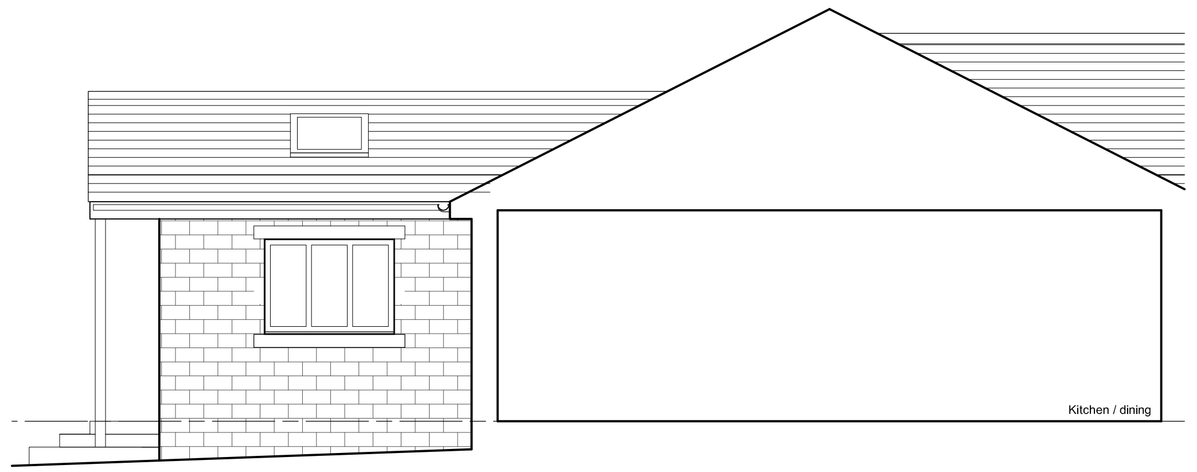

Proposed side elevation 1:50 @ A2

Client Reference :	Project :	Drawing Title :	Drawn :	Scale :	Date :	Drawing No :	Rev:
Mr & Mrs D. Watson 9 Park Lane, Westwood, High Green, S35 4LG.	Extension to front of dwelling #####	Existing & Proposed plans and elevations #####	##	As ind	Oct.12	DW.01-12	/