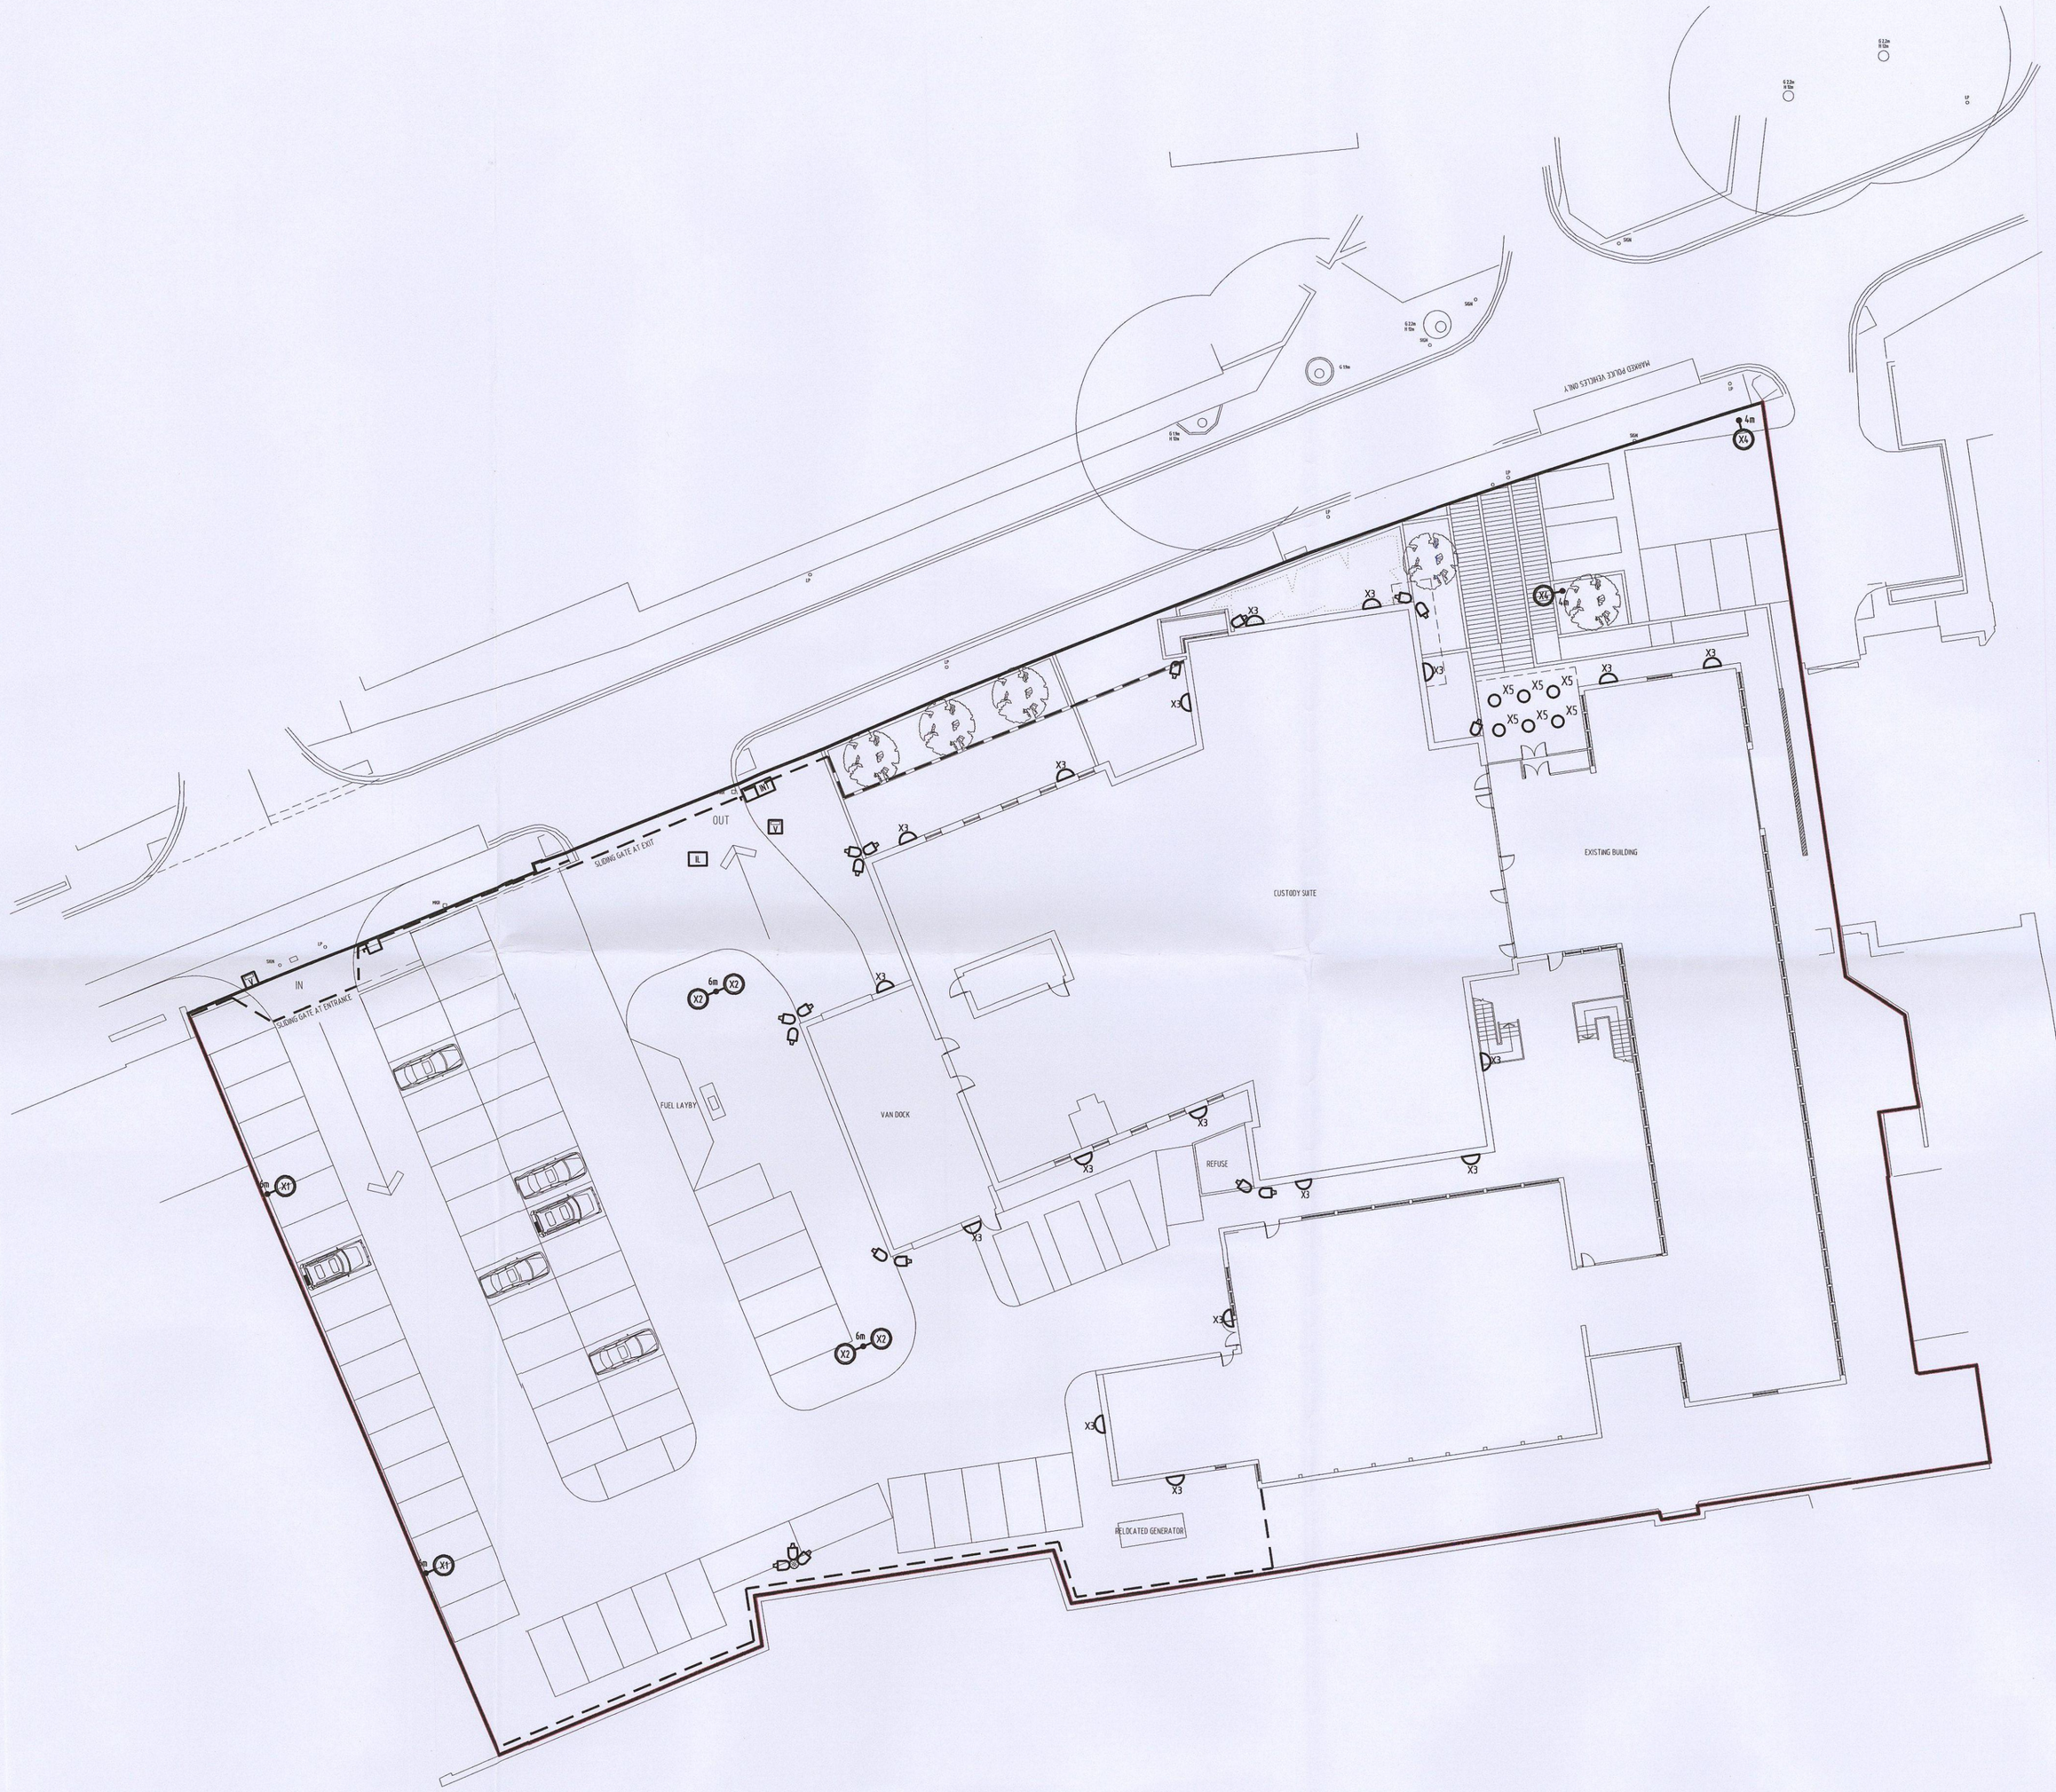


Original drawing size A1
Original line length 50mm

THIS DRAWING HAS BEEN DEVELOPED FROM THE FOLLOWING DESIGN DRAWINGS

ARCHAL/NORR

SOUTH YORKSHIRE POLICE

PROPOSED SITE PLAN

DRAWING No. 105 Rev B

EMAIL RECEIVED 12th SEPT 2014.

THIS DRAWING REFERS TO THE FOLLOWING XREF FILES:

XBSITE.DWG

LEGEND

- POWER SUPPLY ISOLATOR
- INT — FIRE ALARM INTERFACE UNIT
- V — VIDEO INTERCOM/ACCESS CONTROL
- IL — INDUCTION LOOP (IN-GROUND BURIED)
- CCTV CAMERA (FIXED POSITION)
- 6m STEEL COLUMN
- 6m X1 — HOLOPHANE 'DSX' LUMINAIRE C/W FORWARD THROW OPTIC MOUNTED ON 6m COLUMN. 13895 LUMEN LED.
- 6m X2 X2 — HOLOPHANE 'DSX' LUMINAIRE C/W SYMMETRIC OPTIC AND MOUNTED ON TWIN HEAD 6m COLUMN. 13895 LUMEN LED.
- X3 — HOLOPHANE DENVER WALL ELITE 3000 LUMEN LED.
- 4m X4 — HOLOPHANE 'RATIO LED' CONTEMPORARY STYLED LUMINAIRE MANUFACTURED FROM FULLY CAST ALUMINIUM MOUNTED ON 4m COLUMN.
- X5 — HOLOPHANE 'SBLO' RECESSED LED DOWNLIGHT TO BE MOUNTED WITHIN NEW EXTERNAL CANOPY.

NOTES

1. THIS DRAWING TO BE READ IN CONJUNCTION WITH : THE STAGE D REPORT.

REV	DATE	BY	DESCRIPTION	CHK/APP
02	15.09.14	S.C	ISSUE FOR PLANNING. ARCHITECTURAL SITE PLAN UPDATED.	N.C
01	12.09.14	S.C	ISSUE FOR PLANNING	N.C

SMBC
CORPORATE MAIL ROOM
25 SEP 2014
Received by:
ORIGINAL COPY

desco (design & consultancy) ltd
Azure House, 2 Azure Court,
Doxford International Business Park,
Sunderland. SR3 3BE
Tel: 0191 5222 070 Fax: 0191 5222 071
E-Mail: drawings@desco.uk.com

DRAWING STATUS: PLANNING | SCALE: 1:250 | SIZE: A1

CLIENT: SOUTH YORKSHIRE POLICE

ARCHITECT: ARCHIAL NORR

PROJECT: BARNSLEY CUSTODY SUITE

TITLE: ELECTRICAL SERVICES
EXTERNAL ELECTRICAL SERVICES

DRAWING NUMBER: 1209-EXT-60-SKT-01 | REV.: 02

FOR INFORMATION ONLY


copyright © desco (design & consultancy) ltd



REFUSE VEHICLE ENTRY

MEDIUM SIZED 3 AXLE REFUSE VEHICLE:

WIDTH: 2450mm
LENGTH: 9010mm
W/W RADIUS: 9233mm.

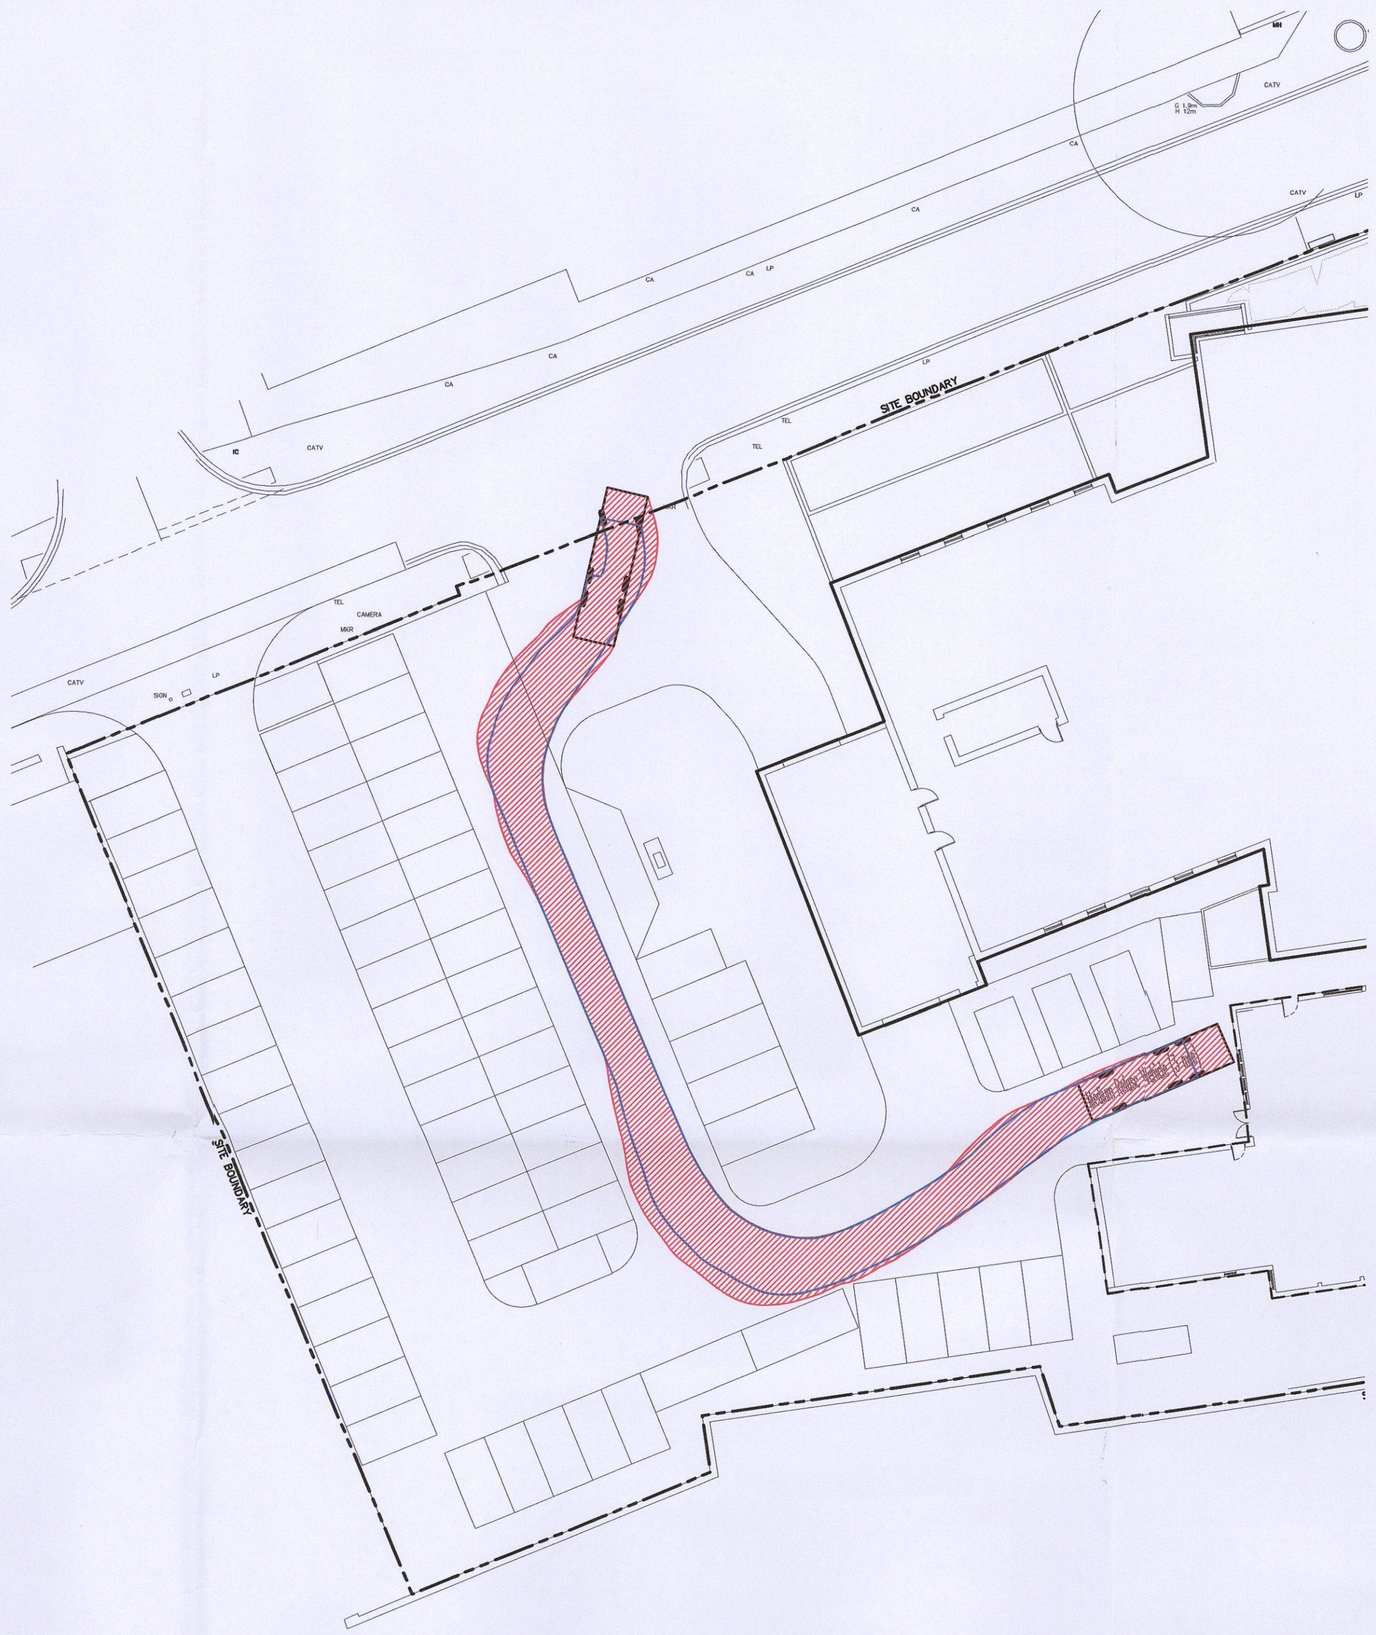

REFUSE VEHICLE EXIT

MEDIUM SIZED 3 AXLE REFUSE VEHICLE:

WIDTH: 2450mm
LENGTH: 9010mm
W/W RADIUS: 9233mm.

BJB CORPORATE MAIL ROOM
25 SEP 2014
Received by: ORIGINAL COPY

© THIS DRAWING IS THE PROPERTY OF BJB CONSULTING LLP AND MUST NOT BE COPIED OR OTHERWISE REPRODUCED WITHOUT THE EXPRESS WRITTEN PERMISSION OF THE COMPANY.

REV	DATE	AMENDMENT	BY
A	15.09.14	PLANNING DRAWING	MKJW

CLIENT:

WILLMOTT DIXON CONSTRUCTION

BJB Consulting LLP
Civil/Structural Engineers, Development Consultants, Project Managers.
Head Office
Unit 7, Calder Close, Calder Park, Wakefield, West Yorkshire, WF4 3BA.
Tel: 0845 0230 323
E-mail: mail@bjbconsult.co.uk - www.bjbconsult.co.uk
Birmingham Office
One Victoria Square, Birmingham, B1 1BD.
Tel: 0845 0230 324
London Office
Liberty House, 222 Regent Street, London, W1B 5TR.
Tel: 0845 0230 325


PROJECT:

BARNSLEY CUSTODY SUITE

TITLE:

REFUSE VEHICLE TRACKING

DATE:	SCALE:	DRAWN:	MKJW
SEPT 2014	1:250 @ A1	CHECKED:	BJB
PROJECT No. 2126	DRG. No. SK901	REVISION. A	

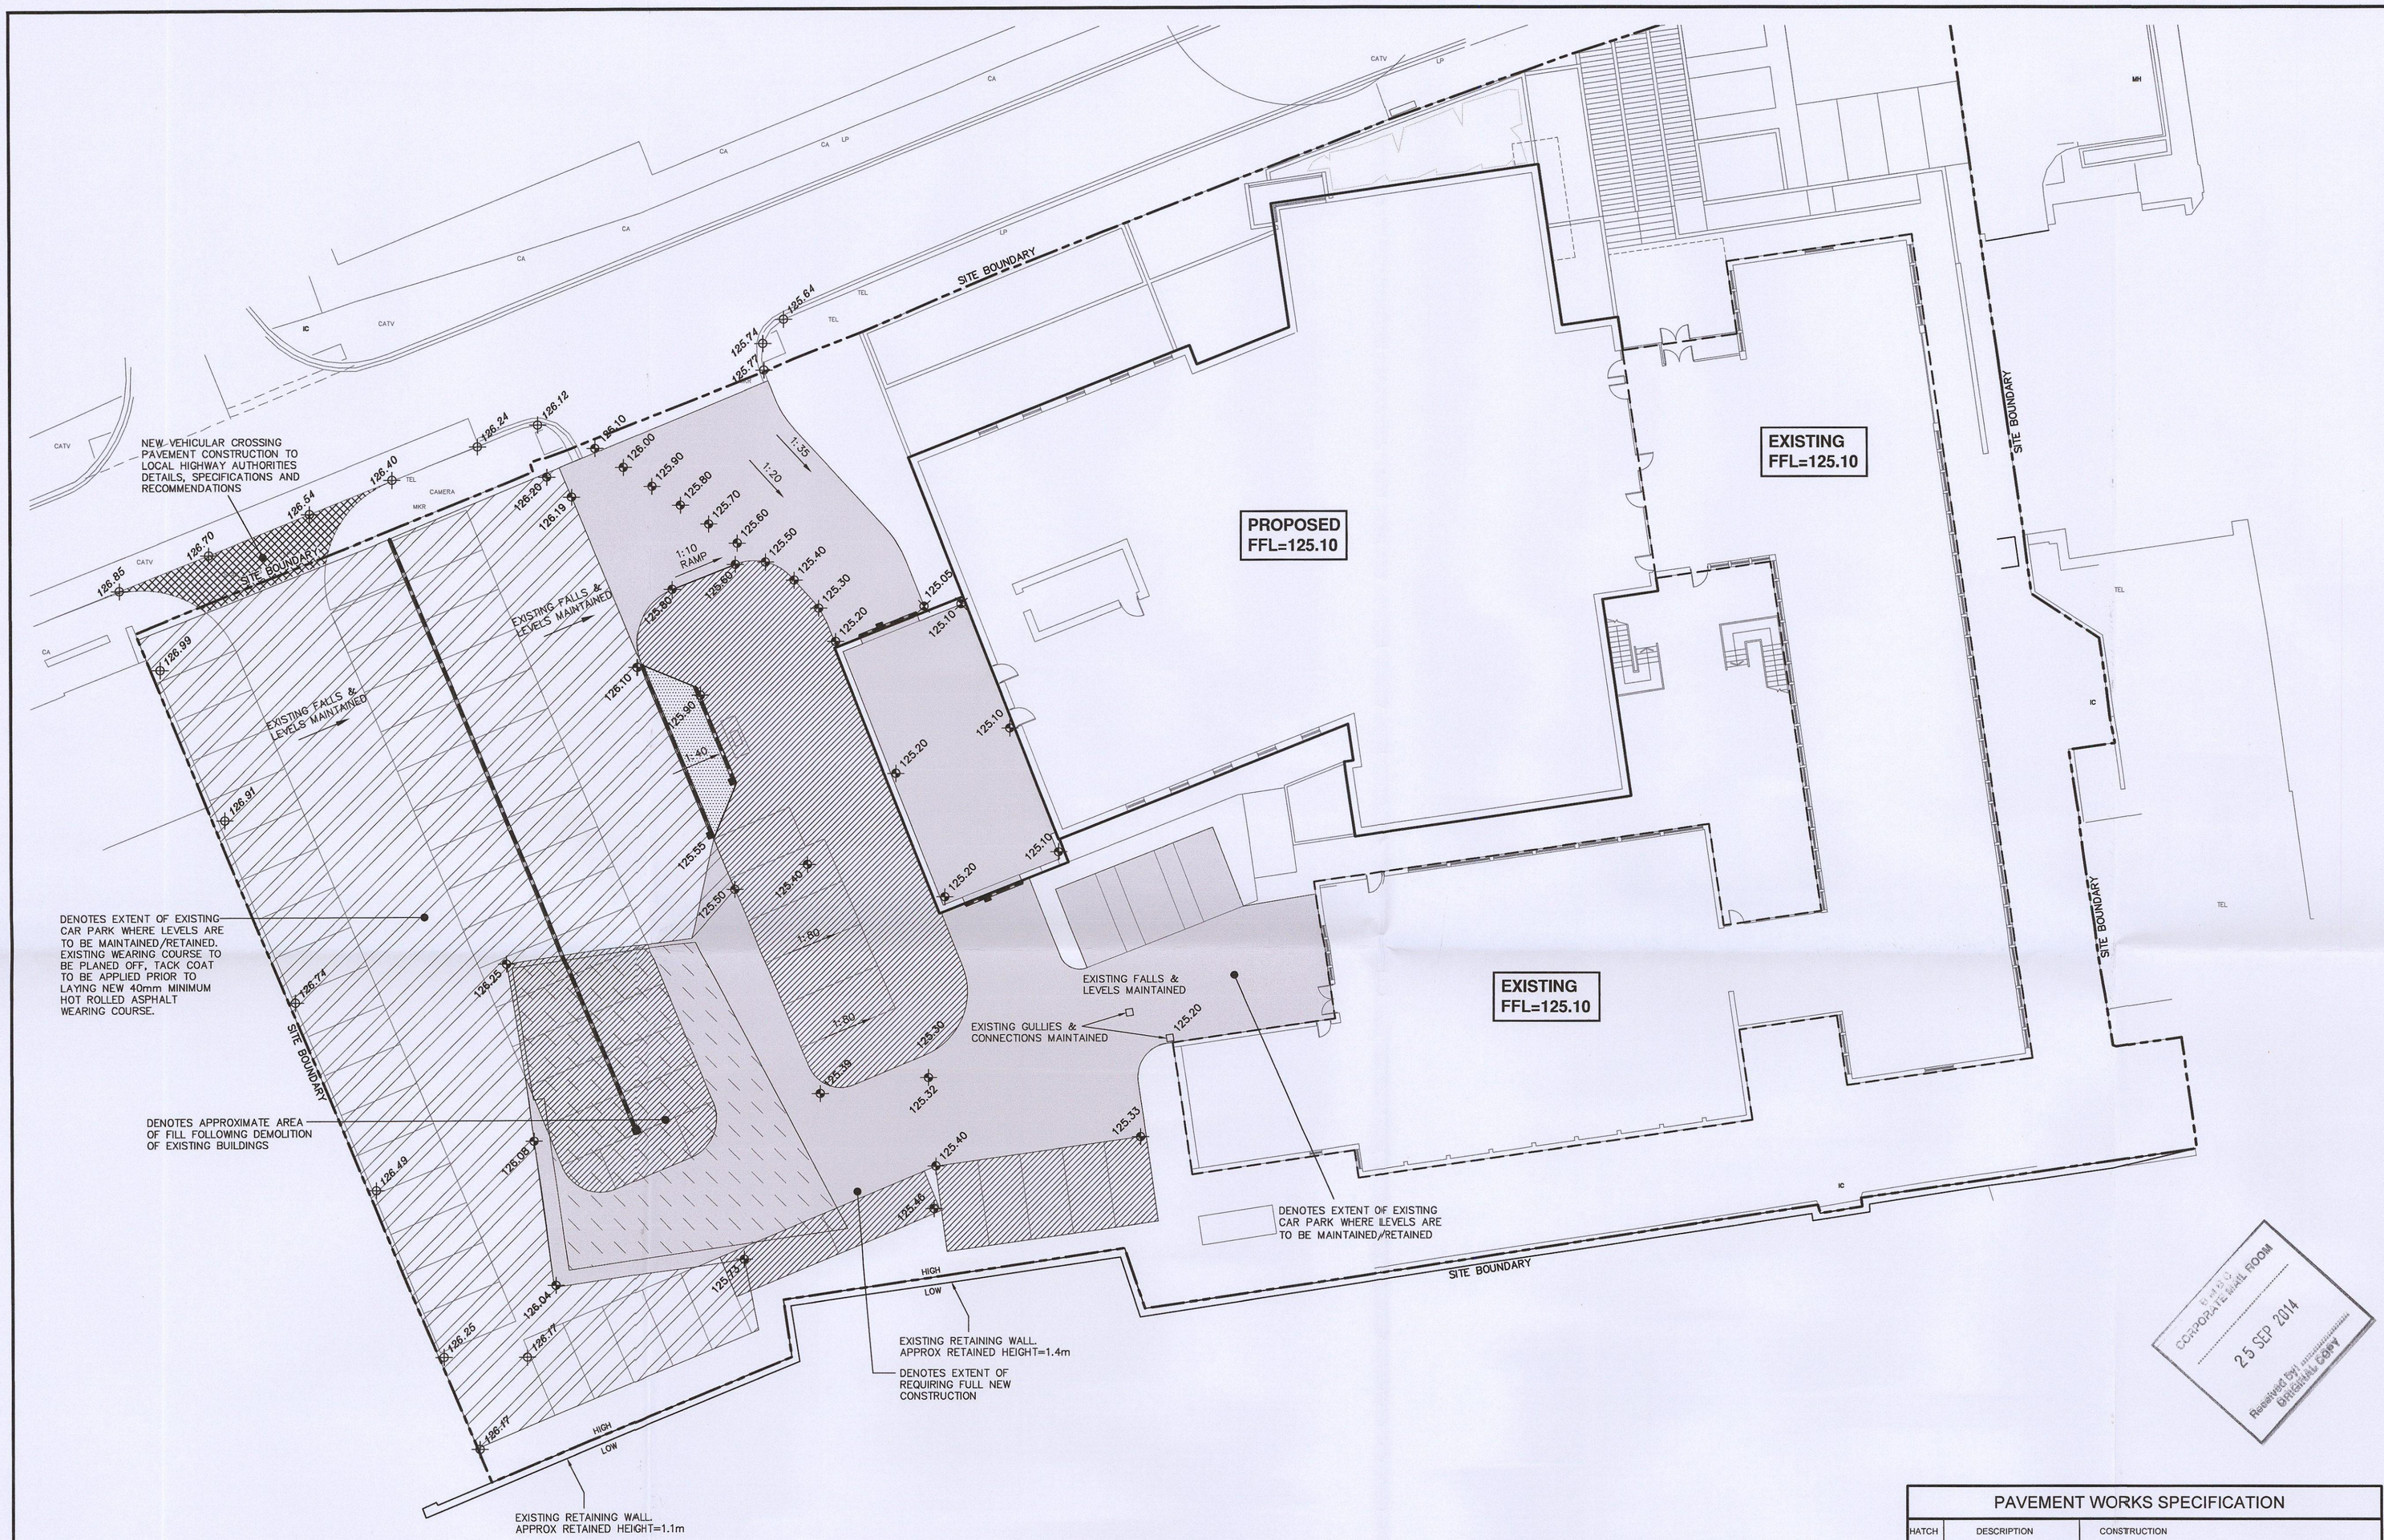

© THIS DRAWING IS THE PROPERTY OF BJB CONSULTING LLP AND MUST NOT BE COPIED OR OTHERWISE REPRODUCED WITHOUT THE EXPRESS WRITTEN PERMISSION OF THE COMPANY.

LEGEND

- 53.00 — PROPOSED SITE LEVEL
- 0.5m — RETAINED HEIGHT
- 126.12 — EXISTING LEVEL RETAINED
- 1:20 — PROPOSED GRADIENT

PAVEMENT WORKS SPECIFICATION

HATCH	DESCRIPTION	CONSTRUCTION
	VEHICULAR ACCESS ROAD	40mm THICK MINIMUM HOT ROLLED ASPHALT WEARING COURSE, 60mm THICK MINIMUM BITMAC BINDER COURSE, 80mm THICK MINIMUM BITMAC ROAD BASE, ON MINIMUM 200mm TYPE 1 SUB-BASE, ON PROOF ROLLED SUB-GRADE.
	CAR PARKING	30mm THICK MINIMUM HOT ROLLED ASPHALT WEARING COURSE, 60mm THICK MINIMUM BITMAC BINDER COURSE, ON MINIMUM 200mm TYPE 1 SUB-BASE, ON PROOF ROLLED SUB-GRADE.
	CONCRETE LAY BY	200mm C28/35 AIR ENTRAINED R.C. SLAB, WITH 18Kg/m³ RE-BAR, ON 2000 GAUGE CURING MEMBRANE, ON MINIMUM 200mm TYPE 1 SUB-BASE, ON PROOF ROLLED SUB-GRADE.
	EXISTING CAR PARK	EXISTING WEARING COURSE TO BE PLANED OFF, TACK COAT APPLIED PRIOR TO LAYING NEW 40mm MINIMUM HOT ROLLED ASPHALT WEARING COURSE.

PLANNING CORPORATE MAIL ROOM
25 SEP 2014
Received by
BARNSLEY COPY

REV	DATE	AMENDMENT	BY
C	15.09.14	PLANNING DRAWING	MKJW
B	19.08.14	DRAWING AMENDED FOLLOWING W.D.C. COMMENTS RECEIVED 19.08.14.	MKJW
A	18.08.14	UPDATED TO SUIT ARCHIAL NORR DRAWING 105 RECEIVED 15.08.14.	MKJW

CLIENT:

WILLMOTT DIXON CONSTRUCTION

BJB Consulting LLP
Civil/Structural Engineers, Development Consultants, Project Managers.
Head Office
Wentworth House, 2 Wentworth Street, St Johns, Wakefield, West Yorkshire, WF1 2RX.
Tel: +44 (0) 1924 383838 Fax: +44 (0) 1924 383837
E-mail: mail@bjbconsult.co.uk - www.bjbconsult.co.uk
London Office
Liberty House, 222 Regent Street, London, W1B 5TR
Tel: +44 (0) 20 75769305 Fax: +44 (0) 20 72972100
Birmingham Office
Vauxhall Court, Aston University, Aston Triangle, Birmingham, B4 7ET.
Tel / Fax: +44 (0) 121 3336178

PROJECT:


BARNSLEY CUSTODY SUITE

TITLE:

PROPOSED LEVELS & PAVEMENT WORKS

DATE:	SCALE:	DRAWN:	MKJW
JULY 2014	1:200 @ A1	CHECKED:	BJB
PROJECT No. 2126	DRG. No. SK001	REVISION. C	

ALL EXISTING DRAINAGE RUNS & MANHOLES BENEATH THE FOOTPRINT OF THE NEW CUSTODY SUITE TO BE ABANDONED AND FULLY REMOVED, INCLUDING THE REMOVAL OF MANHOLE BASES

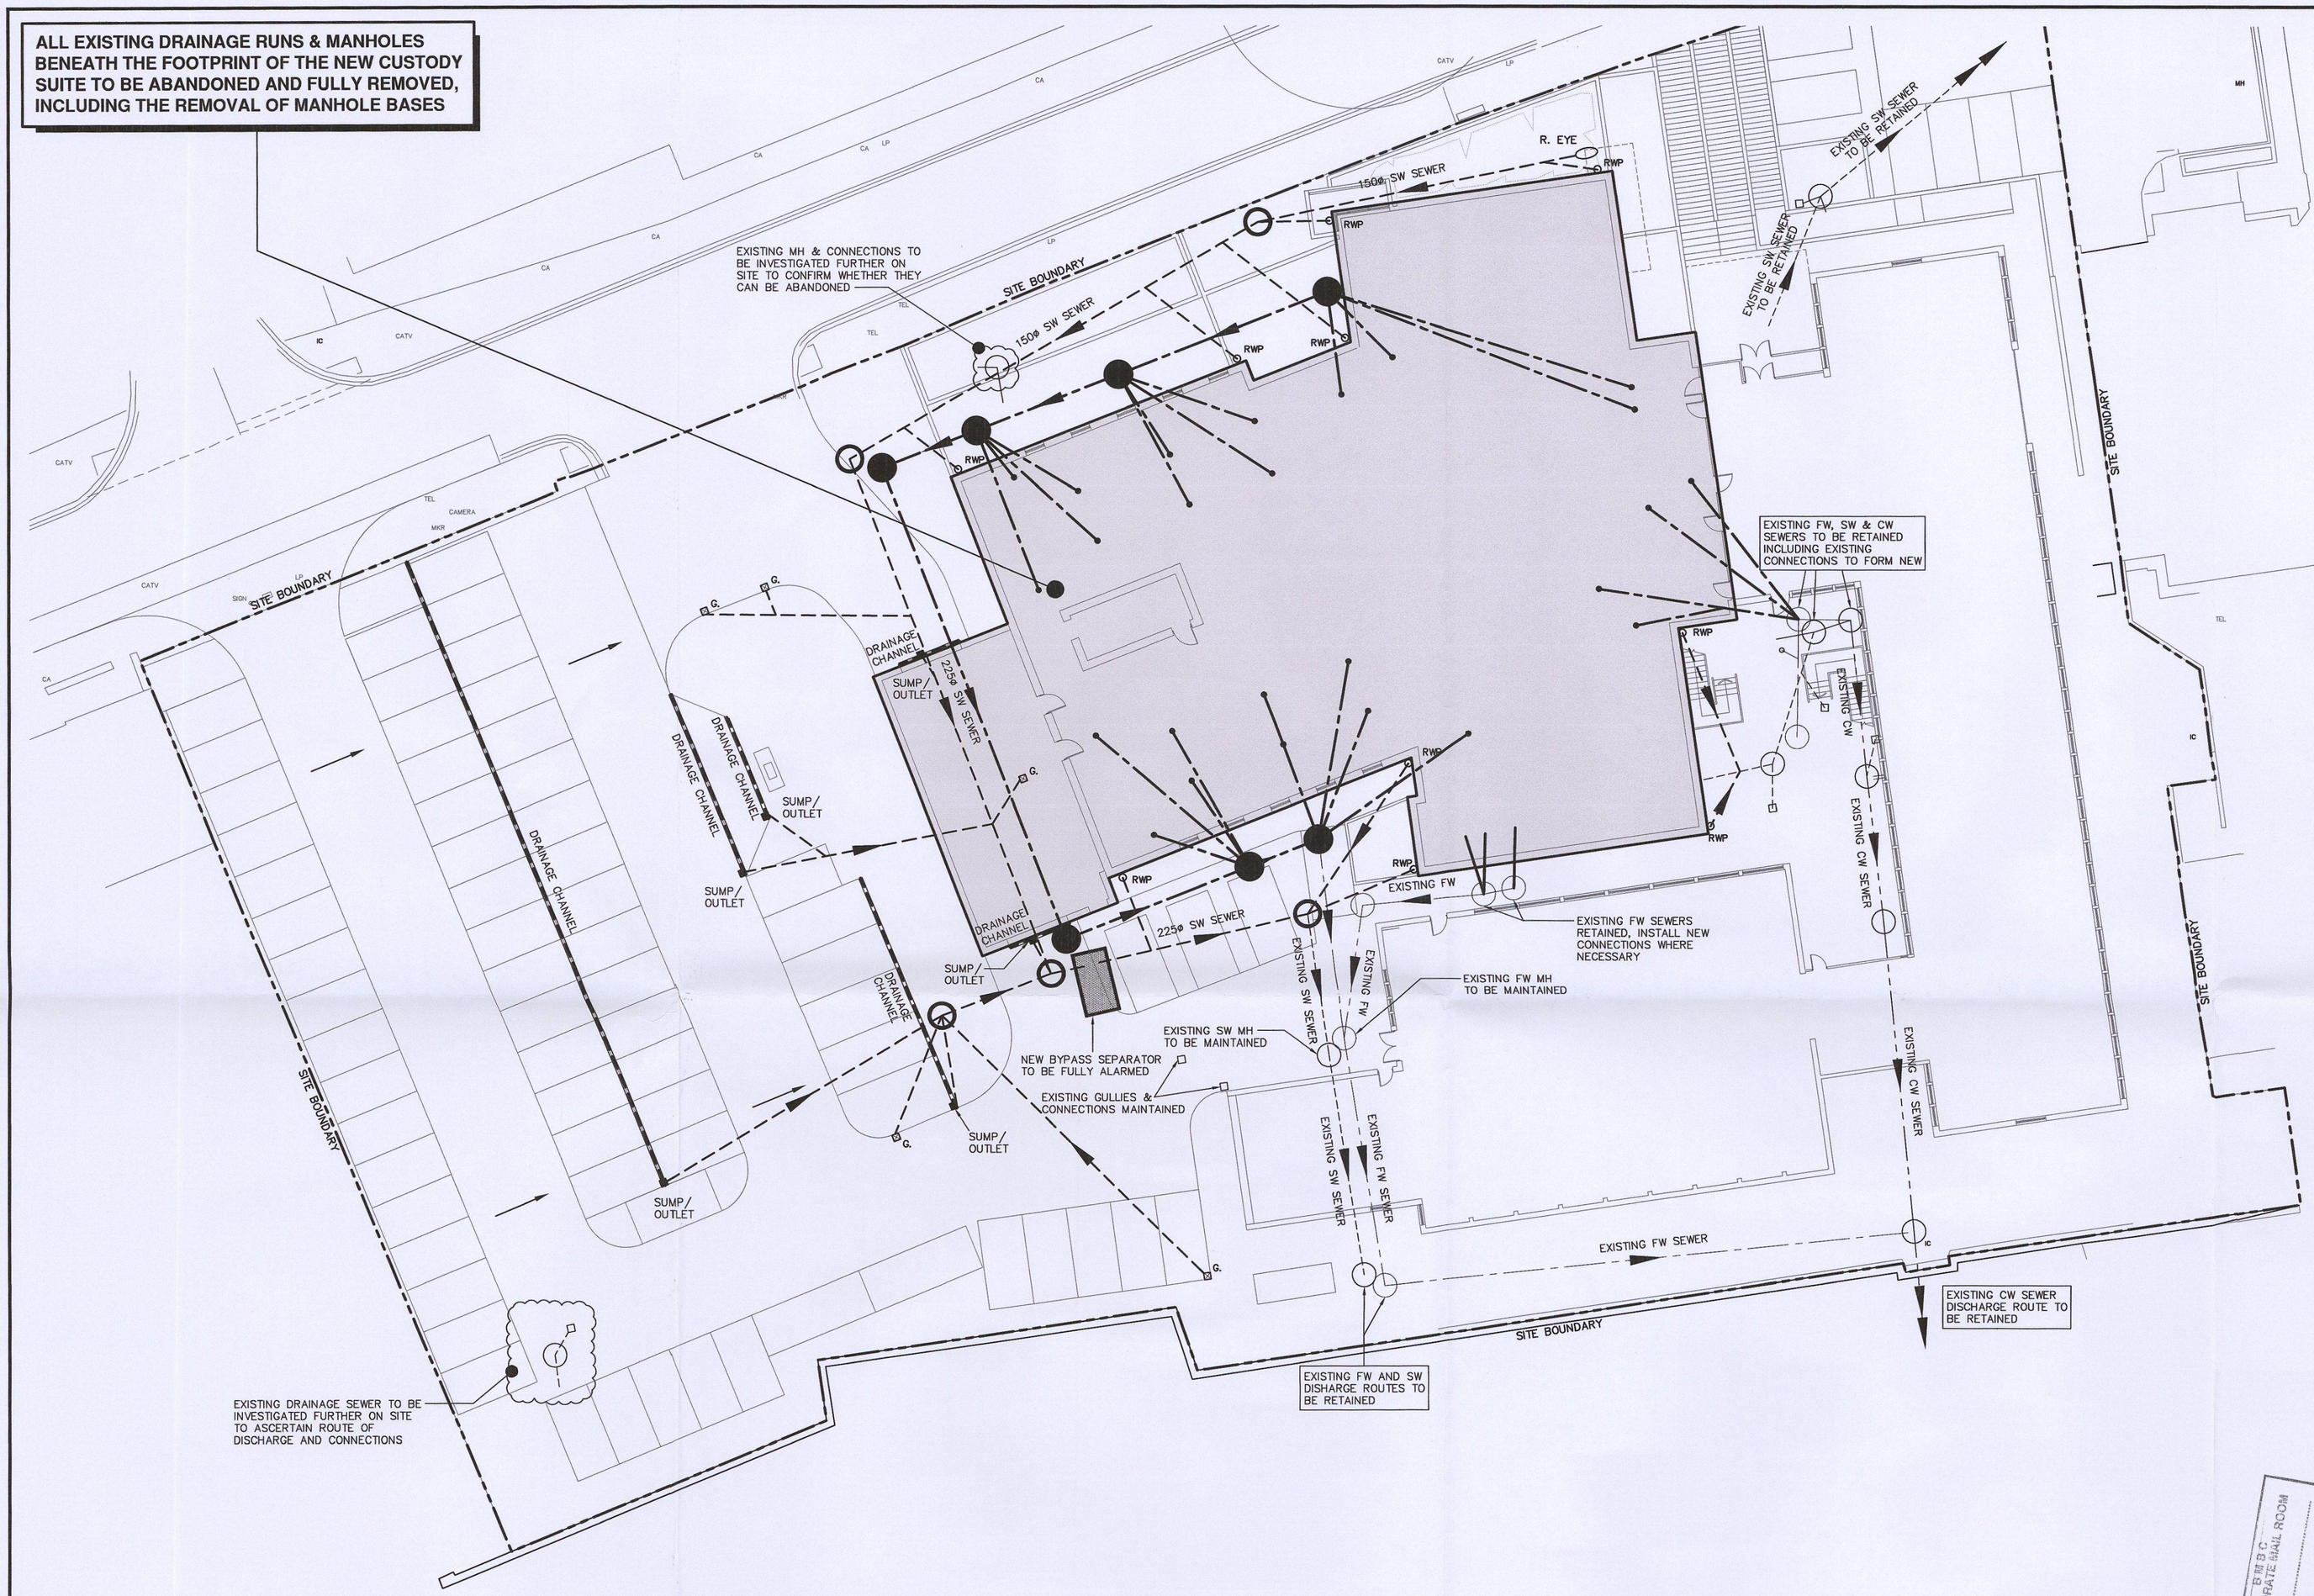

ALL SURFACE WATER SEWERS & CONNECTIONS TO BE 150 DIA AT A GRADIENT OF 1 IN 100 U.N.O.

ALL EXISTING SERVICES TO BE LOCATED/IDENTIFIED ON SITE PRIOR TO COMMENCING DRAINAGE WORKS.

ALL FOUL WATER SEWERS & CONNECTIONS TO BE 150 DIA AT A GRADIENT OF 1 IN 60 U.N.O.

NOTE

ARCHIAL NORR TO CLARIFY ALL DRAIN CONNECTION POINTS.

REFER TO ARCHITECT'S DRAWINGS FOR LOCATION & NUMBER OF RAINWATER DOWN PIPES, ALL TO BE IN 150ø BRANCHES, N.o SHOWN IS INDICATIVE.

ANY EXISTING 'LIVE' DRAINAGE CONNECTIONS ENCOUNTERED DURING THE WORKS TO BE REPORTED TO THE ENGINEER.

INTERCEPTORS:

ALL INTERCEPTORS TO BE FULLY VENTILATED, FINAL LOCATION OF VENT PIPES TO BE AGREED WITH THE ARCHITECT PRIOR TO INSTALLATION.

ALL INTERCEPTORS TO BE INSTALLED WHOLLY IN ACCORDANCE WITH THE MANUFACTURERS RECOMMENDATIONS AND REQUIREMENTS.

ALL PIPEWORK LOCATED BENEATH THE BUILDING FOOTPRINT TO HAVE A MINIMUM OF 150mm CONCRETE BED & SURROUND. (SEE NOTE 2.3 & DETAIL ON 2126/SK602)

ALL INVERTS TO ALL EXISTING SEWERS/MANHOLES & PROPOSED CROSSOVERS TO BE CHECKED PRIOR TO COMMENCEMENT OF THE DRAINAGE WORKS.

© THIS DRAWING IS THE PROPERTY OF BJB CONSULTING LLP AND MUST NOT BE COPIED OR OTHERWISE REPRODUCED WITHOUT THE EXPRESS WRITTEN PERMISSION OF THE COMPANY.

DRAINAGE LEGEND

- EXISTING SURFACE WATER SEWER
- EXISTING COMBINED WATER SEWER
- EXISTING FOUL WATER SEWER
- NEW SURFACE WATER SEWER
- NEW FOUL WATER SEWER
- EXISTING SURFACE WATER MANHOLE
- EXISTING FOUL WATER MANHOLE
- EXISTING COMBINED WATER MANHOLE
- NEW SURFACE WATER MANHOLE
- NEW FOUL WATER MANHOLE
- DRAINAGE CHANNELS
- G. GULLIES
- DENOTES DIRECTION OF FALL OF PAVEMENTS

DRAINAGE NOTES

1.0 GENERAL

1.1 ALL WORK IS TO BE UNDERTAKEN IN ACCORDANCE WITH BJB CONSULTING'S SPECIFICATION.

1.2 ALL PIPELAYING WORKS ARE TO PROCEED UPSTREAM UNLESS NOTED OTHERWISE.

1.3 ALL DRAINAGE RUNS SHALL BE COMPLETED IN ADVANCE OF THE PAVEMENT WORKS.

1.4 FLOWS INTO THE NETWORK SHOULD BE AVOIDED UNTIL THE OUTFALLS ARE ESTABLISHED IF WATER ENTRY IS UNAVOIDABLE PRIOR TO THIS, A SUMP SHOULD BE CONSTRUCTED TO BE PUMPED OUT AS REQUIRED.

1.5 ANY EXISTING PIPES, FRENCH DRAINS, STREAMS OR WATER ENTRIES ENCOUNTERED DURING PIPE LAYING OR ELSEWHERE WITHIN THE CONTRACT BOUNDARY SHOULD BE REPORTED TO THE CONTRACT ADMINISTRATOR IMMEDIATELY.

1.6 MANHOLE LOCATIONS WHERE FULL SETTING OUT IS NOT PROVIDED SHALL BE FIXED AT THE LOCATION THAT BEST SUITS THE CRITERIA INDICATED ON THE DRAWINGS IE,/ PIPE GRADIENTS, LENGTH'S, INCOMING CONNECTIONS, SUCH MANHOLES SHALL HAVE THEIR PLACEMENT CONFIRMED TO THE CONTRACT ADMINISTRATOR.

1.7 WHERE ADDITIONAL CONNECTIONS TO THE NETWORK ARE INSTRUCTED BY OTHERS (OR SHOWN ON THEIR DRAWING'S), SUCH CONNECTIONS SHALL BE NOT BE MADE WITHOUT CONFIRMATION FROM CONTRACT ADMINISTRATOR.

1.8 REFERENCE SHOULD ALSO BE MADE TO BJB CONSULTING'S STANDARD DRAINAGE DETAIL DRAWING No. 2126/SK602.

2.0 PIPELAYING WORKS

2.1 EXISTING INVERT LEVELS AT FINAL DISCHARGE POINTS TO BE CHECKED PRIOR TO CONSTRUCTION.

2.2 PIPES & FITTINGS SHALL BE VITRIFIED CLAY EXTRA STRENGTH, PLAIN END PIPES & FITTINGS WITH PLASTIC SLEEVE JOINTS TO BS65: 1981

2.3 ANY PIPEWORK BENEATH PAVEMENTS WITH LESS THAN 950mm COVER TO THE SOFFIT OF THE PIPE SHALL HAVE CONC. BED & SURROUND.

ANY PIPEWORK BENEATH BUILDINGS SHALL HAVE CONC. BED & SURROUND.

2.4 ALL PIPES TRENCHES SHALL HAVE SELECTED EXCAVATED MATERIAL FOR BACKFILL, EXCEPT THOSE WHICH PASS BENEATH ANY BUILDINGS OR EXTERNAL PAVEMENTS WHICH SHALL HAVE TYPE 2 MATERIAL FOR BACKFILL (SEE DETAILS BELOW).

2.5 WHERE SURFACE WATER PIPES CROSS FOUL WATER PIPES BOTH PIPES TO HAVE CONCRETE BED & SURROUND & INFILL BETWEEN.

REV	DATE	AMENDMENT	BY
D	15.09.14	PLANNING DRAWING	MKJW
C	19.08.14	DRAWING AMENDED FOLLOWING W.D.C. COMMENTS RECEIVED 19.08.14.	MKJW
B	18.08.14	UPDATED TO SUIT ARCHIAL NORR DRAWING 105 RECEIVED 15.08.14.	MKJW
A	24.07.14	DRAWING UPDATED TO SUIT ARCHITECTS LATEST SITE PLAN SK105 B.	MKJW

CLIENT:

WILLMOTT DIXON CONSTRUCTION

BJB Consulting LLP
Civil/Structural Engineers, Development Consultants, Project Managers.
Head Office
Wentworth House, 2 Wentworth Street, St Johns, Wakefield, West Yorkshire, WF1 2RX.
Tel: +44 (0) 1924 383836 Fax: +44 (0) 1924 383837
E-mail: mail@bjbconsult.co.uk - www.bjbconsult.co.uk
London Office
Liberty House, 222 Regent Street, London, W1B 5TR.
Tel: +44 (0) 20 75788926 Fax: +44 (0) 20 72972100
Birmingham Office
Vauxhall Court, Aston University, Aston Triangle, Birmingham, B4 7ET.
Tel / Fax: +44 (0) 121 3336178

PROJECT:

BARNSLEY CUSTODY SUITE

TITLE:


DRAINAGE G.A.

DATE:	SCALE:	DRAWN:	MKJW
JULY 2014	1:200 @ A1	CHECKED:	BJB
PROJECT No. 2126	DRG. No. SK601	REVISION. D	

RMBC CORPORATE MAIL ROOM 25 SEP 2014 Received by: ORIGINAL COPY

LEGEND

- Application site boundary
- Ownership boundary

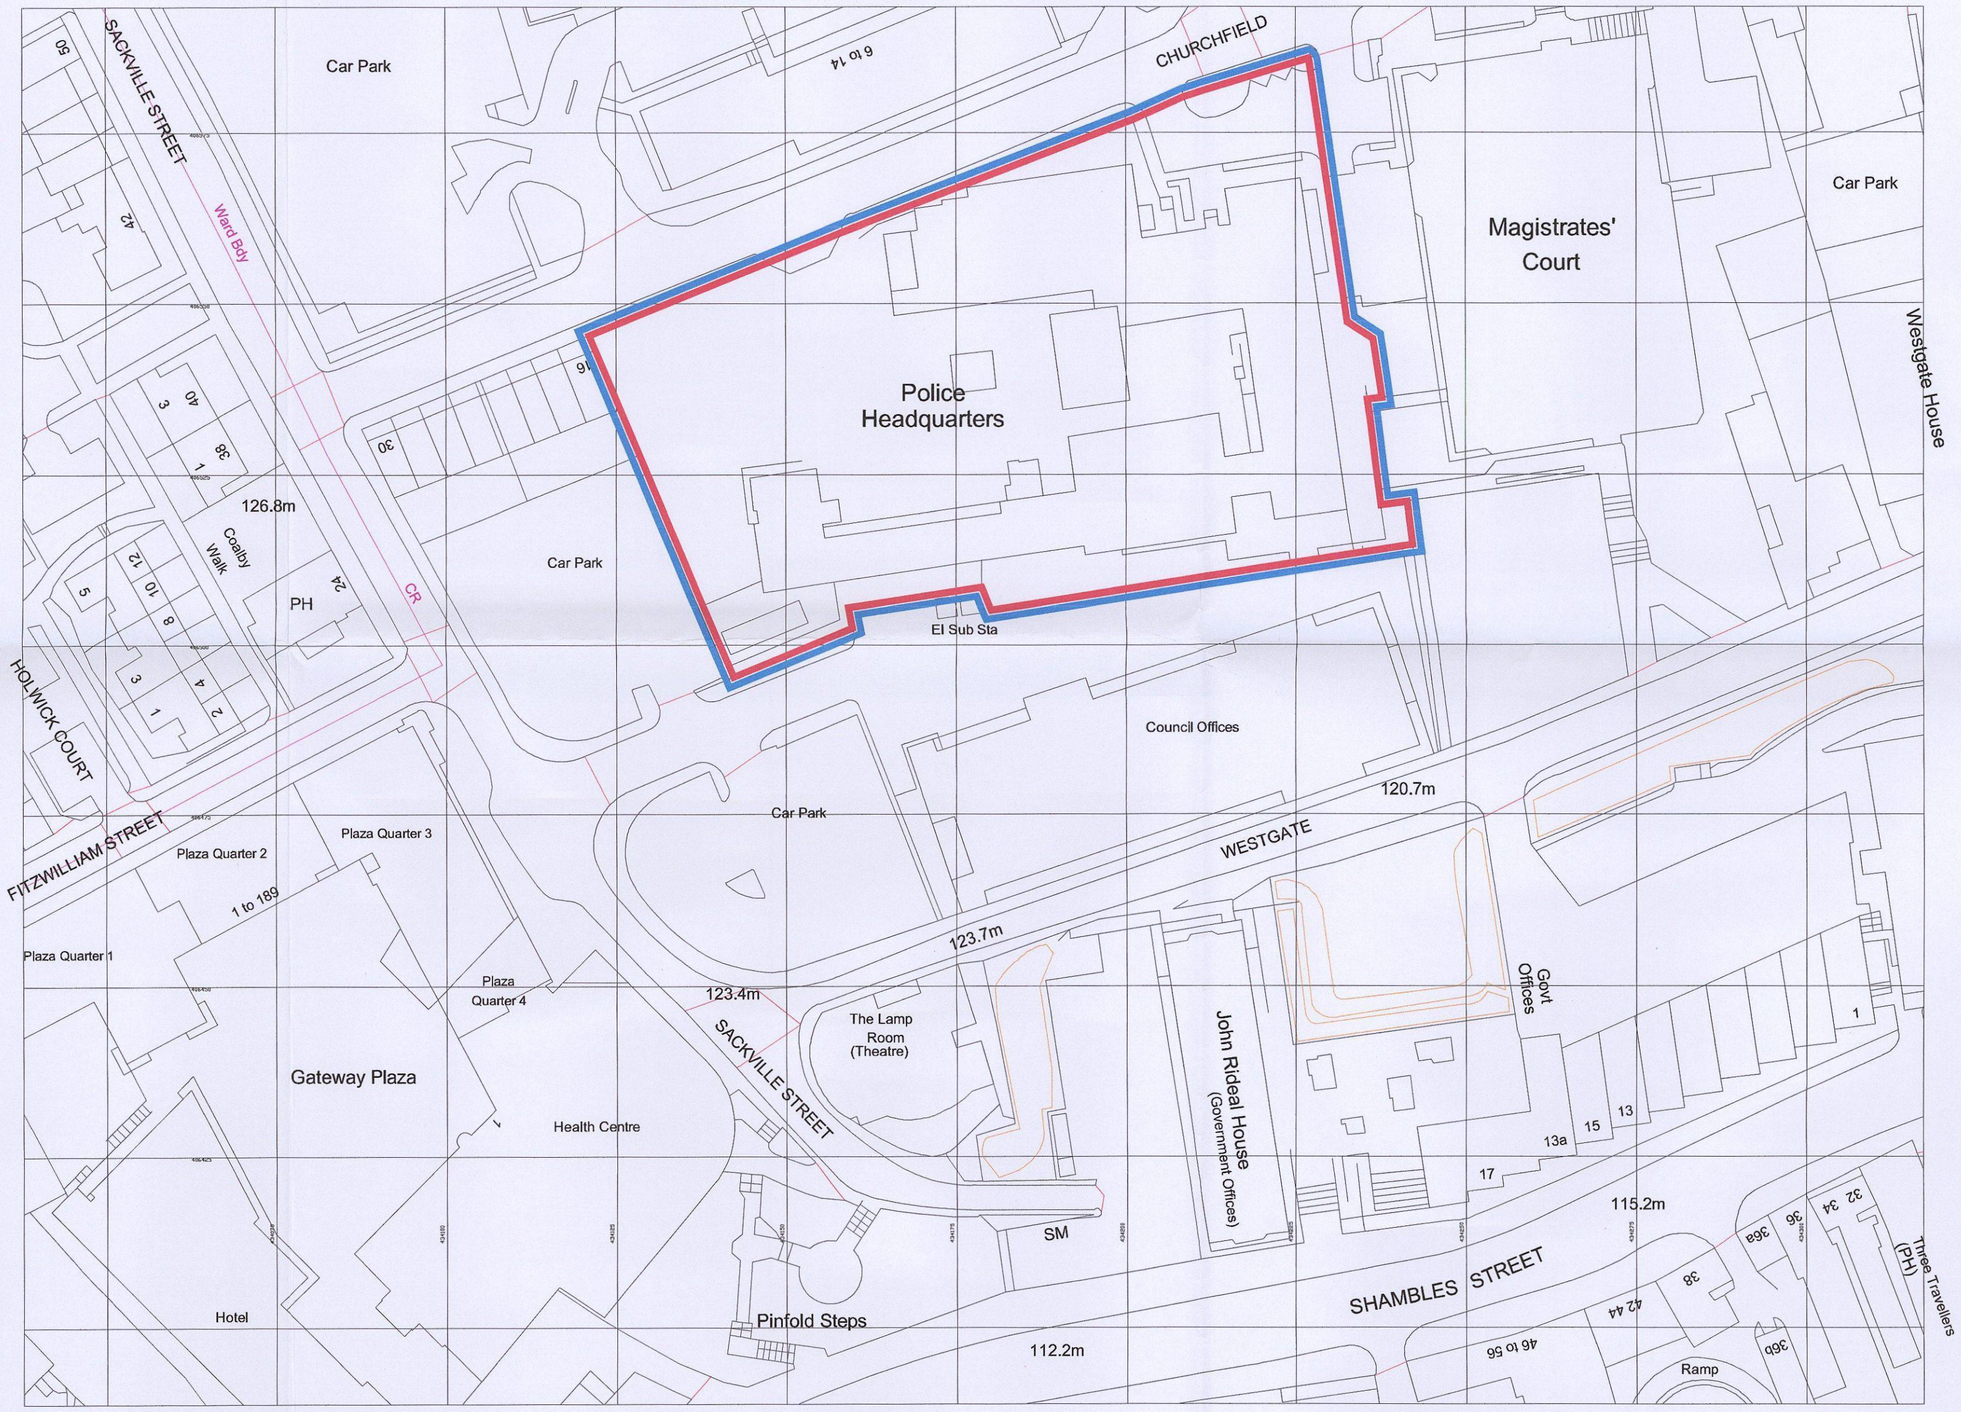

Ordnance Survey, (c) Crown Copyright 2013. All rights reserved. Licence number 100022432

S.Y.P.
CORPORATE MAIL ROOM
25 SEP 2014
Received by:
ORIGINAL COPY

Rev.	Date	Details	Drawn	Checked
A	04.09.14	Scale changed to 1:1250. Planning issue.	VG	SC

Issued for:
PLANNING

Project/Client:
South Yorkshire Police

Project No:
IABR13003900

Dwg No:
100

Rev:
A

Drawing:
Site location Plan

Scale:
1250 @A3

Drawn By: FB Date: 15.08.14

Checked By: SC Date: 15.08.14

ARCHIAL | NORR
Walker Building, 58 Oxford Street, Birmingham, B5 5NR
T: +44 (0)121 616 1448 F: +44 (0)121 633 4832
www.archialnorr.com

Contractors must work only to figured dimensions which are to be checked on site.
© INGENIUM ARCHIAL LIMITED. An Ingenium International Company

LEGEND

Site boundary

New fencing to secure yard

Existing sliding gate and safety fencin

For signage details see Proposed Lanscaping Plan drawing number IABR 13003900 - 106

OUT

IN

SLIDING GATE AT EXIT

SLIDING GATE AT ENTRANCE

EXISTING STONE WALL TO BE RETAINED

CUSTODY SUITE

EXISTING BUILDING

VAN DOCK

FUEL LAYBY

CYCLE SHELTER

REFUSE

RELOCATED GENERATOR

VISITOR CYCLE HOOPS

8m TALL FLAG POLE WITH 1 1/2 YARD FLAG

BOLLARDS

SIGNAGE (TYPE 1)

1.8 m TALL GAS GOVERNOR

SIGNAGE (TYPE 2)

MARKED POLICE VEHICLES ONLY

B1
125.110

B2
124.373

B6
123.743

124.034

406540N

406520N

IABR
CORPORATE MAIL ROOM
25 SEP 2014
Received by:
ORIGINAL COPY

Rev.	Date	Details	Drawn	Checked
C	19/09/14	Existing wall gate and adjacent wall retained. 2no parking re-located to suit. Bollards and signage added at building entrance. Planning issue.	VG	SC
B	04/09/14	Internal building layout removed.	VG	SC
A	01/09/14	Forecourt parking revised	SC	OP

Issued for:
PLANNING

Project/Client:
South Yorkshire Police

Project No:
IABR 13003900

Dwg No:
105

Rev:
C

Drawing:
Proposed Site Plan

Scale:
1:200 @A1

Drawn By: FB Date: 13.08.14

Checked By: SC Date: 13.08.14

ARCHIAL | NORR



LEGEND

- Site boundary
- New fencing to secure yard
- Existing sliding gate and safety fencing
- Standard paving
- Enhanced paving
- Tarmac (existing base to be retained where possible)
- Concrete Surfacing
- Stoned area
- Proposed amenity & structured planting within raised concrete beds. See schedule below
- New grass to match existing
- Timber clad refuse store


Proposed Advanced Stock/Feathered Trees. See schedule below

Indicative Plant Schedule

Feathered Tree Planting 2.1m - 2.4m high
Acer campestre
Betula pendula
Crataegus monogyna
Fraxinus excelsior
Quercus robur
Sorbus aucuparia

Structure Planting 600 - 900mm high (2no. plants/m2)
Betula pendula
Cornus sanguinea
Corylus avellana
Crataegus monogyna
Fraxinus excelsior
Ilex aquifolium
Ligustrum vulgare
Malus sylvestris
Prunus avium
Prunus spinosa
Quercus robur
Rosa canina agg.
Salix caprea
Salix cinerea
Sorbus aucuparia
Viburnum opulus

Amenity Planting 300 - 600mm high (3no. plants/m2)
Amelanchier x lamarckii
Berberis sp.
Choisya ternata
Cornus alba 'Sibrica'
Elaeagnus x ebbingei
Escallonia 'Apple Blossom'
Olearia haastii
Photinia fraseri 'Red Robin'
Sambucus nigra 'Aurea'
Viburnum tinus
Vinca major

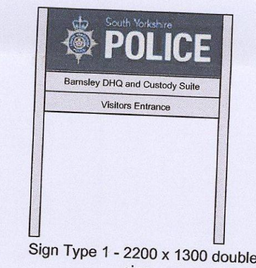

Sign Type 1 - 2200 x 1300 double sided free standing sign.



Sign Type 2 - 1000 x 500 wall mounted sign.

Rev.	Date	Details	Drawn	Checked
E	10.09.14	Existing sliding gate at exit indicated. Signage added. Planning issue.	VG	SC
D	10.09.14	Boundary line adjusted.	KAM	SC
C	04.09.14	Main entrance parking adjusted.	KAM	SC
B	19.08.14	Revised to reflect WDC comments.	KAM	SC
A	19.08.14	Revised to reflect WDC comments.	KAM	SC

Issued for:
PLANNING

Project/Client:
South Yorkshire Police

Project No:
IABR 13003900

Dwg No:
106

Rev:
E

Drawing:
Proposed Landscape Plan

Scale:
1:200 @A1

Drawn By: FB
Date: 15.08.14

Checked By: SC
Date: 15.08.14

SYP
CORPORATE MAIL ROOM
25 SEP 2014
Received by:
ORIGINAL COPY

ARCHIAL | NORR
Walker Building, 58 Oxford Street, Birmingham, B5 5NR
T: +44 (0)121 616 1448 F: +44 (0)121 633 4832
www.archialnorr.com

Contractors must work only to figured dimensions which are to be checked onsite.
© INSTRUM ARCHIAL LIMITED. An Ingenium International Company

LEGEND

- Site boundary
- New fencing to secure yard
- Existing masonry boundary wall
- Existing boundary treatment
- Existing sliding gate retained
- New sliding gate
- Existing stone wall

OUT

IN

SLIDING GATE AT ENTRANCE

SLIDING GATE AT EXIT

EXISTING STONE WALL TO BE RETAINED

8m TALL FLAG POLE WITH 1 1/2 YARD FLAG

VISITOR CYCLE HOOPS

BOLLARDS

SIGNAGE (TYPE 1)

1.6 m TALL GAS GOVERNOR

SIGNAGE (TYPE 2)

CUSTODY SUITE

EXISTING BUILDING

FUEL LAYBY

VAN DOCK

REFUSE

CYCLE SHELTER

RELOCATED GENERATOR

MARKED POLICE VEHICLES ONLY

B1
126.110

B2
124.573

B3
123.743

124.034

406540N

406520N

Rev.	Date	Details	Drawn	Checked
C	19.09.14	Existing sliding gate at exit indicated. Existing and proposed stone walls added. Planning issue.	VG	SC
B	10.09.14	Boundary line adjusted.	VG	SC
A	19.08.14	Revised to reflect WDC comments.	KAM	SC

Issued for:
PLANNING

Project/Client:
South Yorkshire Police

Project No:
IABR 13003900

Dwg No:
108

Rev:
C

Drawing:
Proposed Fencing Plan

Scale:
1:200 @A1

Drawn By:
FB


Date:
15.08.14

Checked By:
SC

Date:
15.08.14

SMBC
CORPORATE MAIL ROOM
25 SEP 2014
Received by:
ORIGINAL COPY

ARCHIAL | NORR

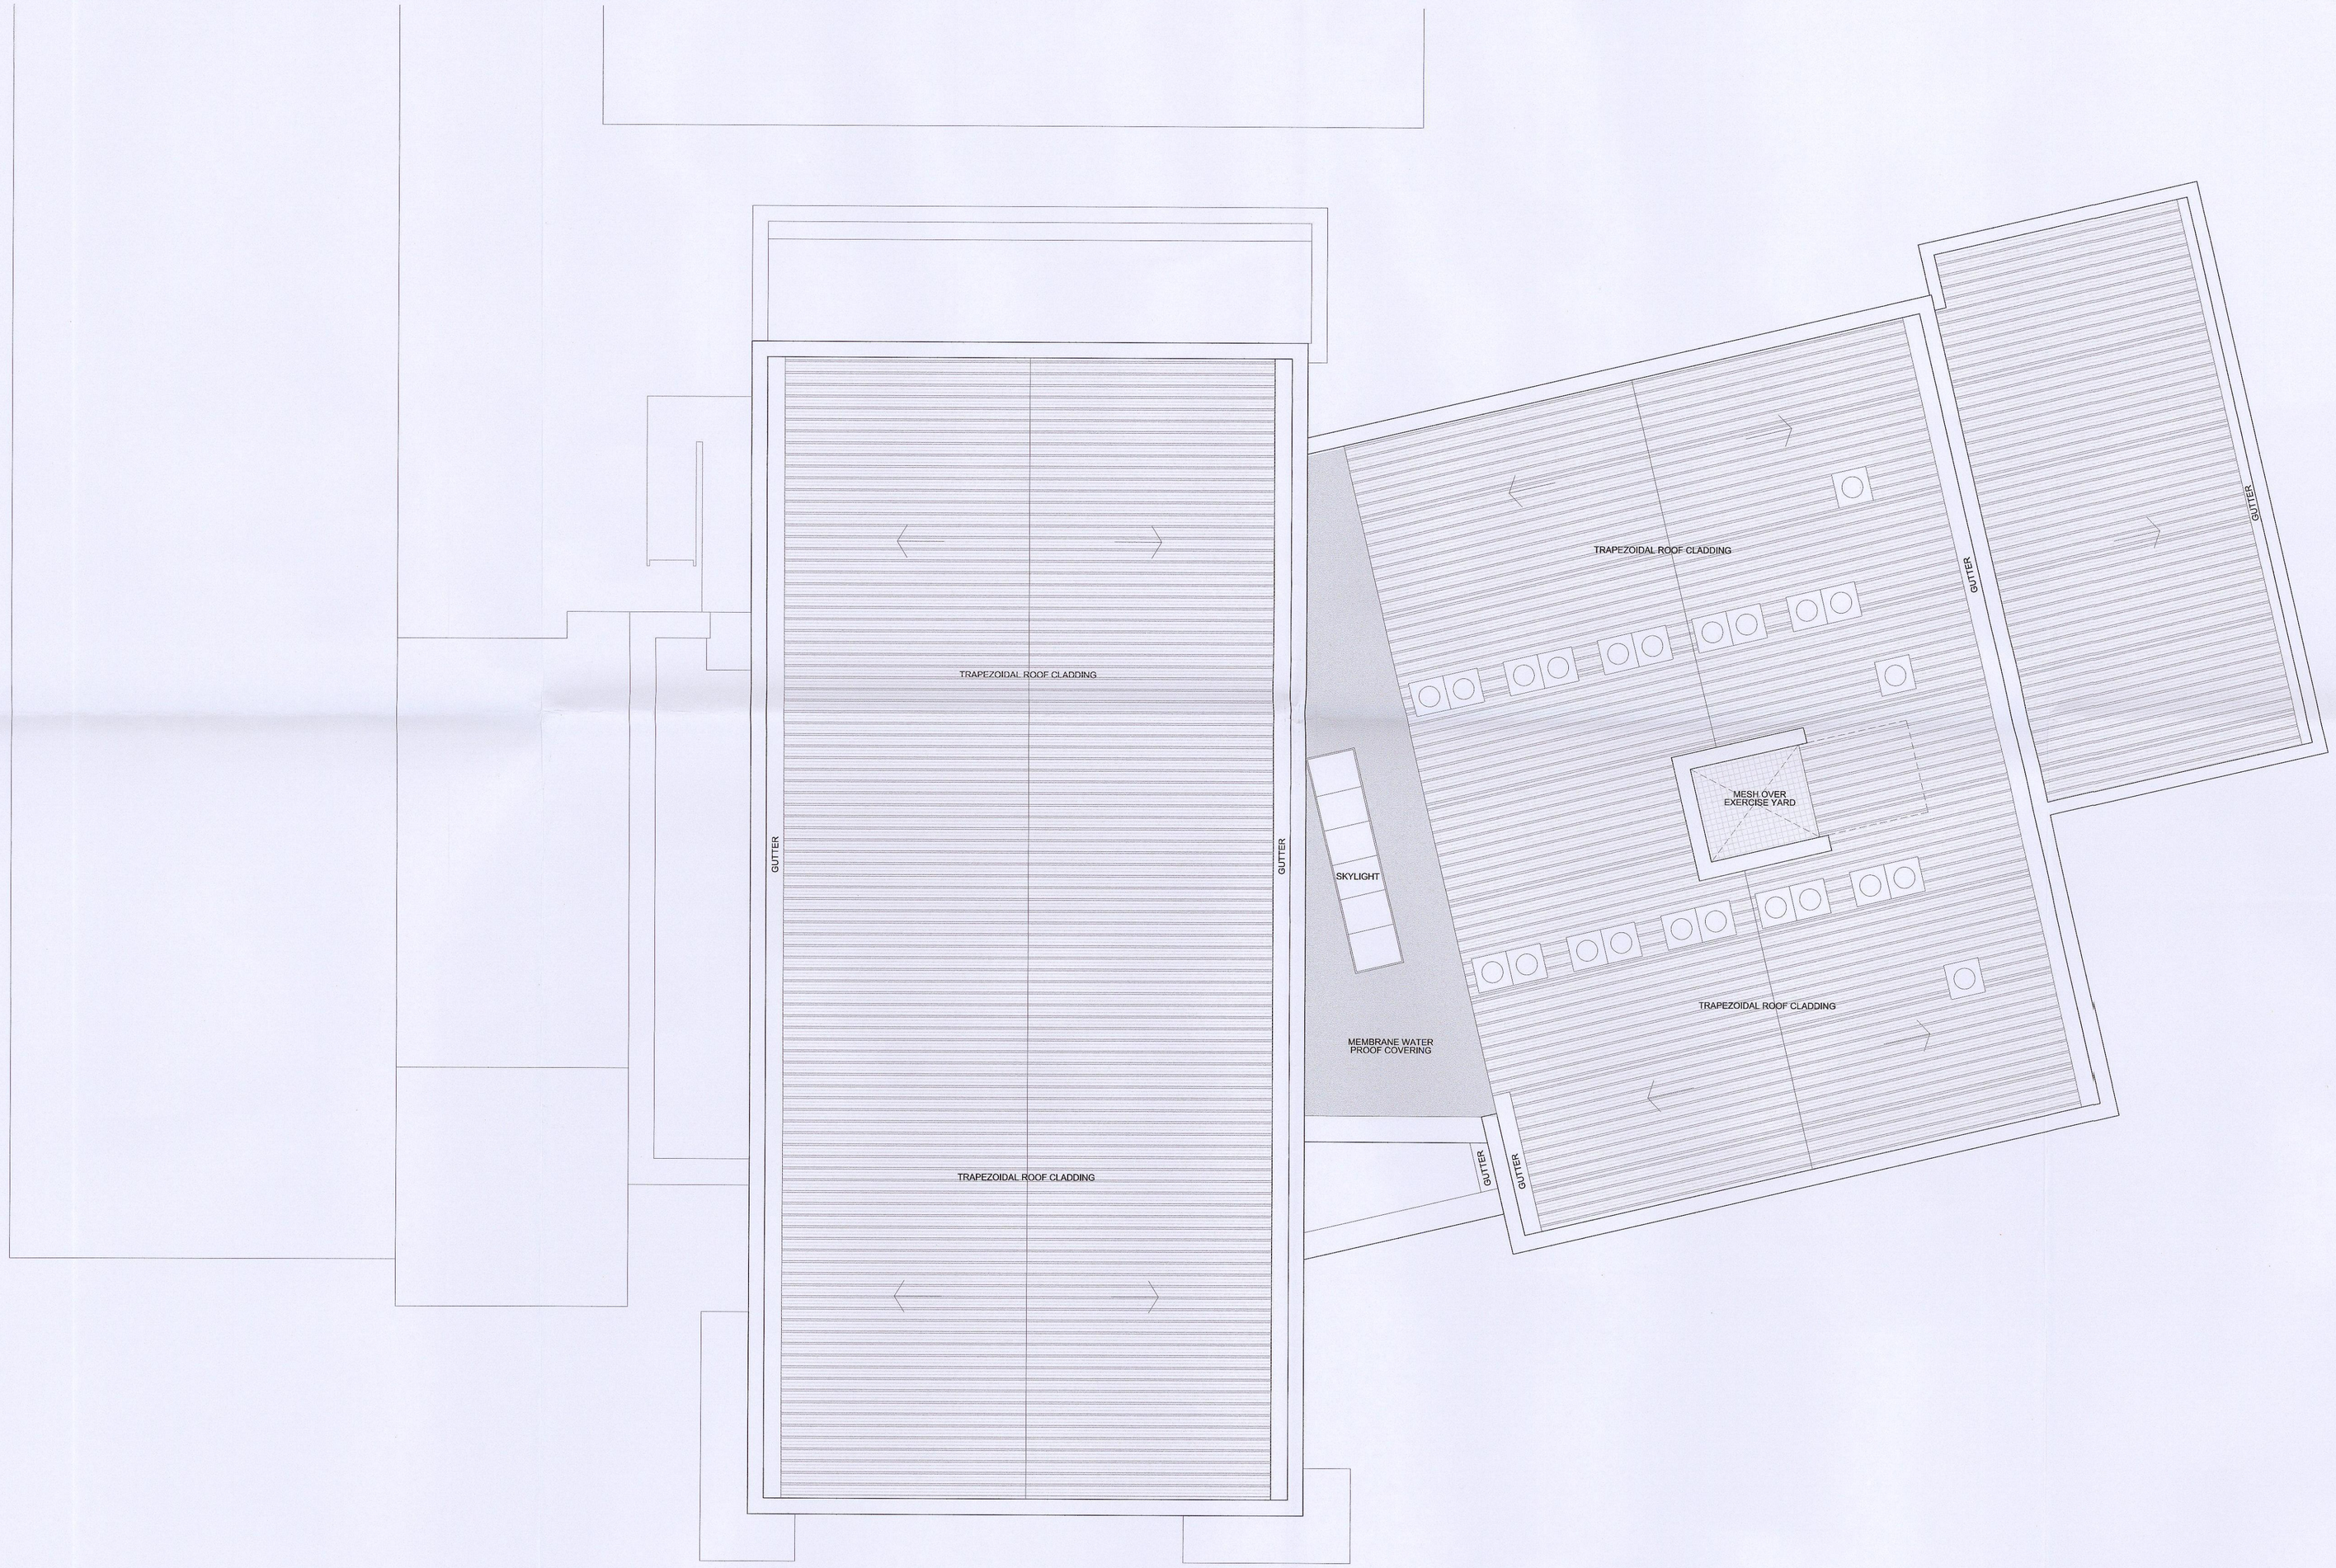

BMBC
CORPORATE MAIL ROOM
25 SEP 2014
Received by: .....
ORIGINAL COPY

Rev.	Date	Details	Drawn	Checked
C	04.09.14	Additional gutter indicated at wedge. Planning issue.	VG	SC
B	01.09.14	Rooflight revised.	KAM	SC
A	19.08.14	Revised to reflect WDC comments.	KAM	SC

Issued for:
PLANNING

Project/Client:
South Yorkshire Police
Barnsley Custody Suite

Project No:
IABR13003900

Dwg No:
112

Rev:
C

Drawing:
Proposed Roof plan

Scale:
1:100 @A1

Drawn By: FB Date: 15.08.14

Checked By: SC Date: 15.08.14

ARCHIAL | NORR

Contractors must work only to figured dimensions which are to be checked on site.
© INGENIUM ARCHIAL LIMITED. An Ingenium International Company



BABC
CORPORATE MAIL ROOM
25 SEP 2014
Received by:
ORIGINAL COPY


Rev.	Date	Details	Drawn	Checked
-	11.09.14	Planning issue.	VG	SC

Issued for:
PLANNING

Project/Client: South Yorkshire Police	Project No: IABR 13003900
	Dwg No: 113
	Rev: -
Drawing: Ground Floor Plan Without Internal Layout	Scale: 1:100 @A1
	Drawn By: VG Date: 04.09.14
	Checked By: SC Date: 04.09.14

ARCHIAL | NORR

Contractors must work only to figured dimensions which are to be checked on site.
© INGENIUM ARCHIAL LIMITED. An Ingenium International Company

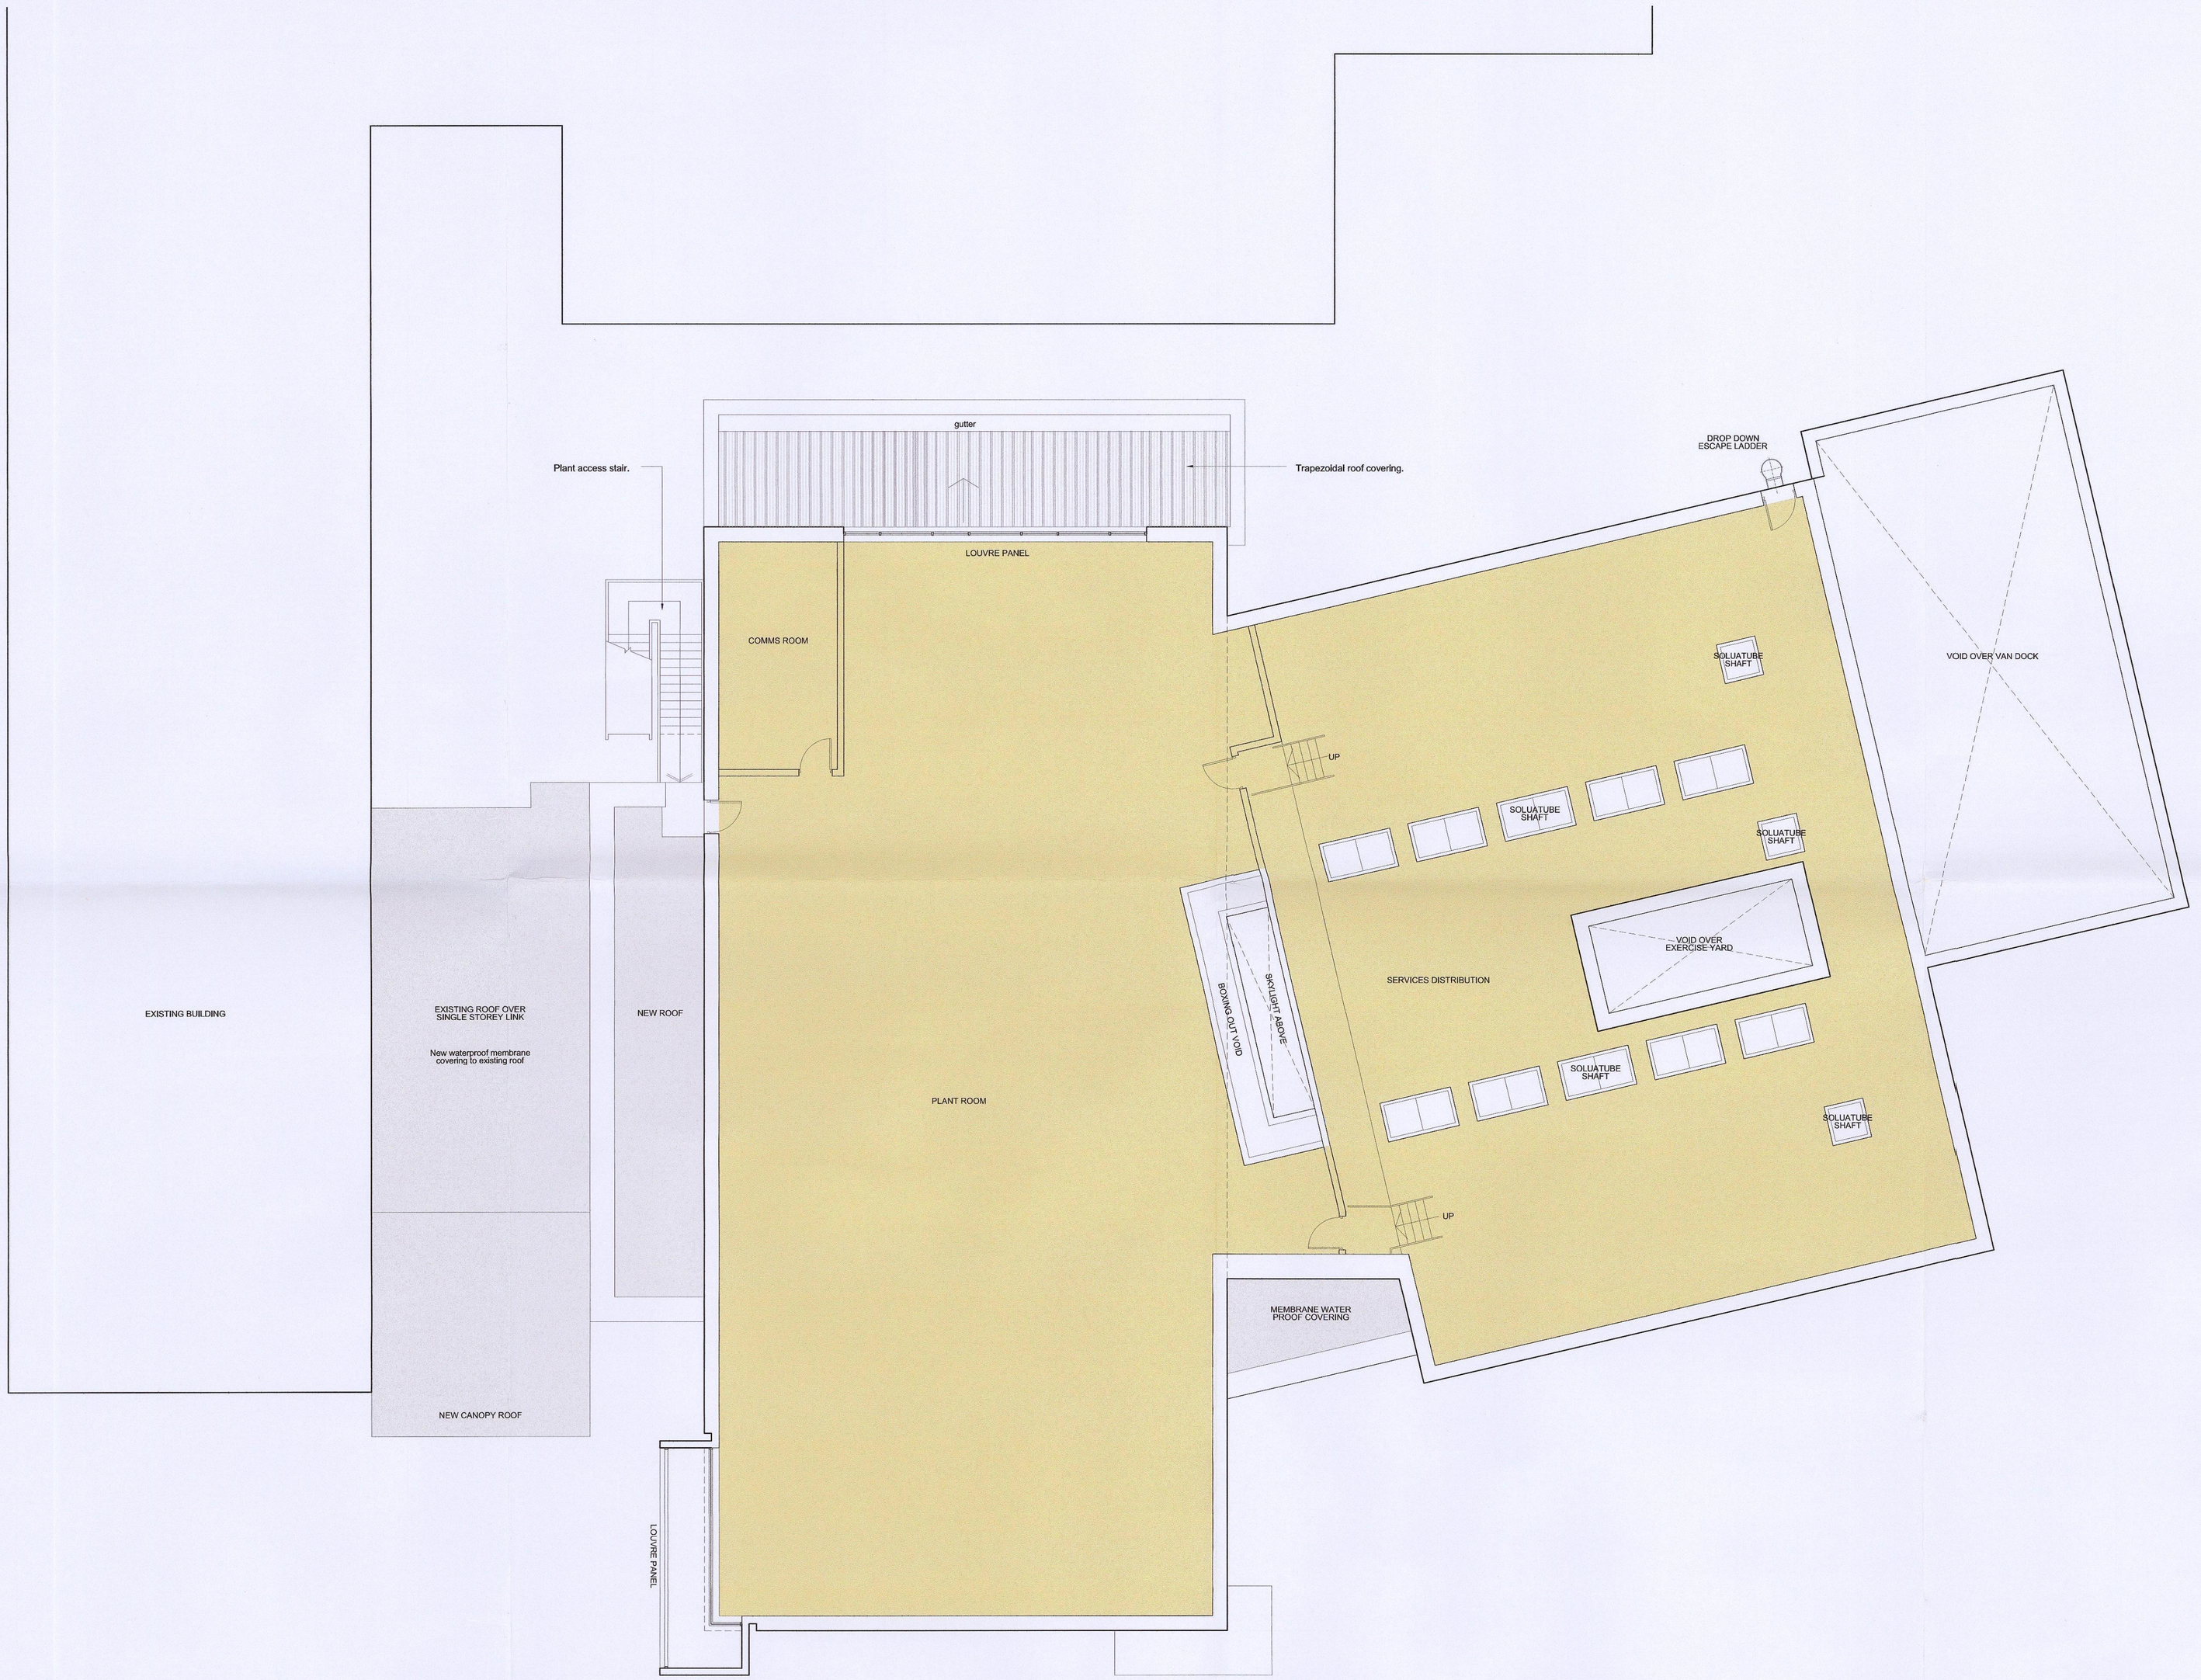

BNSC
CORPORATE MAIL ROOM
25 SEP 2014
Received by:
ORIGINAL COPY

Rev.	Date	Details	Drawn	Checked
-	11.09.14	Planning Issue.	VG	SC

Issued for:
PLANNING

Project/Client:
South Yorkshire Police
Barnsley Custody Suite

Project No:
IALD13003900

Dwg No:
114

Rev:
-

Drawing:
Proposed First Floor Plan

Scale:
1:100 @A1

Drawn By: VG Date: 04.09.14

Checked By: SC Date: 05.09.14

ARCHIAL | NORR

Contractors must work only to figured dimensions which are to be checked on site.
© INGENIUM ARCHIAL LIMITED. An Ingenium International Company

Gross Internal Area


Ground Floor = 1,181 sq m
First Floor Plan = 505 sq m

Total GIA = 1,686 sq m

Services Distribution Loft Space
Area (excluded from GIA) = 362 sq m



GROUND FLOOR

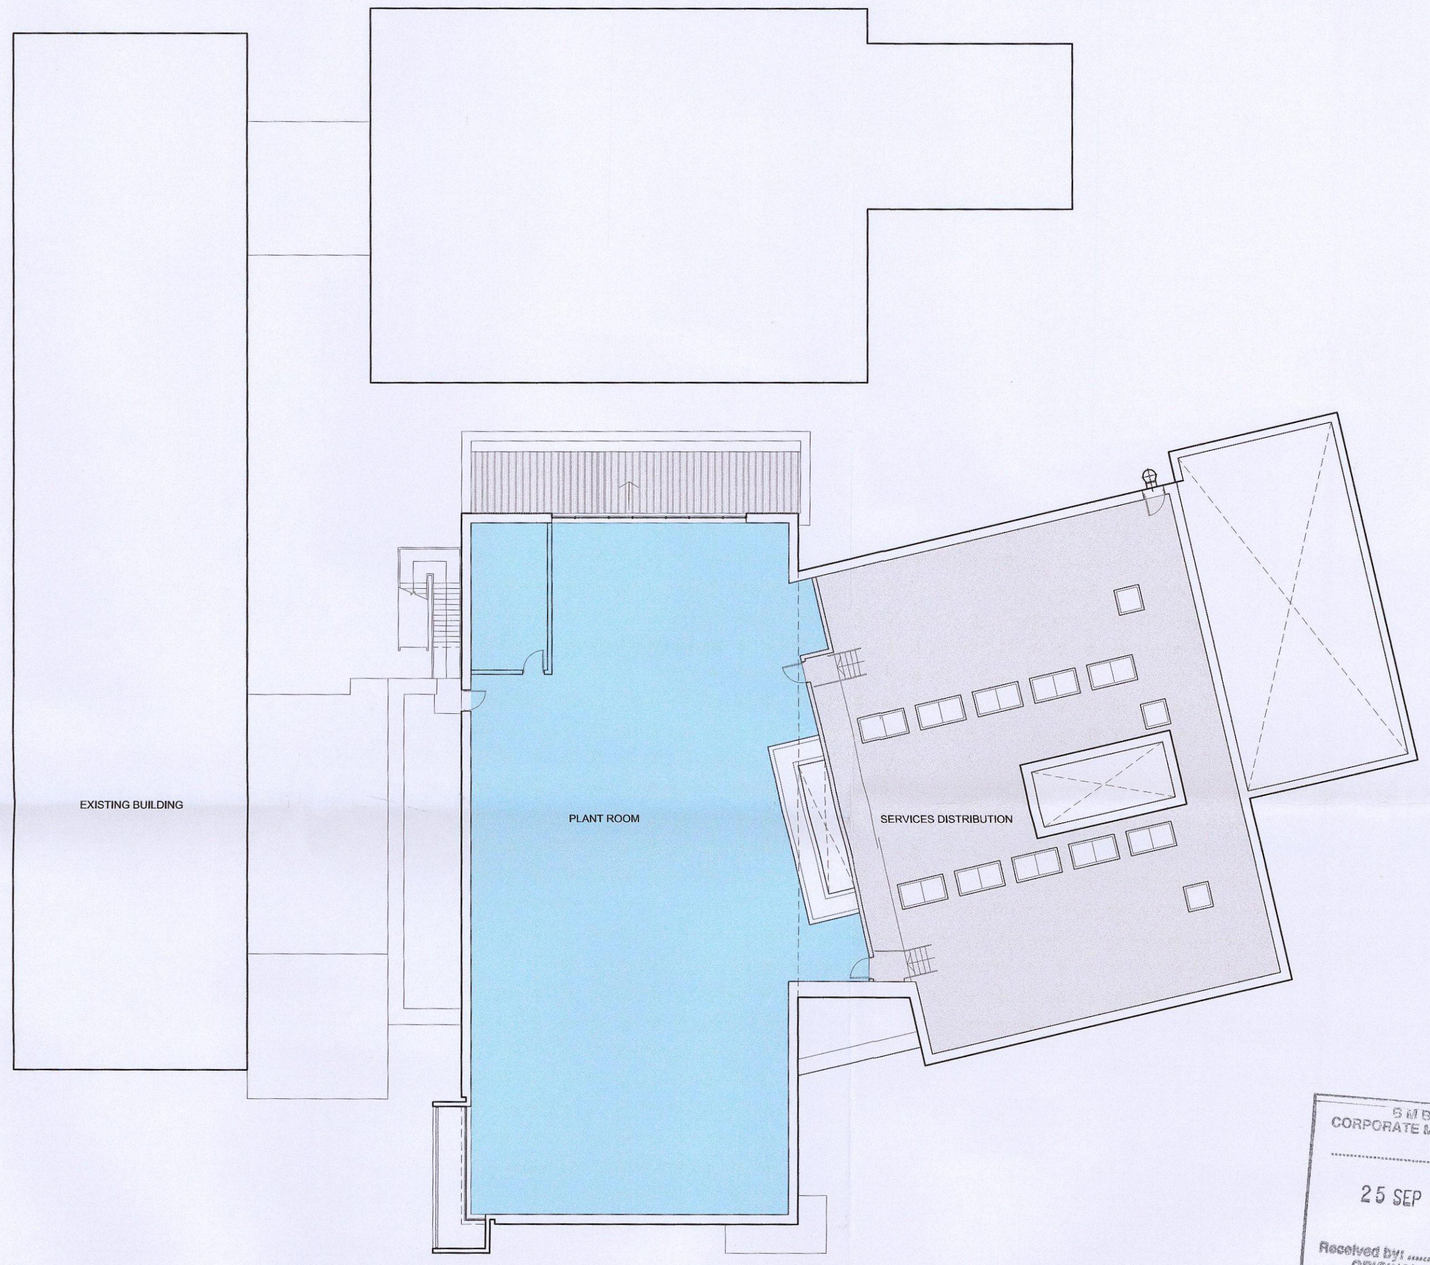

FIRST FLOOR

SYBC
CORPORATE MAIL ROOM
25 SEP 2014
Received by:
ORIGINAL COPY

Rev.	Date	Details	Drawn	Checked
A	11.09.14	First Floor added. Planning issue.	VG	SC

Issued for:
PLANNING

Project/Client:
South Yorkshire Police

Project No:
IABR 13003900

Dwg No:
115

Rev:
A

Drawing:
Ground & First Floor Plans
Gross Internal Area

Scale:
1:200 @A1

Drawn By: FB Date: 15.08.14

Checked By: SC Date: 15.08.14

ARCHIAL | NORR


Contractors must work only to figured dimensions which are to be checked on site.
© INGENIUM ARCHIAL LIMITED. An Ingenium International Company

Gross External Area


Ground Floor = 1,263 sq m
First Floor Plan = 562 sq m

Total GIA = 1,825 sq m

Services Distribution Loft Space
Area (excluded from GIA) = 403 sq m

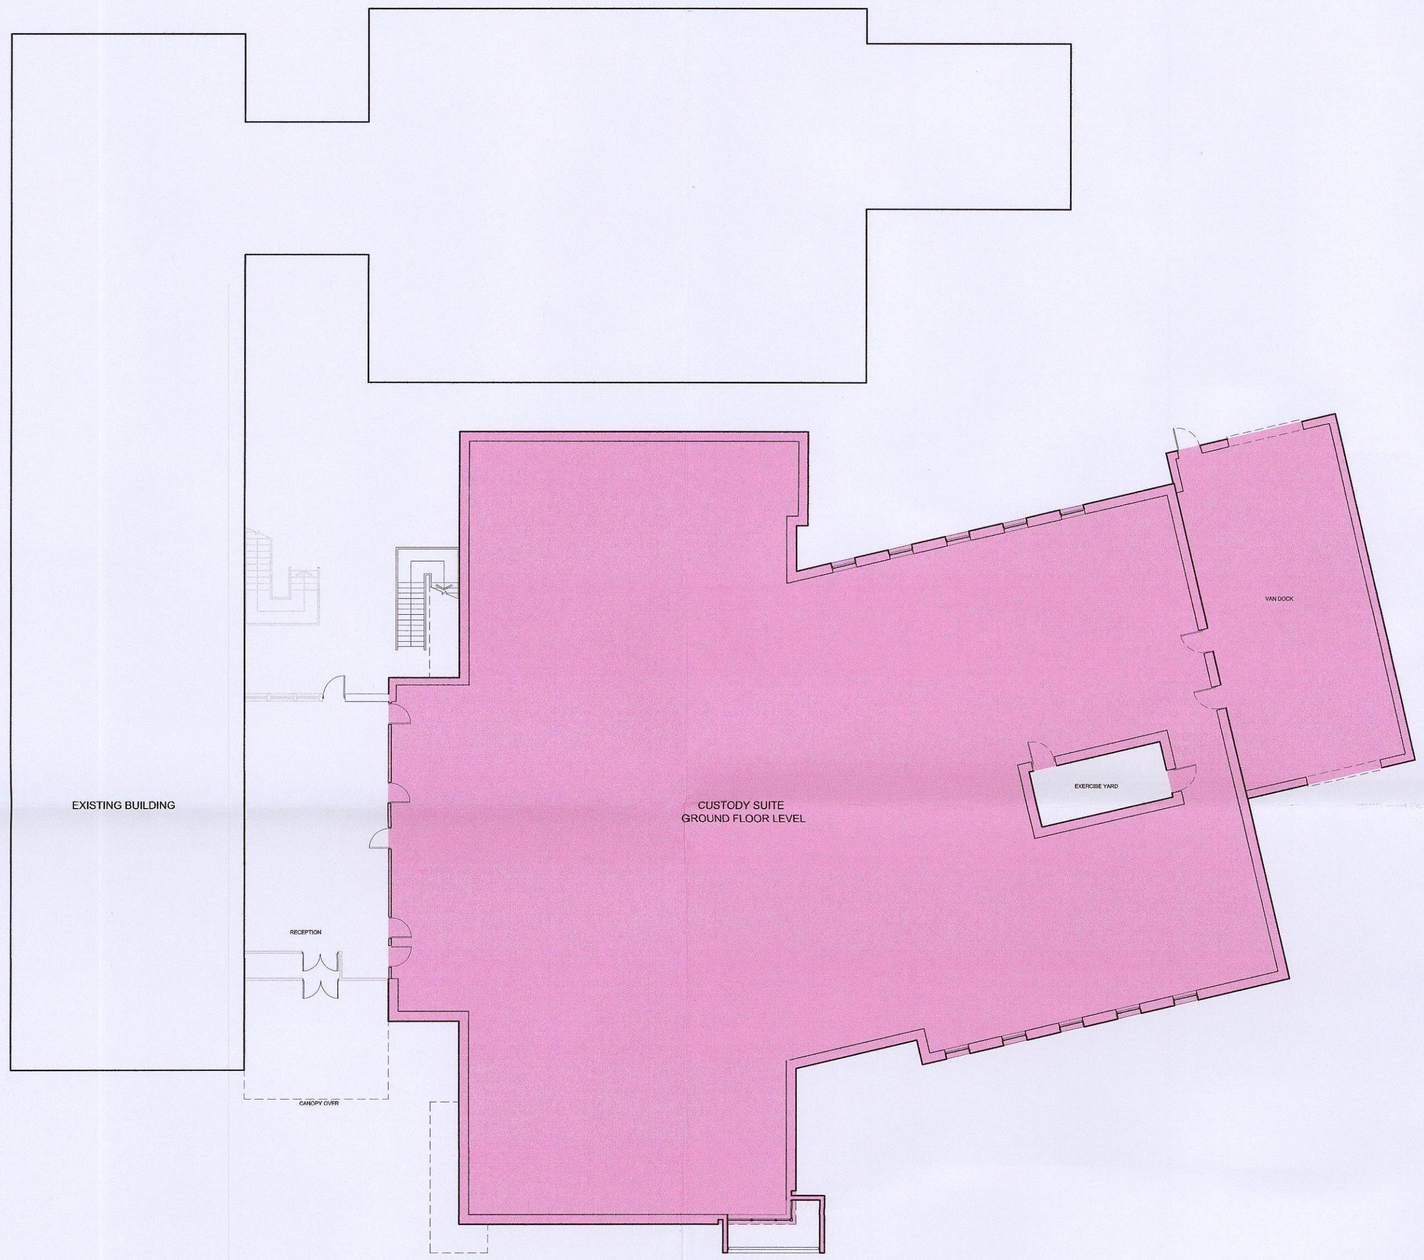

GROUND FLOOR

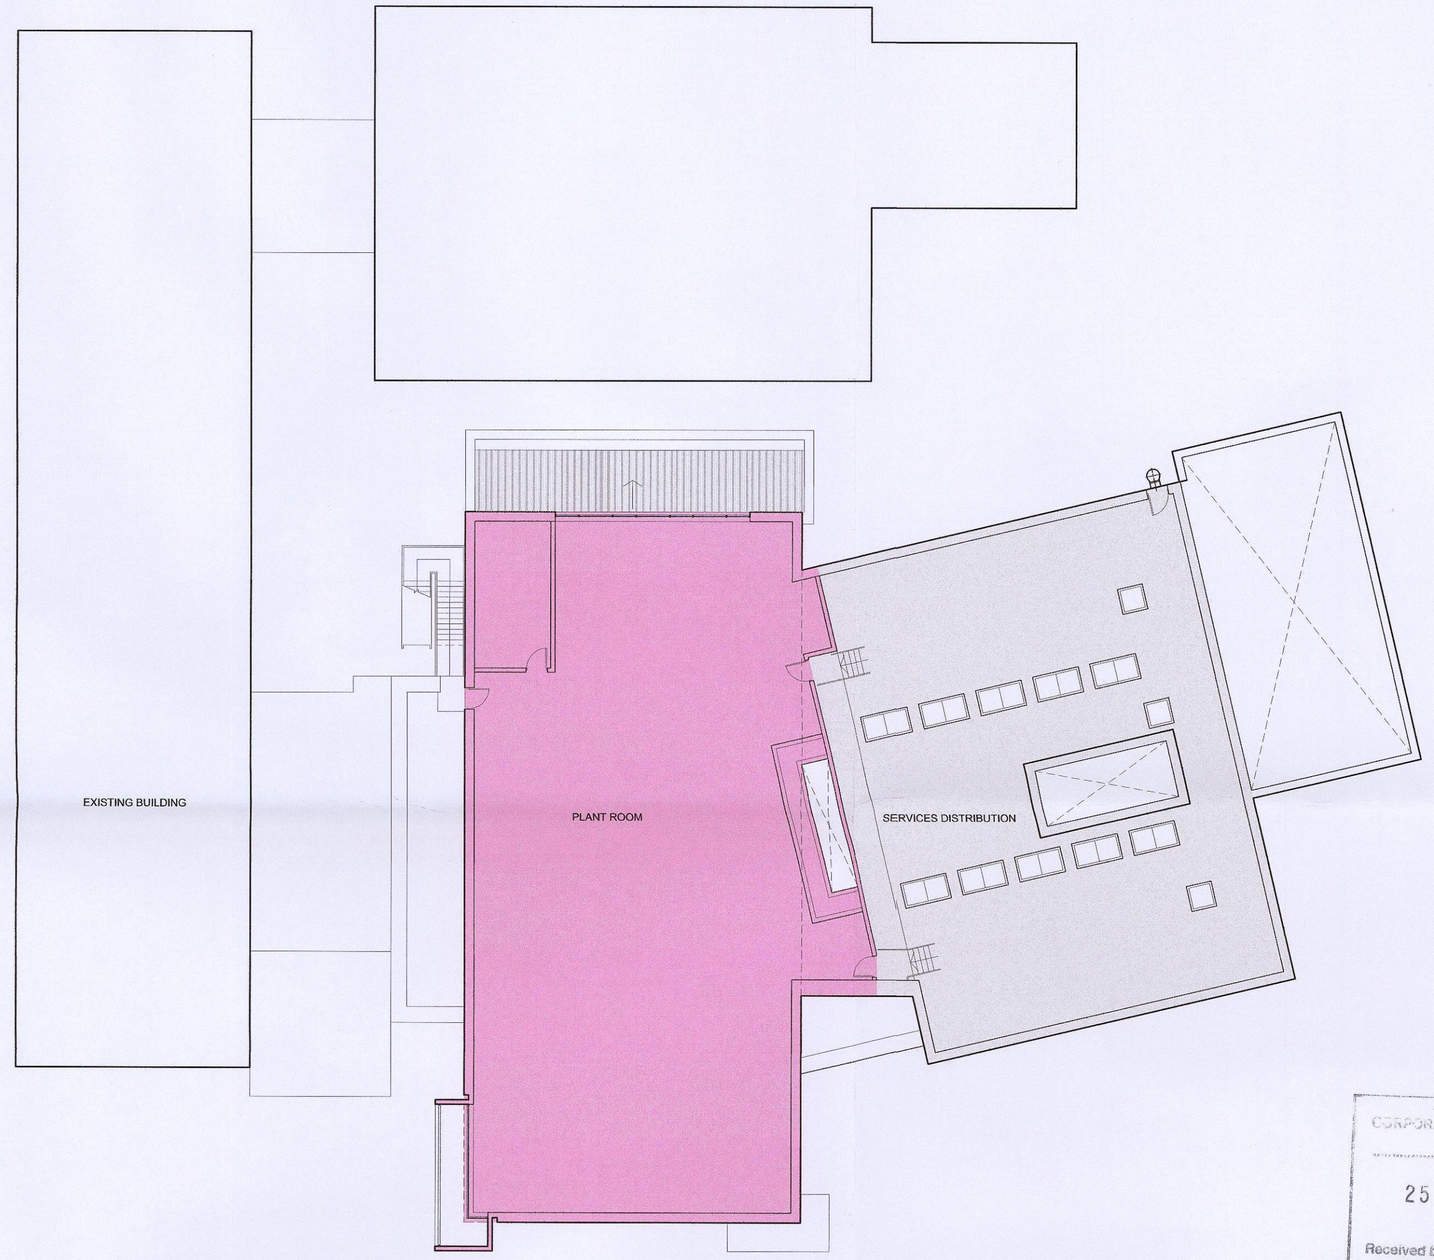

FIRST FLOOR

SYDC
CORPORATE MAIL ROOM
25 SEP 2014
Received by:
ORIGINAL COPY

Rev.	Date	Details	Drawn	Checked
A	11.09.14	First Floor added. Planning issue.	VG	SC

Issued for:
PLANNING

Project/Client:
South Yorkshire Police

Project No:
IABR 13003900

Dwg No:
116

Rev:
A

Drawing:
Ground & First Floor Plans
Gross External Area


Scale:
1:200 @A1

Drawn By: FB Date: 15.08.14


Checked By: SC Date: 15.08.14

ARCHIAL | NORR


Contractors must work only to figured dimensions which are to be checked on site.
© INGENIUM ARCHIAL LIMITED. An Ingenium International Company

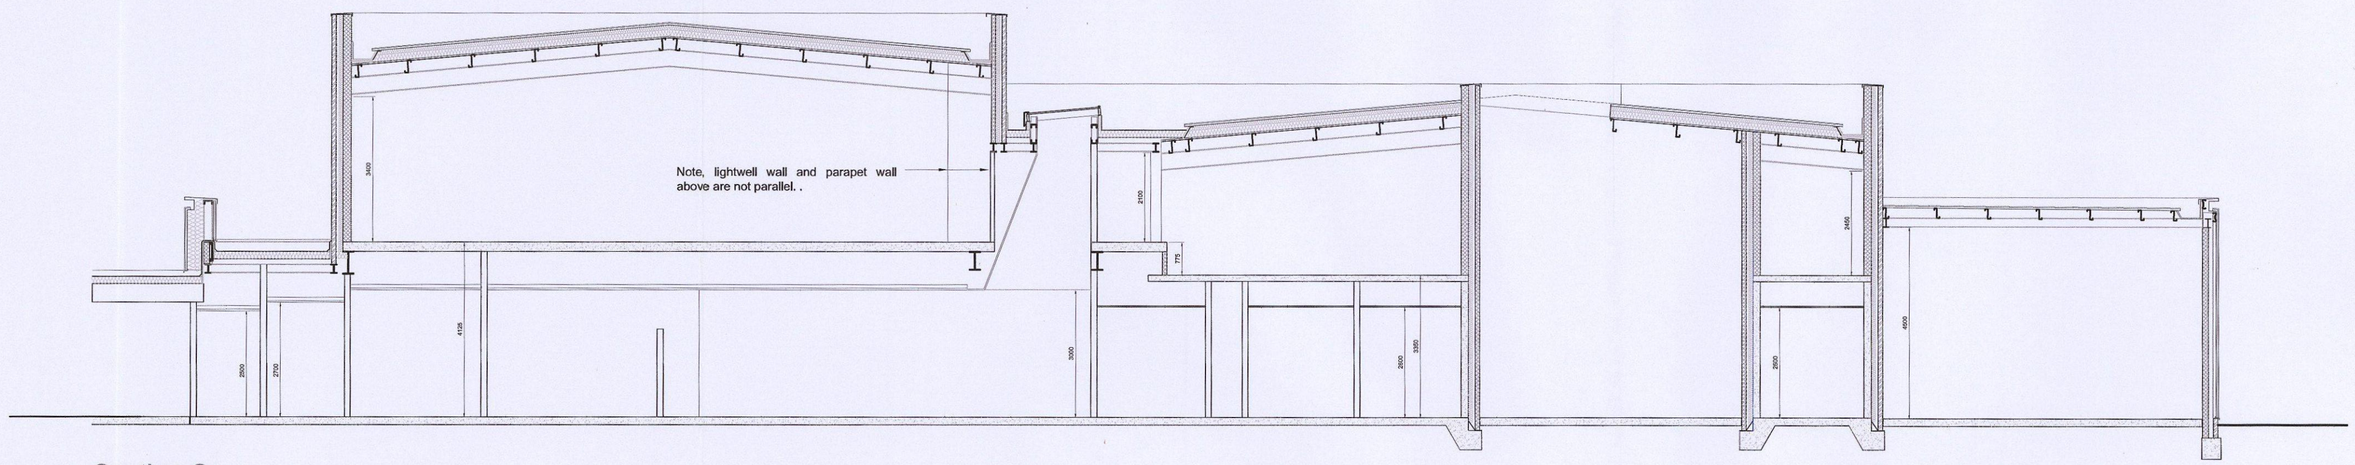


Section C

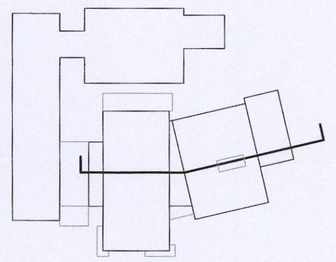


Section Key

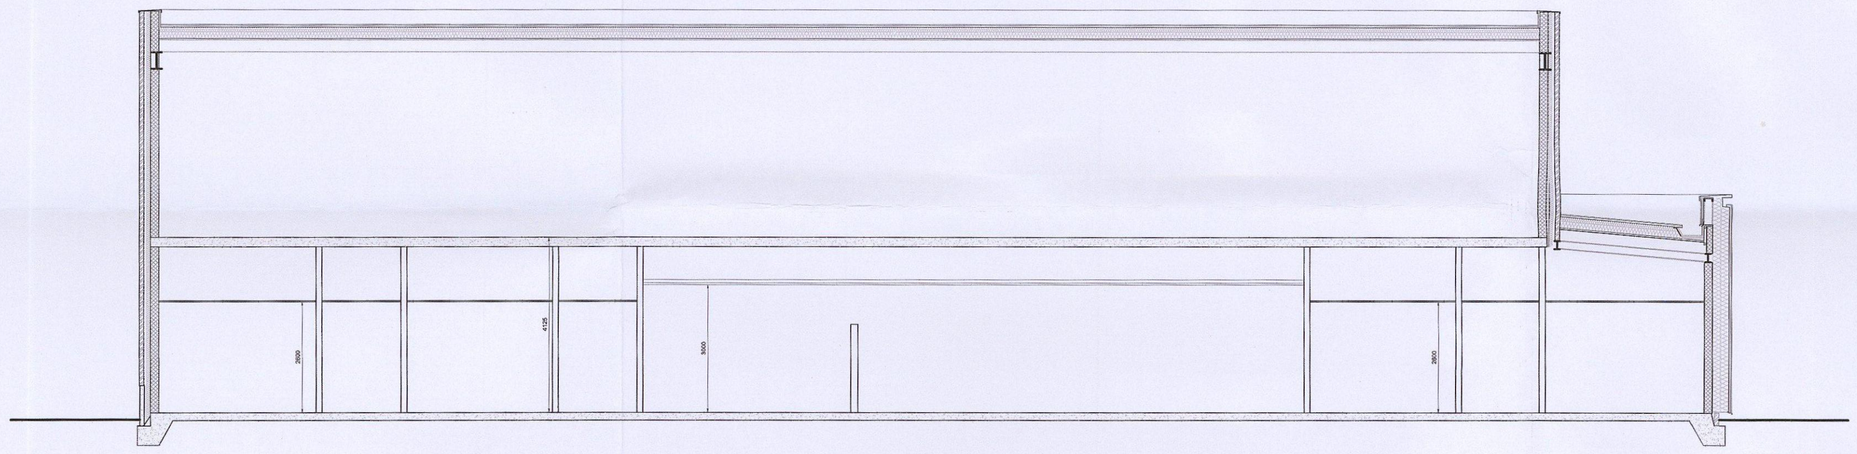


Section B

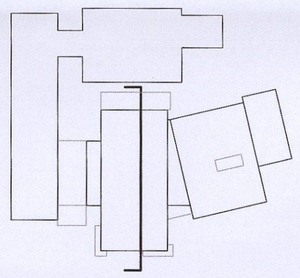

Section Key

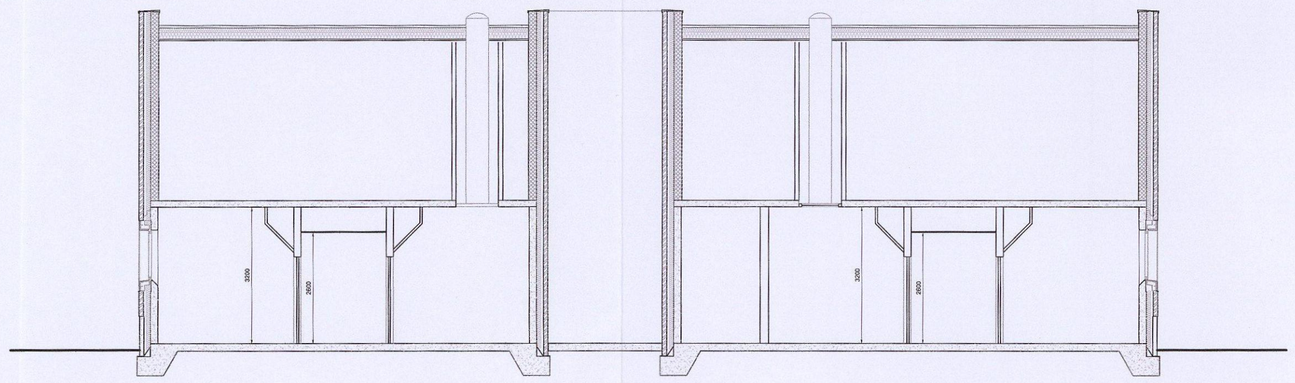

Section A

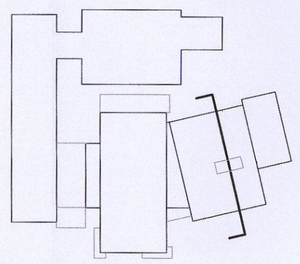

Section Key

BMBC
CORPORATE MAIL ROOM
25 SEP 2014
Received by:
ORIGINAL COPY

Rev.	Date	Details	Drawn	Checked
C	19.09.14	Coping detail added to metal cladding. Planning Issue.	VG	SC
B	04.09.14	Skylight amended.	VG	SC
A	19.08.14	Revised to reflect WDC comments.	KAM	SC

Issued for:
PLANNING

Project/Client:
South Yorkshire Police
Barnsley Custody Suite

Project No:
IABR13003900

Dwg No:
117

Rev:
C

Drawing:
Proposed GA Sections


Scale:
1:100 @A1

Drawn By: FB Date: 15.08.14


Checked By: SC Date: 15.08.14

ARCHIAL | NORR

Contractors must work only to figured dimensions which are to be checked on site.
© INGENIUM ARCHIAL LIMITED. An Ingenium International Company

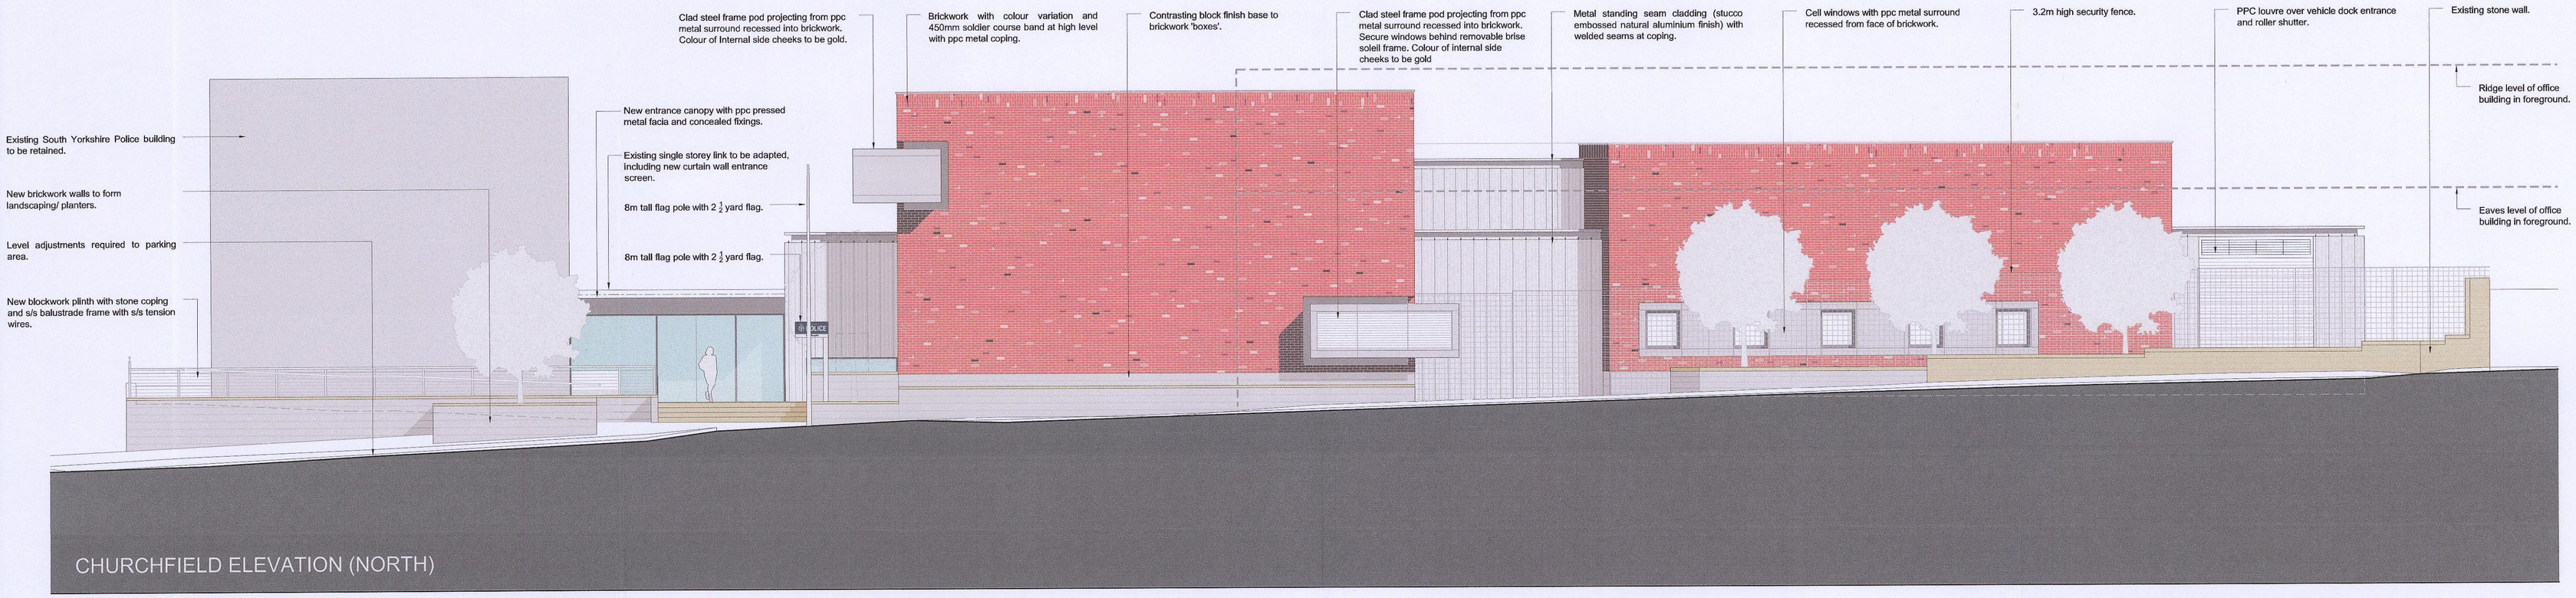

CHURCHFIELD ELEVATION (NORTH)

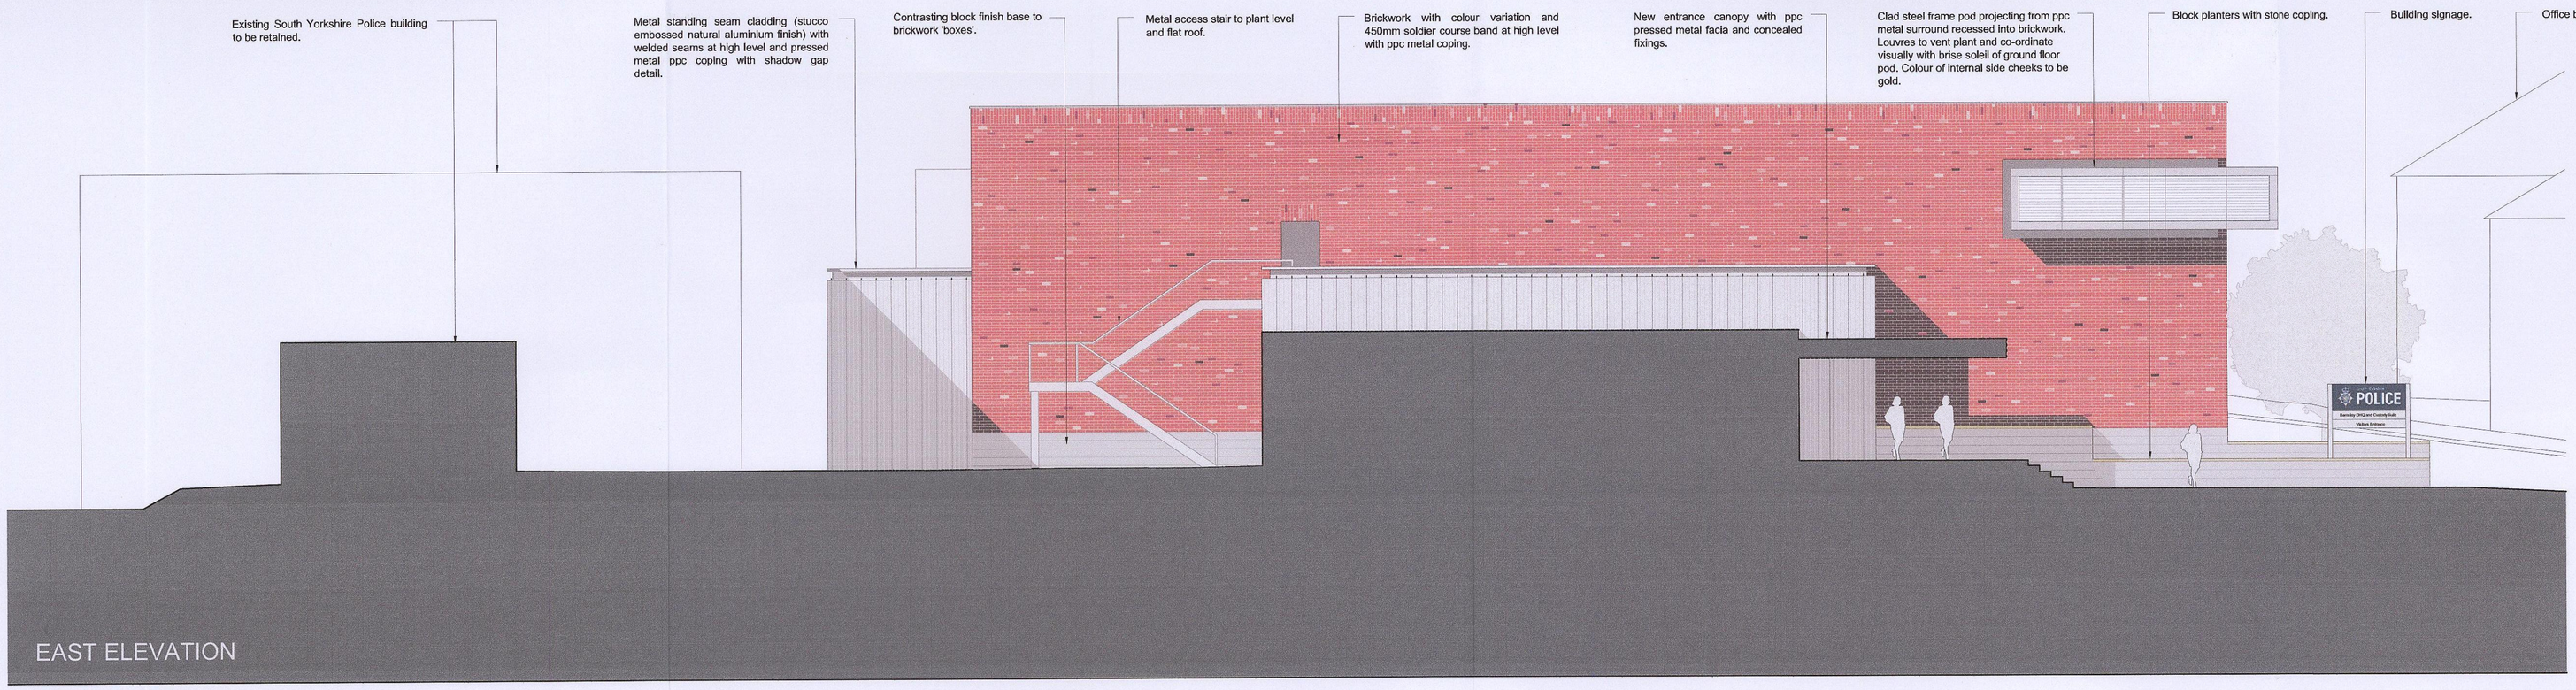

EAST ELEVATION

RNBC
CORPORATE MAIL ROOM
25 SEP 2014
Received by:
ORIGINAL COPY

Rev.	Date	Details	Drawn	Checked
C	19.09.14	Soldier course and texture added to brick boxes. Shadow gap detail coping added to standing seam cladding. Stone coping added to planters. Block plinth lowered and balustrade added. Signage added. Planning Issue.	VG	SC
B	11.09.14	Skylight above primary box omitted. Facing block to base. Block finish to planters. PPC metal surround to cell windows.	VG	SC
A	19.08.14	Revised to reflect WDC comments.	KAM	SC

Issued for:


PLANNING

Project/Client: South Yorkshire Police Barnsley Custody Suite	Project No: IABR1303900
	Dwg No: 120
	Rev: C
Drawing: Proposed Elevations - Sheet 1	Scale: 1:100 @A1
	Drawn By: FB Date: 15.08.14
	Checked By: SC Date: 15.08.14


ARCHIAL | NORR

Walker Building, 58 Oxford Street, Birmingham, B5 5NR
T: +44 (0)121 616 1448 F: +44 (0)121 633 4832
www.archialnorr.com

Contractors must work only to figured dimensions which are to be checked on site.
© INGENIUM ARCHIAL LIMITED, An Ingenium International Company

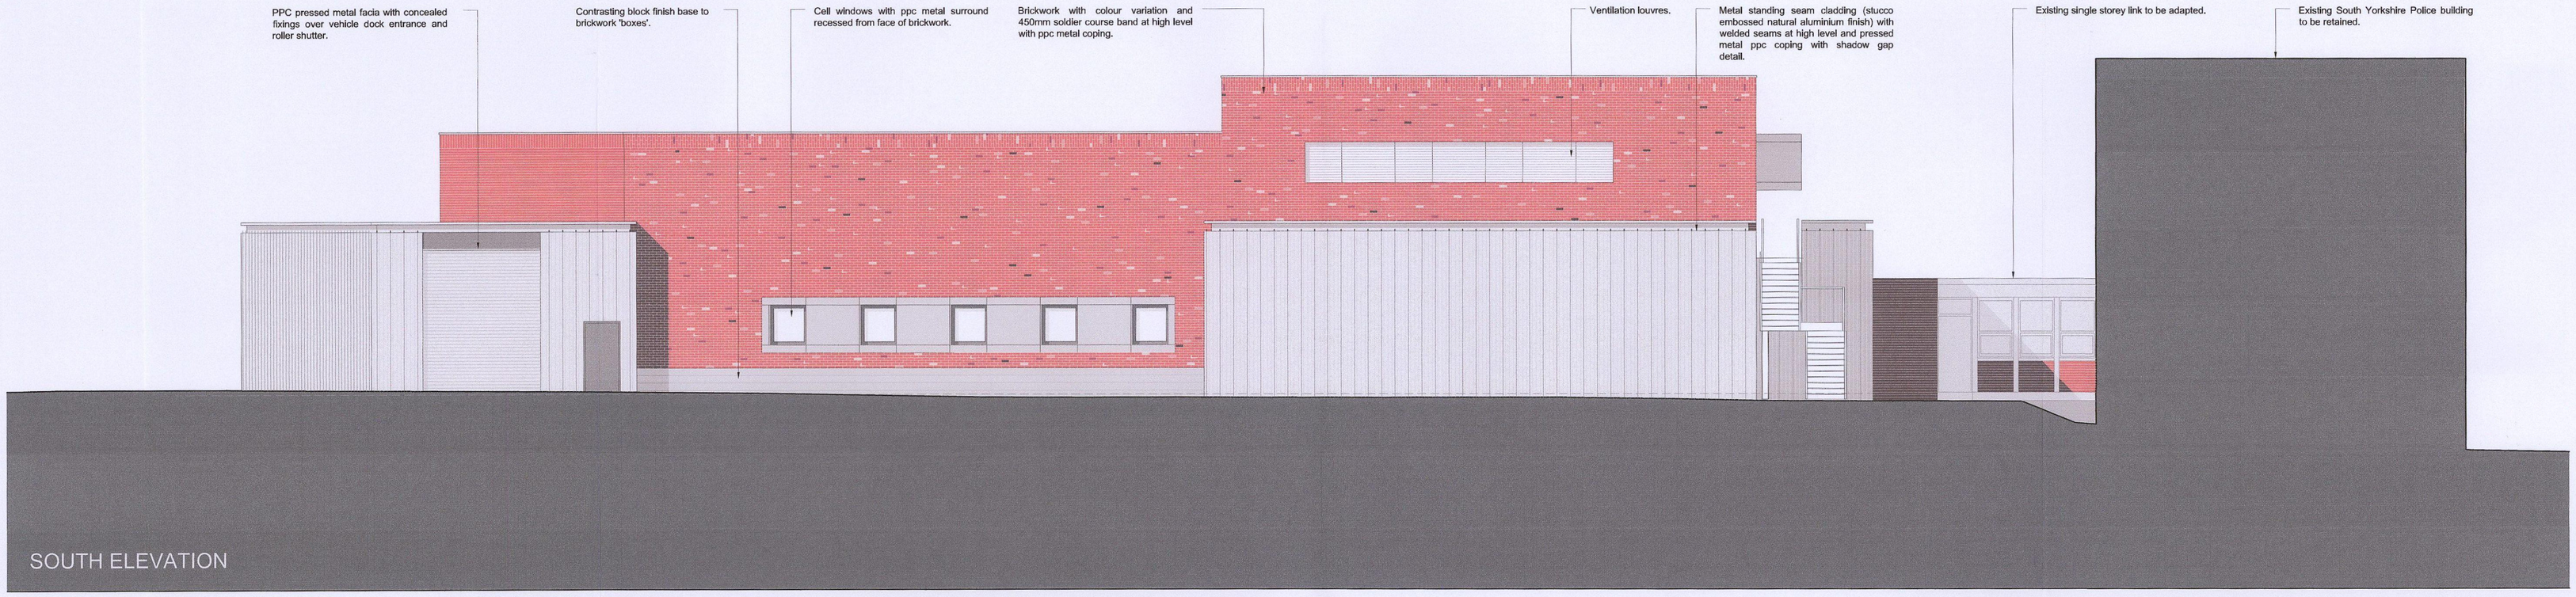

SOUTH ELEVATION

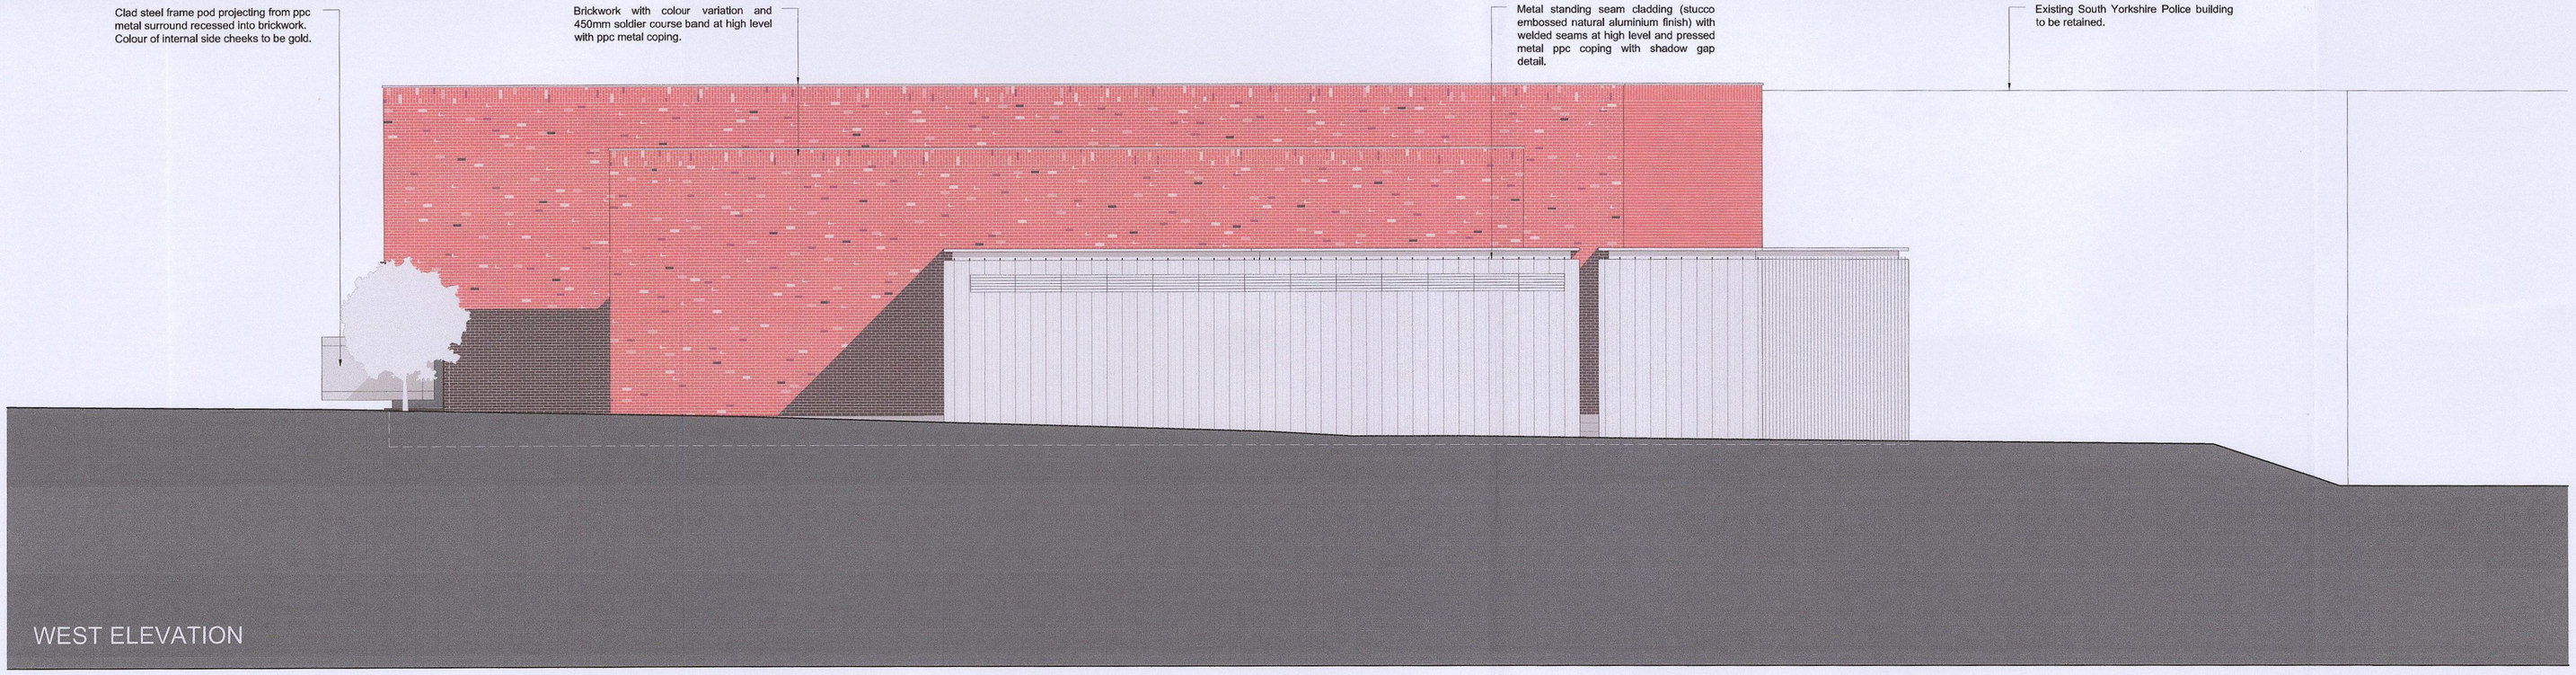

WEST ELEVATION

WDC
CORPORATE MAIL ROOM
25 SEP 2014
Received by
ORIGINAL COPY

Rev.	Date	Details	Drawn	Checked
C	19.09.14	Soldier course and texture added to brick boxes. Shadow gap detail coping added to standing seam cladding. Planning issue.	KAM	SC
B	11.09.14	Skylight above primary box omitted. Facing block to base. Block finish to planters. PPC metal surround to cell windows.	KAM	SC
A	19.08.14	Revised to reflect WDC comments.	KAM	SC

Issued for:


PLANNING

Project/Client: South Yorkshire Police Barnsley Custody Suite	Project No: IABR13003900
	Dwg No: 121
	Rev: S
Drawing: Proposed Elevations - Sheet 2	Scale: 1:100 @A1
	Drawn By: FB Date: 15.08.14
	Checked By: SC Date: 15.08.14

ARCHIAL | NORR

Walker Building, 58 Oxford Street, Birmingham, B5 5NR
T: +44 (0)121 616 1448 F: +44 (0)121 633 4832
www.archialnorr.com

Contractors must work only to figured dimensions which are to be checked on site.
© INGENIUM ARCHIAL LIMITED. An Ingenium International Company

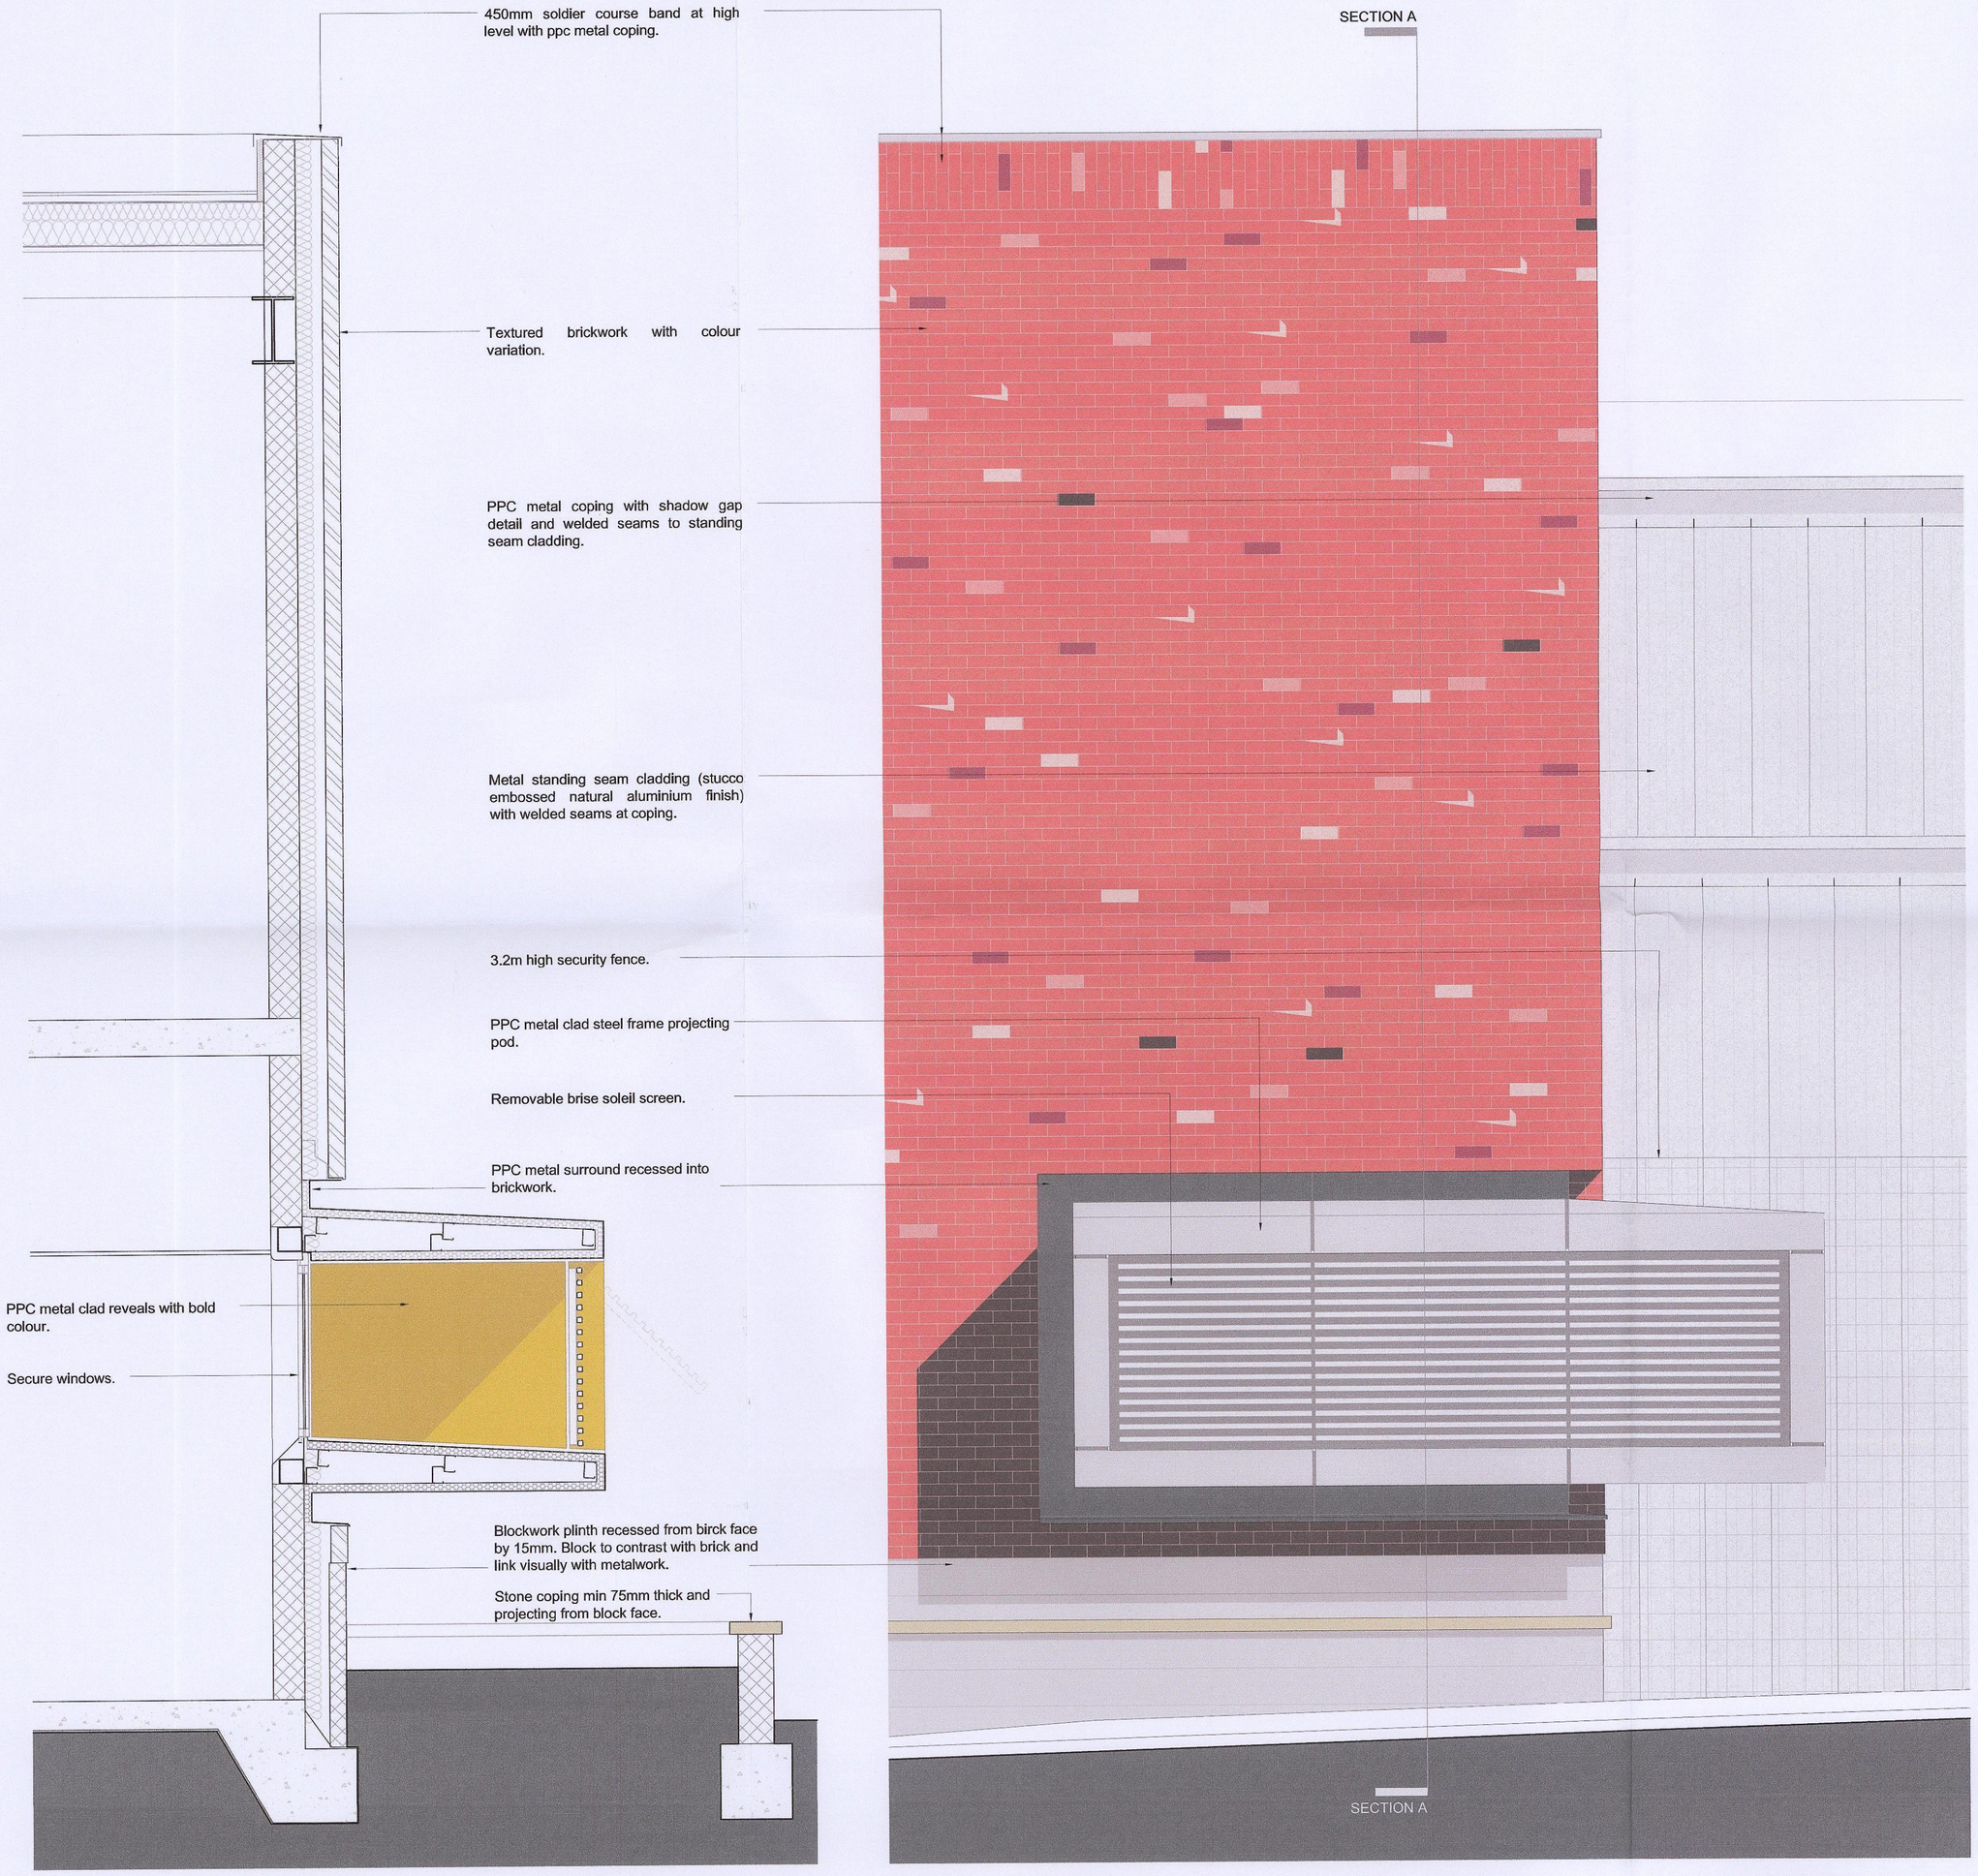


SECTION A

PART ELEVATION



Projecting pod with ppc metal surround.

Projecting feature box

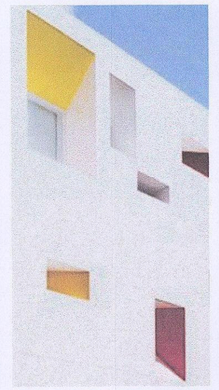

Bold colour to internal reveals.



Brise soleil screen.



Crisp lines to reinforce strong geometry of brick boxes.

Standing seam cladding



Visual link between base and metalwork.

Contrasting block base



Simple, expressive volumes with brick finish.




Soldier course band and flush jointed mortar.



Textured brickwork with colour variation.

Facing brick

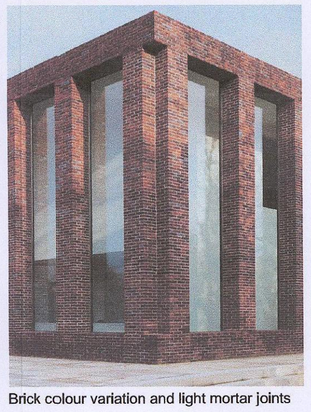

Brick colour variation and light mortar joints

PROPOSED MATERIALS

BBC
CORPORATE MAIL ROOM
25 SEP 2014
Received by:
ORIGINAL COPY

Rev.	Date	Details	Drawn	Checked
-	23.09.14	Planning Issue	VG	SC

Issued for:

PLANNING

Project/Client:
South Yorkshire Police
Barnsley Custody Suite

Project No:
IABR1303900

Dwg No:
122

Rev:
-

Drawing:
Wall Stip Section & Proposed Materials

Scale:
1:25 @A1

Drawn By: VG Date: 22.08.14

Checked By: SC Date: 22.09.14

ARCHIAL | NORR
Walker Building, 58 Oxford Street, Birmingham, B5 5NR
T: +44 (0)121 616 1448 F: +44 (0)121 633 4832
www.archialnorr.com

Contractors must work only to figured dimensions which are to be checked on site.
© INGENIUM ARCHIAL LIMITED. An ingenium International Company