
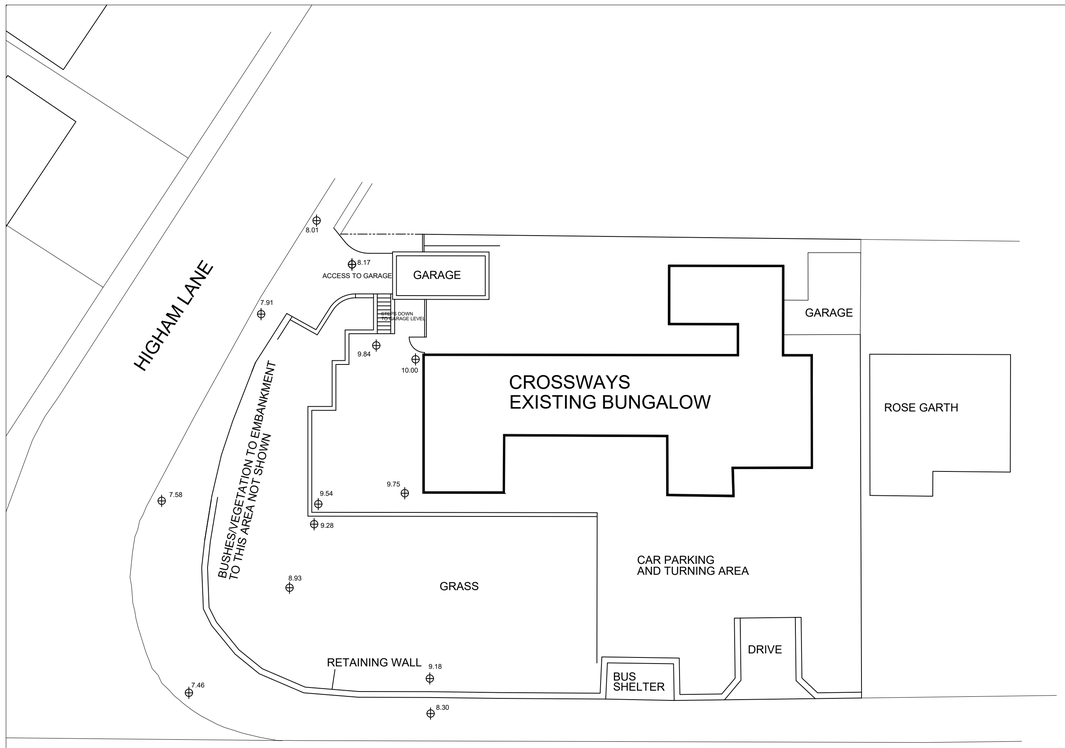


BARNSLEY ROAD

NORTH

SITE PLAN AS EXISTING
SCALE 1:200

1:200 METRES 0 2 4 6 8 10

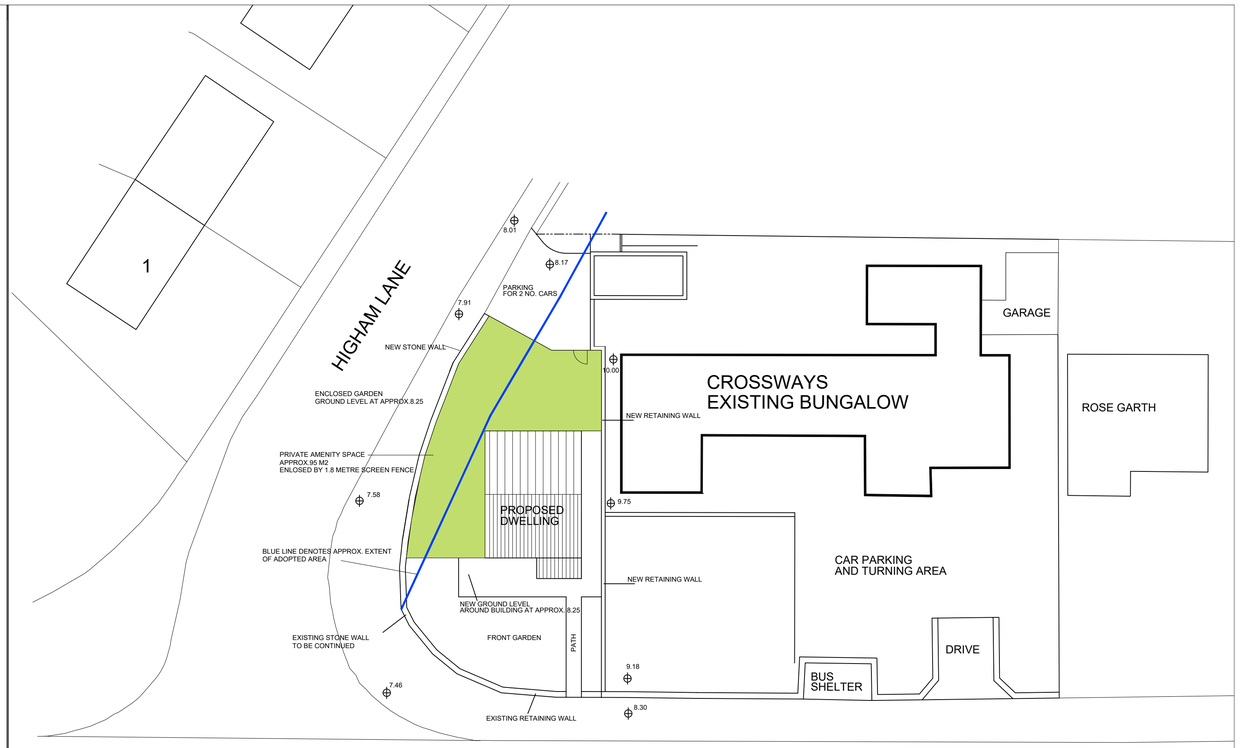

BARNSLEY ROAD

NORTH

SITE PLAN AS PROPOSED
SCALE 1:200

1:200 METRES 0 2 4 6 8 10



PROPOSED HOUSE

FRONT ELEVATION/SECTION
SCALE 1:100

1:100 METRES 0 1 2 3 4 5

1. THIS DRAWING AND THE COPYRIGHTS AND PATENTS THEREIN ARE THE PROPERTY OF NYP ARCHITECTURAL SERVICES LLP REGISTERED IN ENGLAND AND WALES No. 4631338 AND MAY BE USED OR REPRODUCED ONLY UNDER CONTRACT.

2. CONTRACTORS AND SUB-CONTRACTORS MUST CHECK AND AGREE ALL DIMENSIONS BEFORE PREPARING SHOP DRAWINGS OR COMMENCING WORK ON SITE

3. CONTRACTORS ARE RESPONSIBLE FOR INFORMING THE DESIGNER OF ANY DISCREPANCY DISCOVERED ON THIS DRAWING OR BETWEEN THIS DRAWING AND ANY OTHER RELATED DOCUMENT ISSUED UNDER THE STANDARD FORM OF CONTRACT IN RESPECT OF THE WORK.

4. WRITTEN DIMENSIONS ONLY ARE TO BE USED FROM THIS DRAWING. IF IN ANY DOUBT ASK FOR CLARIFICATION.

Notes.

Revisions.

Date	Suffix	Description	Date	Suffix	Description

NYP ARCHITECTURAL SERVICES
BUSINESS AND INNOVATION CENTRE, WILTHORPE, BARNSLEY, S75 1JL TEL: 01226 200989 EMAIL: scott@nypas.co.uk stephen@nypas.co.uk

Project. PROPOSED DWELLING
LAND ADJACENT CROSSWAYS
BARNSLEY ROAD DODWORTH

Client.

Drawing Title. SITE PLANS
AND ELEVATION/SECTION

Date. AUGUST 2018

Scale. AS SHOWN AT A1

Ref. 04-65

Dwg. No. 101

Rev.

SHEET SIZE A1