



EXISTING FRONT ELEVATION
SCALE 1:100

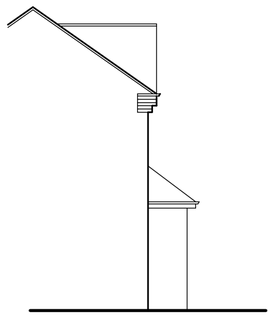

EXISTING SIDE ELEVATION
SCALE 1:100




PROPOSED FRONT ELEVATION
SCALE 1:100

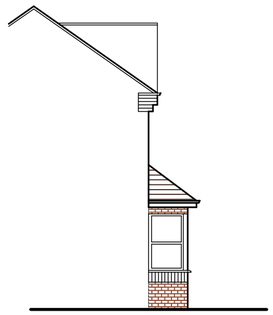


PROPOSED SIDE ELEVATION
SCALE 1:100



SITE PLAN
SCALE 1:500

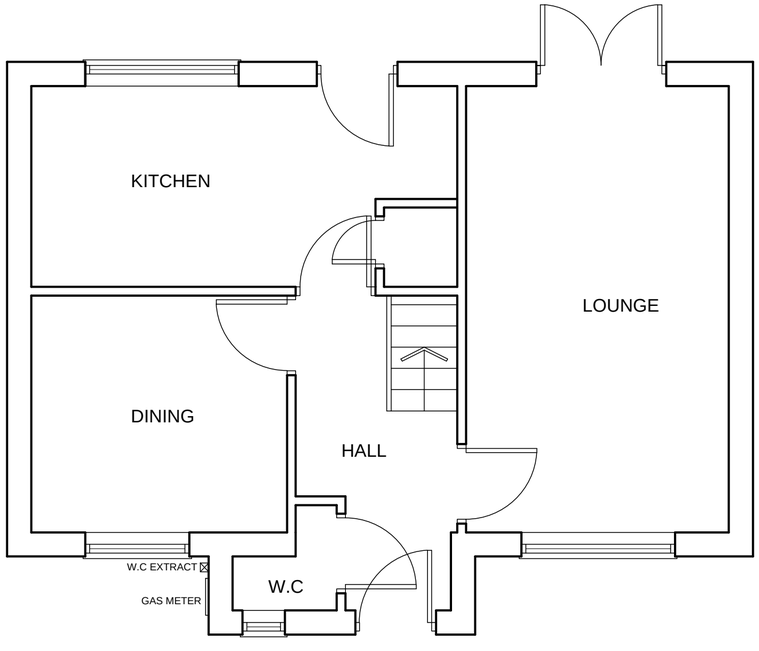

EXISTING GROUND FLOOR PLAN
SCALE 1:50

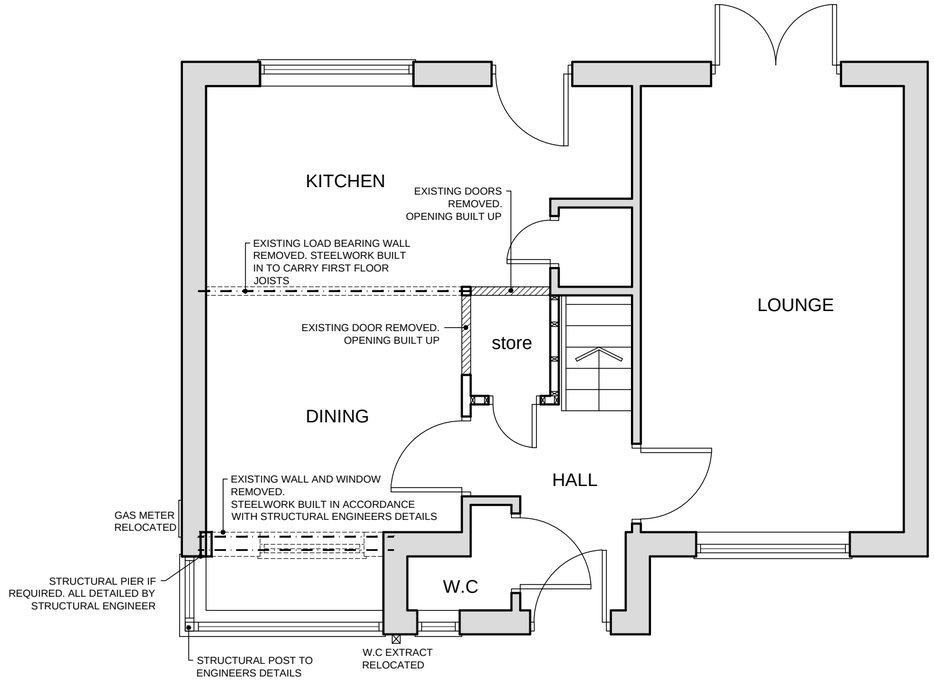

PROPOSED GROUND FLOOR PLAN
SCALE 1:50



LOCATION PLAN
SCALE 1:1250

White Agus PARTNERSHIP
8 MORSTON BUSINESS PARK, WHALEY ROAD, BARUGH GREEN, BARNSLEY. S75 1HQ
Phone: 01226 208482
Fax: 01226 283030
Email: info@whiteaguspartnership.co.uk
Web: www.whiteaguspartnership.co.uk
ARCHITECTURAL SERVICES AND SURVEYORS

Project. PROPOSED FRONT EXTENSION AT 48 HELSTON CRESCENT, MONK BRETTON BARNSLEY, S71 2BS	Client. MR P. SNAILHAM
Drawing Title. PLANS & ELEVATIONS	Date. AUGUST 2014 / Scale. AS SHOWN
	Ref. 14-042 / Dwg. No. 01 / Rev.

Date	Suffix	Description	Date	Suffix	Description