REVISION

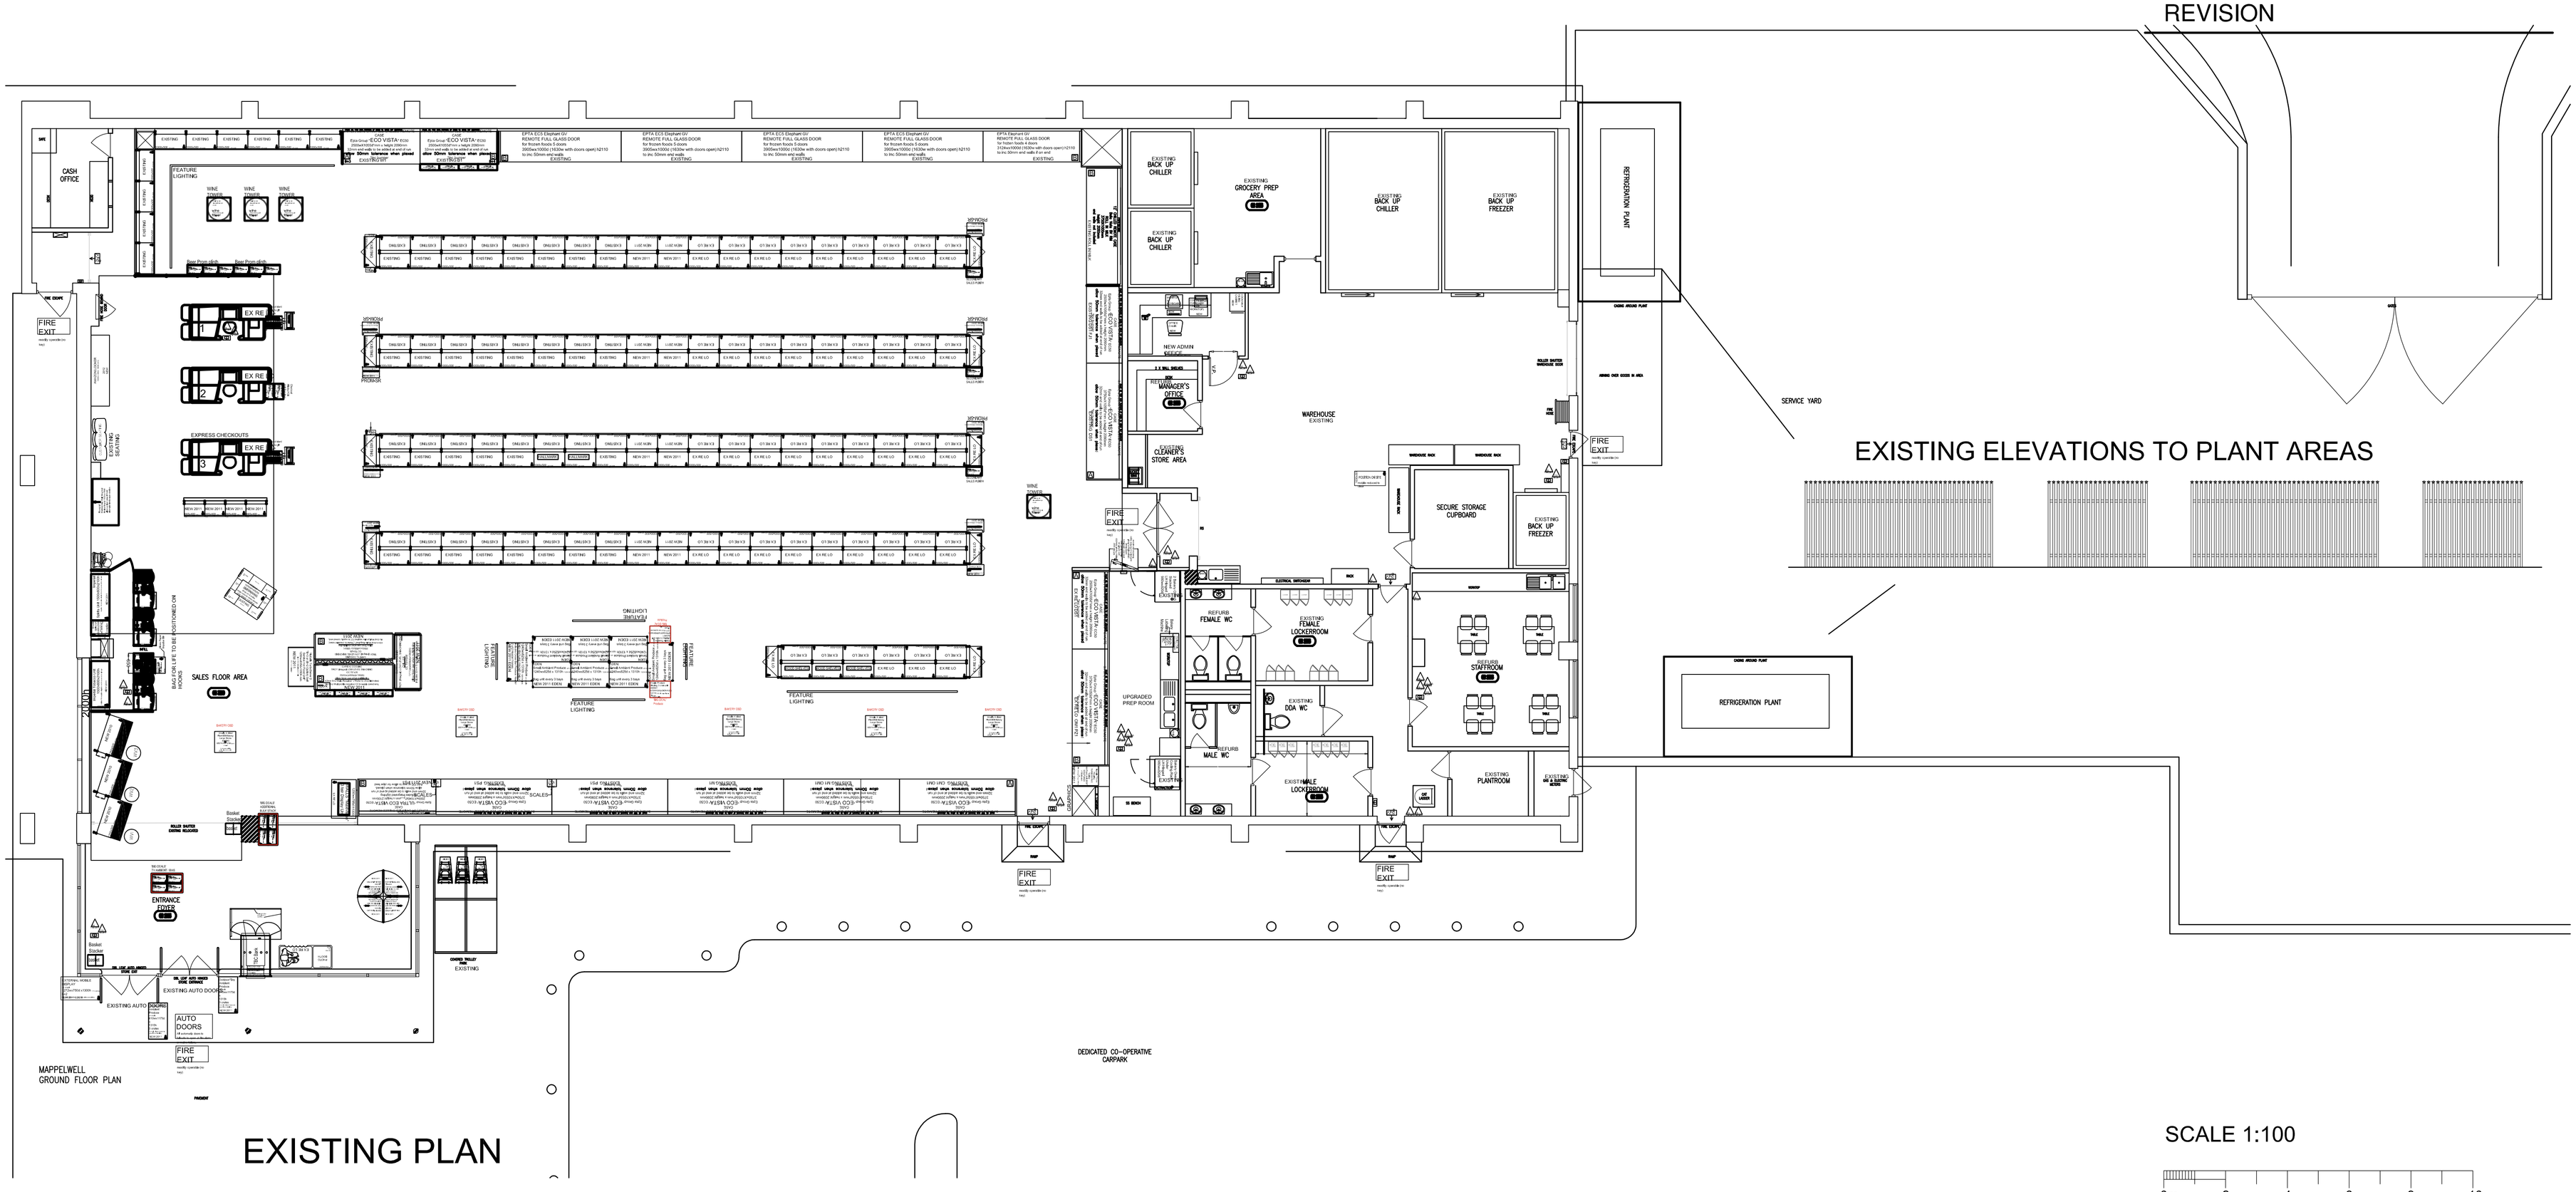

EXISTING PLAN

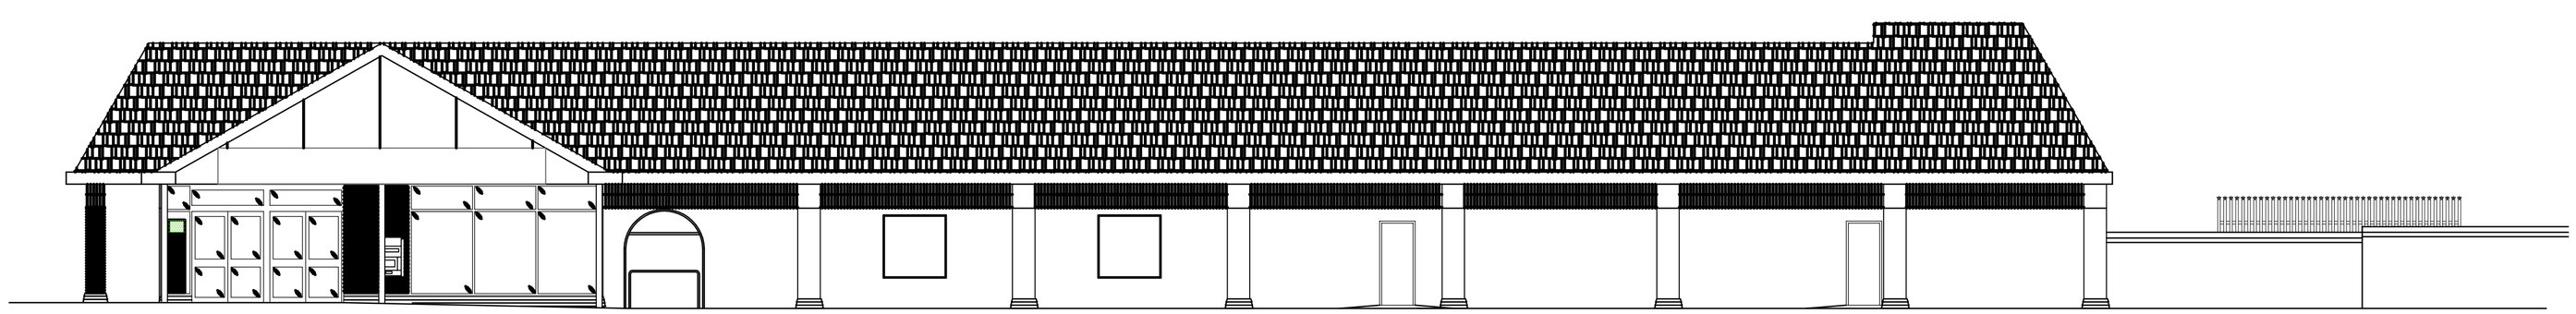

EXISTING SHOPFRONT ELEVATION

SCALE 1:100

0m 2 4 6 8 10

© THE CONTENTS OF THIS DRAWING REMAIN THE SOLE PROPERTY OF WELLSFIELD ASSOCIATES AND MUST NOT BE COPIED OR REPRODUCED WITHOUT PRIOR PERMISSION.

FULL SURVEY NOT CARRIED OUT, DRAWING PRODUCED USING INFORMATION SUPPLIED BY THE CLIENT

Wellsfield Associates
66 High Road,
Hockley
Essex.
SS5 4TA
Mob No 07766 221958
.
chris@wellsfieldassociates.co.uk

project

CO-OP SUPERMARKET
BLACKER ROAD
MAPPLEWELL
BARNSLEY
SOUTH YORKSHIRE

EXISTING PLAN

date	drawn
AUG 16	C.J.J.
scale	drg no.
1:100 @A1	3205.01