


Proposed Front Elevation
Scale 1:100




Proposed Side Elevation
Scale 1:100




Proposed Rear Elevation
Scale 1:100

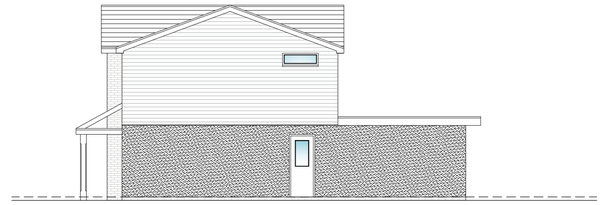

Proposed Side Elevation
Scale 1:100

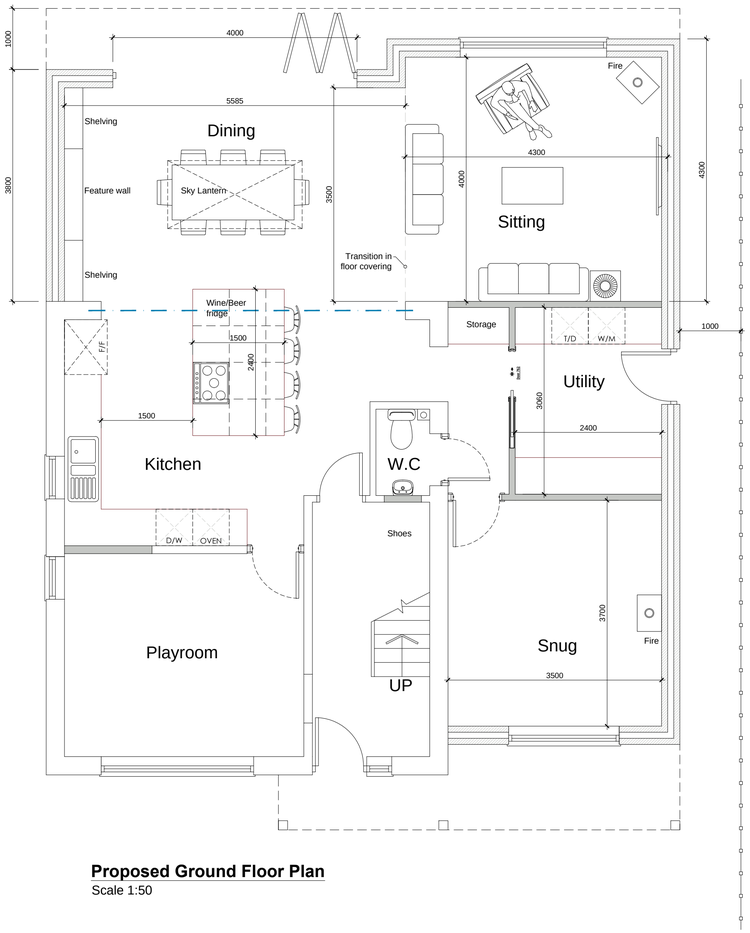

Proposed Ground Floor Plan
Scale 1:50

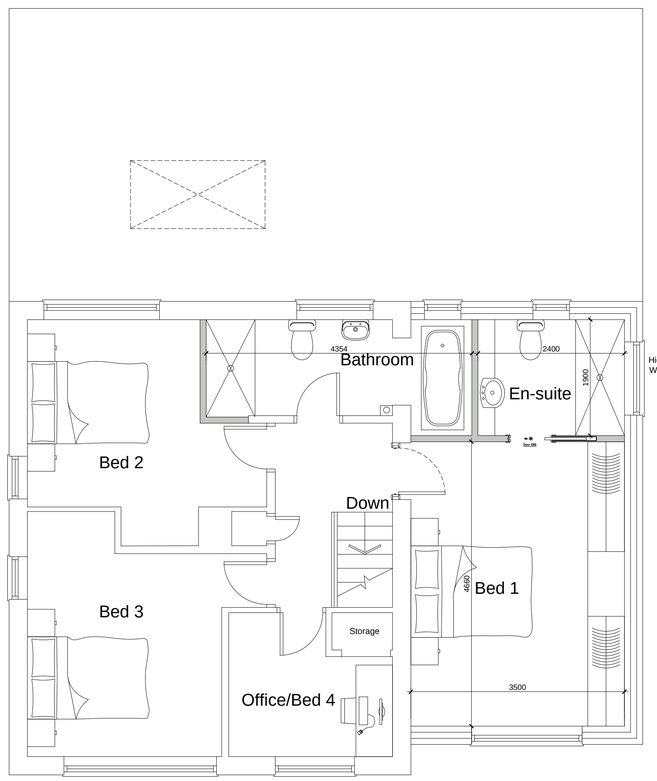

Proposed First Floor Plan
Scale 1:50





Location Plan
Scale 1:1250



Site Plan
Scale 1:500

White Agus PARTNERSHIP
8 MORSTON BUSINESS PARK,
WHALEY ROAD, BARUGH GREEN,
BARNSLEY.
S75 1HQ
Phone: 01226 208482
Fax: 01226 283030
Email: info@whiteaguspartnership.co.uk
Web: www.whiteaguspartnership.co.uk
ARCHITECTURAL SERVICES AND SURVEYORS

Project. PROPOSED EXTENSION AT 128 GREENFOOT LANE BARNSLEY, S75 1AQ	Client. ATTA PROPERTIES LTD
Drawing Title. PLANS & ELEVATIONS	Date. MARCH 2018 / Scale. 1:50 @ A1 Ref. 17-189 / Dwg. No. 01 / Rev. A

Date	Suffix	Description	Date	Suffix	Description
05/03/2018	A	REVISED TO CLIENTS REQUIREMENTS			