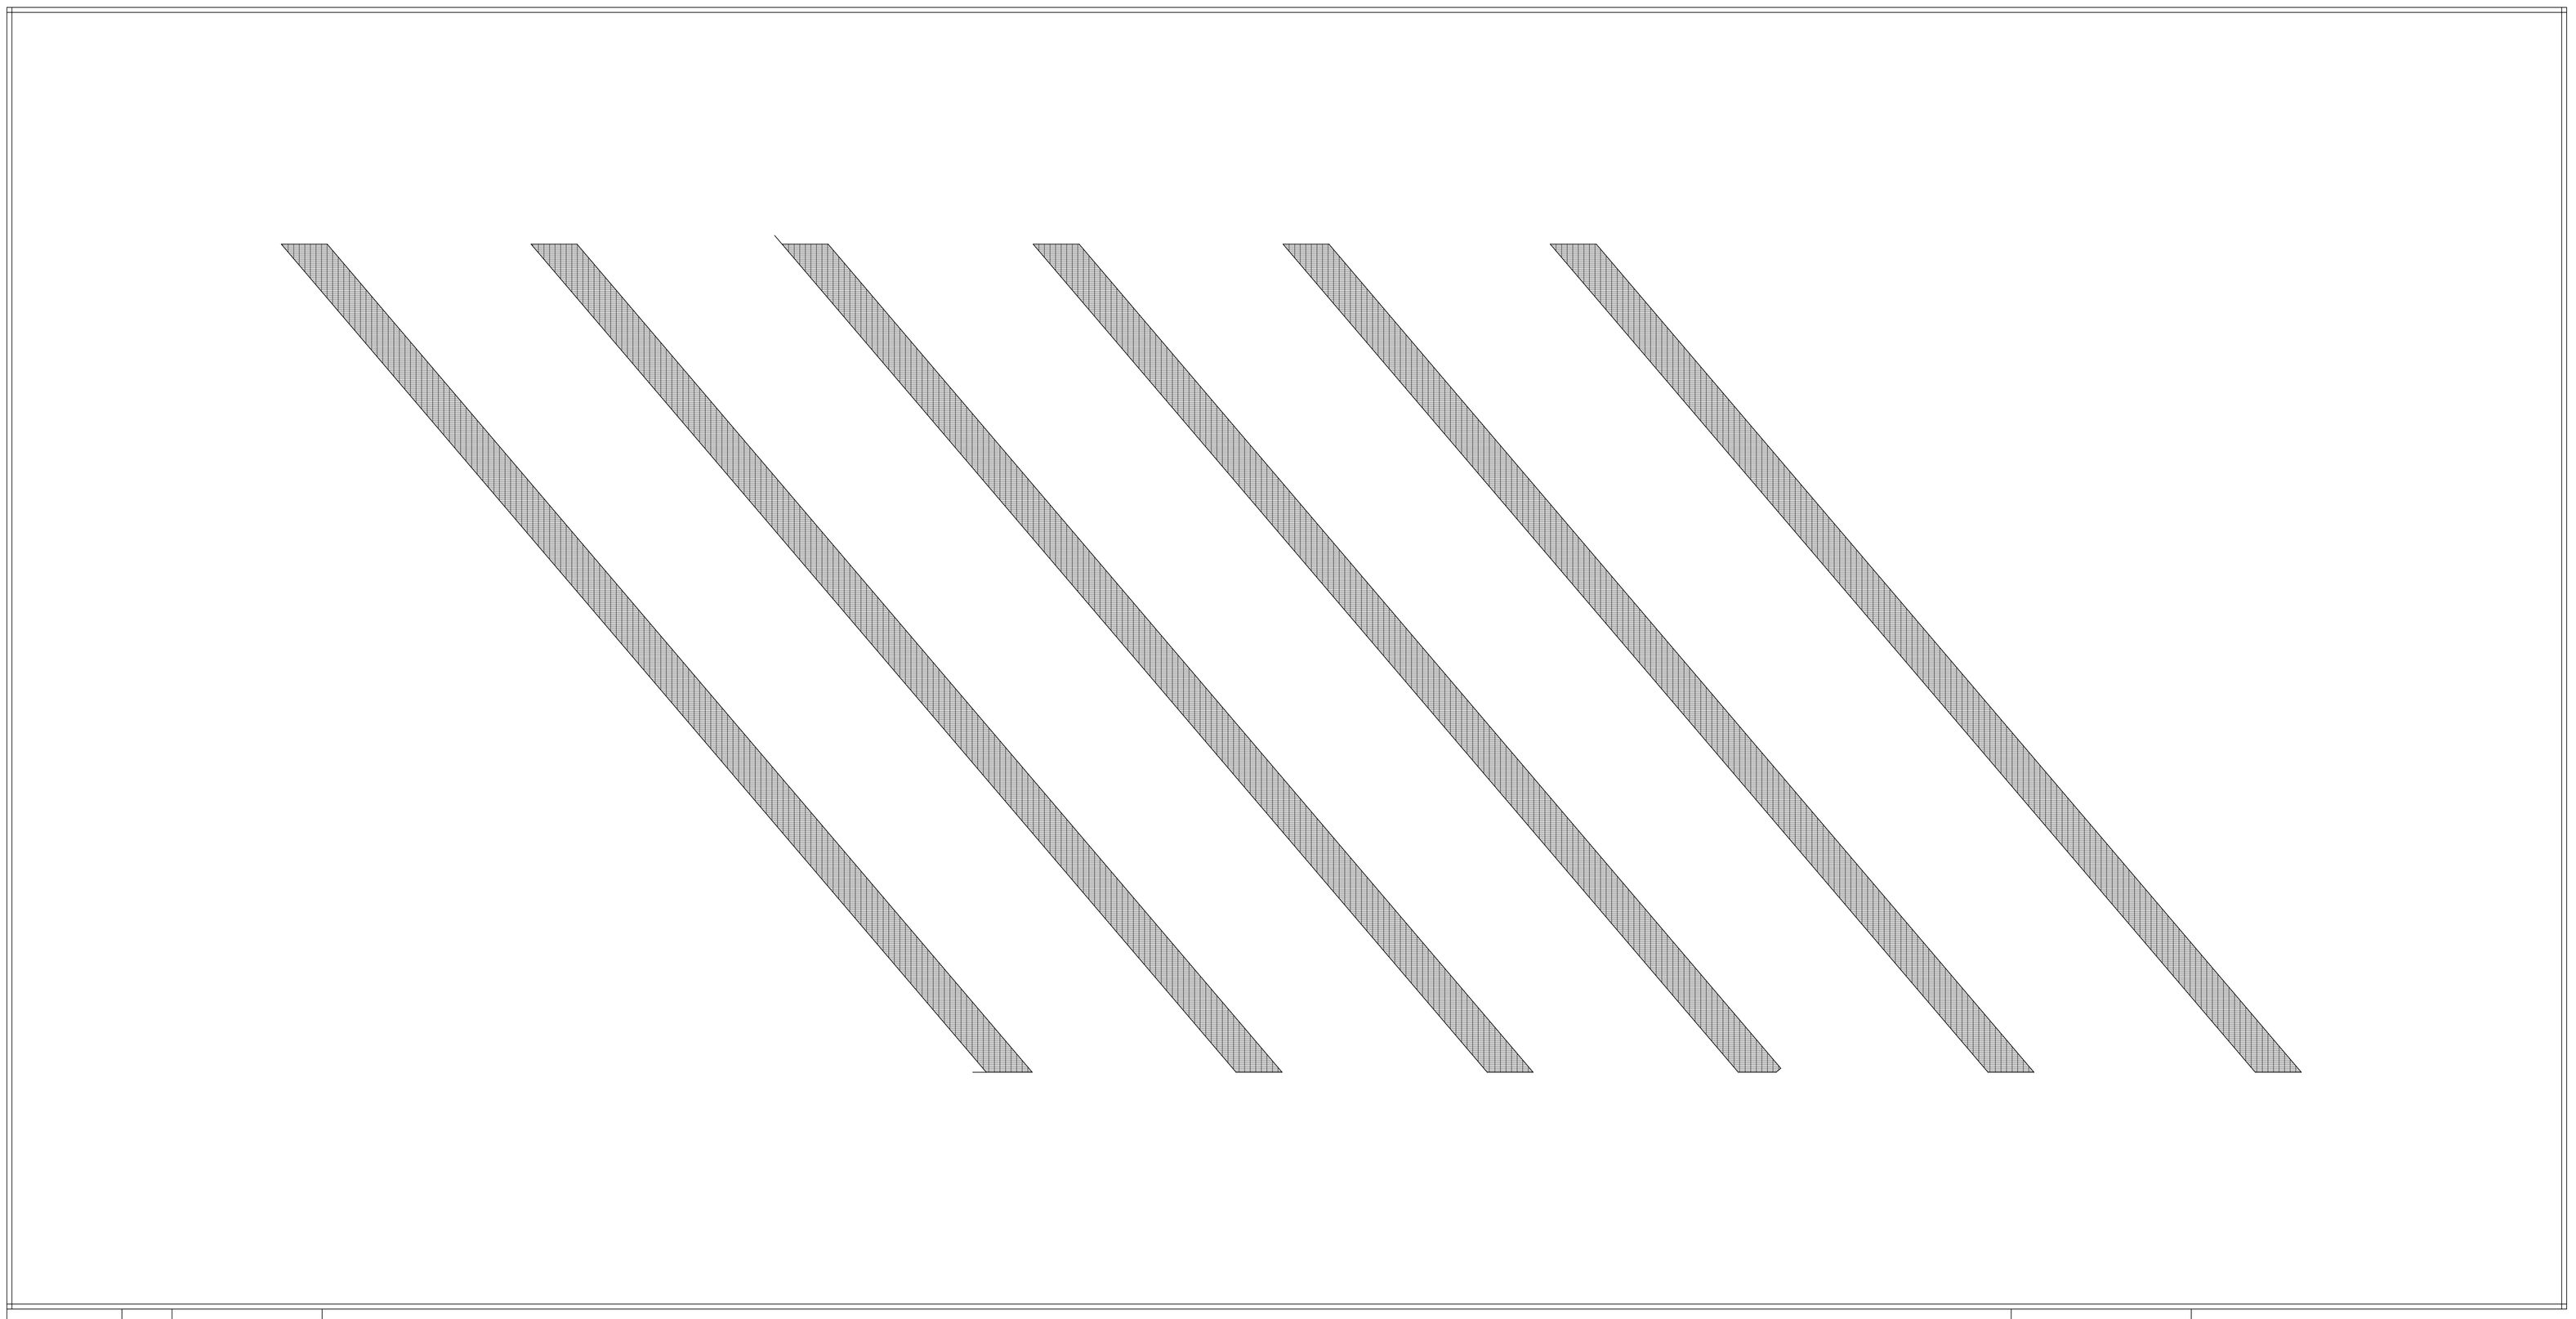


Propsed Roof Plan

REV	DATE	DESCRIPTION

The contractor is to comply in all respects with the current Building Regulations and is to check all site dimensions and levels.
Do not scale from the drawing, use written dimensions. To be read in conjunction with Pre-Tender Health & Safety Plan / Preliminaries Section (Section A34 etc).
Ordnance Survey mapping reproduced by permission of WMDC & Controller of HM Stationery Office Crown Copyright. WMDC OS licence No LA075406

NPS NORTH EAST LTD
NAVIGATION HOUSE
WHEELER DRIVE, CASTLEFORD
WEST YORKSHIRE, WF10 5HX
TEL: 01977 626500 FAX: 01977 628501
EMAIL: enquiries@npsne.co.uk

Head Office:
Norwich Office, 10 Central Avenue, St Andrews Business Park, Norwich, NR7 0HR. Tel: 01603 706300 Fax: 01603 706301

Other Office locations can be found on website - www.nps.co.uk

PROJECT: Berneslai Homes PV Scheme to Carlton Depot Barnsley	CLIENT: Berneslai Homes
SUBJECT: Existing Roof Plan	CAD FILE REF: — DATE: June 2011 SCALE: 1:100 REV: — DRAWN: CB CHECKED: — PROJECT NR: AG10.113 DRAWING NR: CD04

© NPS. This drawing may not be reproduced in any form without prior written agreement