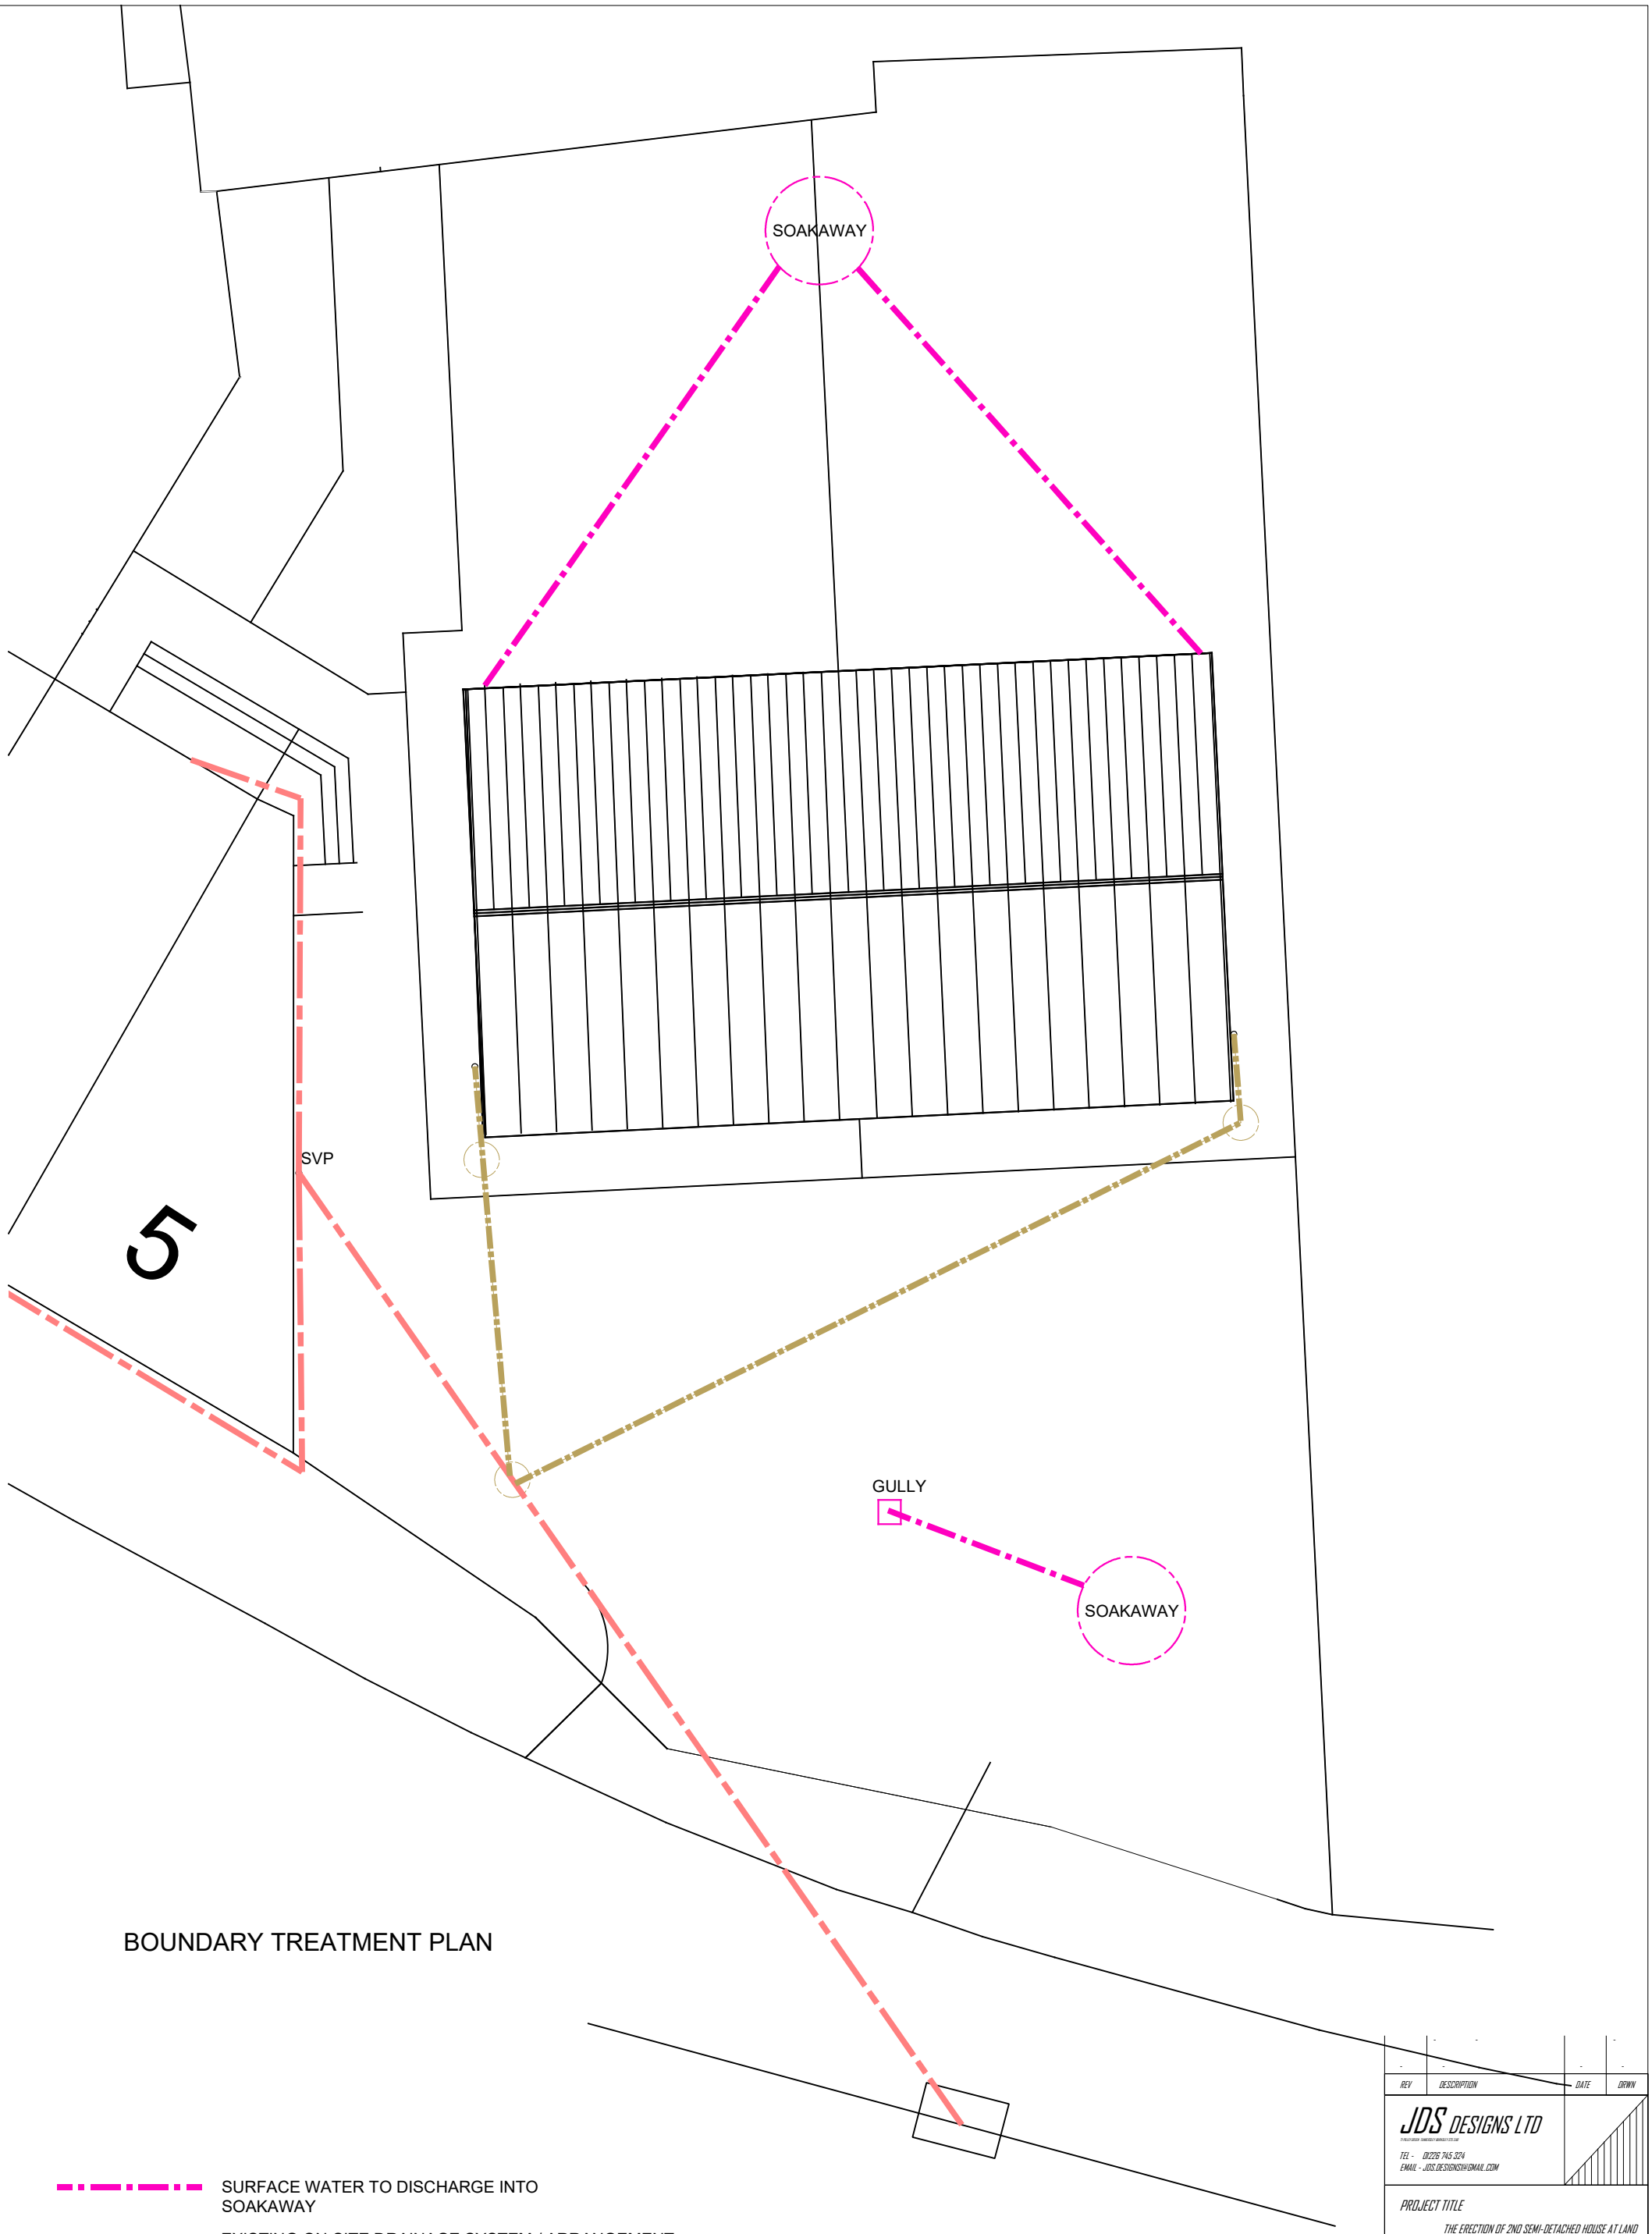


BOUNDARY TREATMENT PLAN

SURFACE WATER TO DISCHARGE INTO SOAKAWAY

EXISTING ON-SITE DRAINAGE SYSTEM / ARRANGEMENT

NEW FOUL DRAIN TO CONNECT INTO EXISTING FOUL DRAINAGE SYSTEM

REV	DESCRIPTION	DATE	DRWN

JDS DESIGNS LTD
TEL - 01226 745 324
EMAIL - JDS.DESIGNS@GMAIL.COM

PROJECT TITLE

THE ERECTION OF 2ND SEMI-DETACHED HOUSE AT LAND ADJACENT 567 WOMBWELL ROAD PLATTSCOMMON BARNSLEY

DRAWING TITLE

DRAINAGE PLAN

PROJECT NO.	DWG NO.
2016.00430.000	04
SCALE.	REV.
1:100	-