
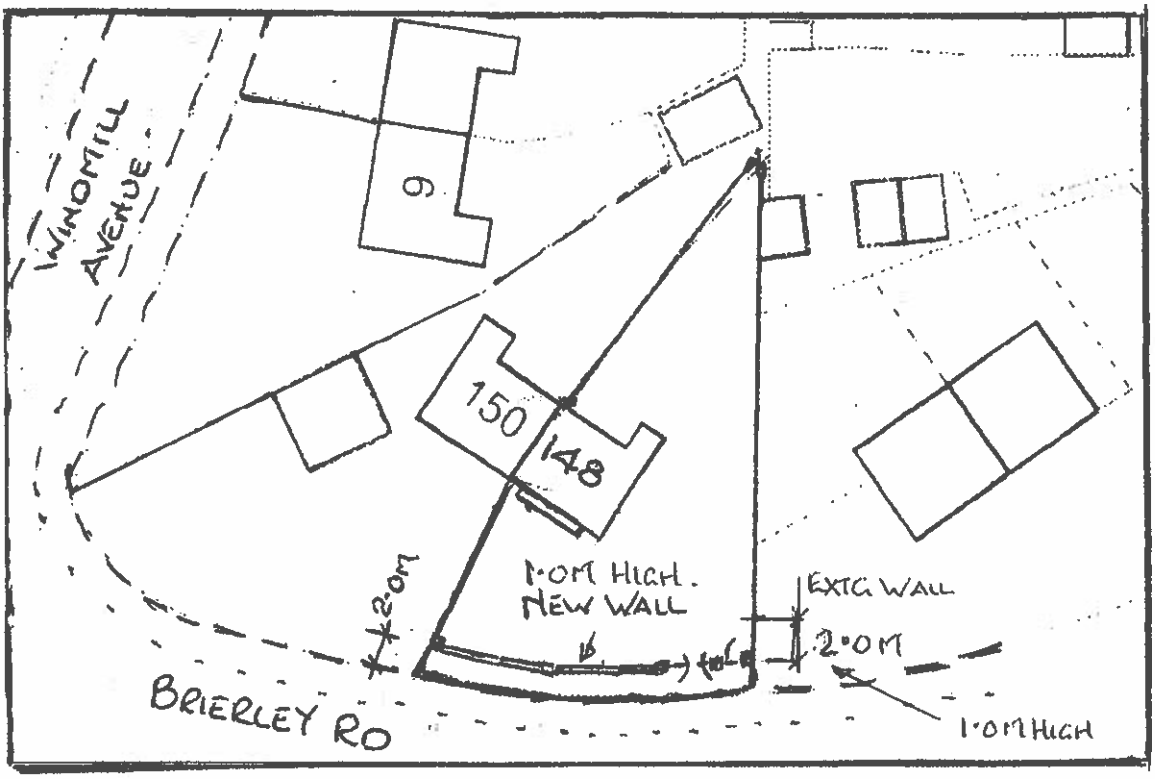


SITE PLAN - 1:500

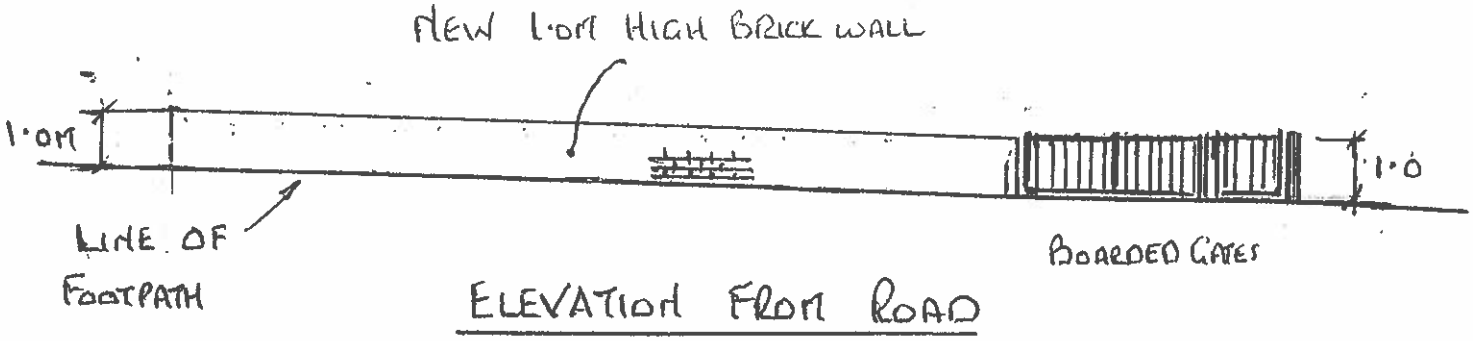

ELEVATION FROM ROAD

NEW BOUNDARY WALL TO BE 1·0M HIGH BRICKWORK

WALL SET BACK 2·0M FROM BACK OF FOOTPATH.

DOUBLE AND SINGLE GATE TO BE METAL FRAME - HARDWOOD BOARDED


PROPOSED BOUNDARY WALL
148 BRIERLEY ROAD
GRIMETHORPE

REV 'A' 15-11-12 DRG NO BR/4A

BRICK PILLARS AND METAL PANELS REMOVED



REMOVE EXISTING BOUNDARY FENCE

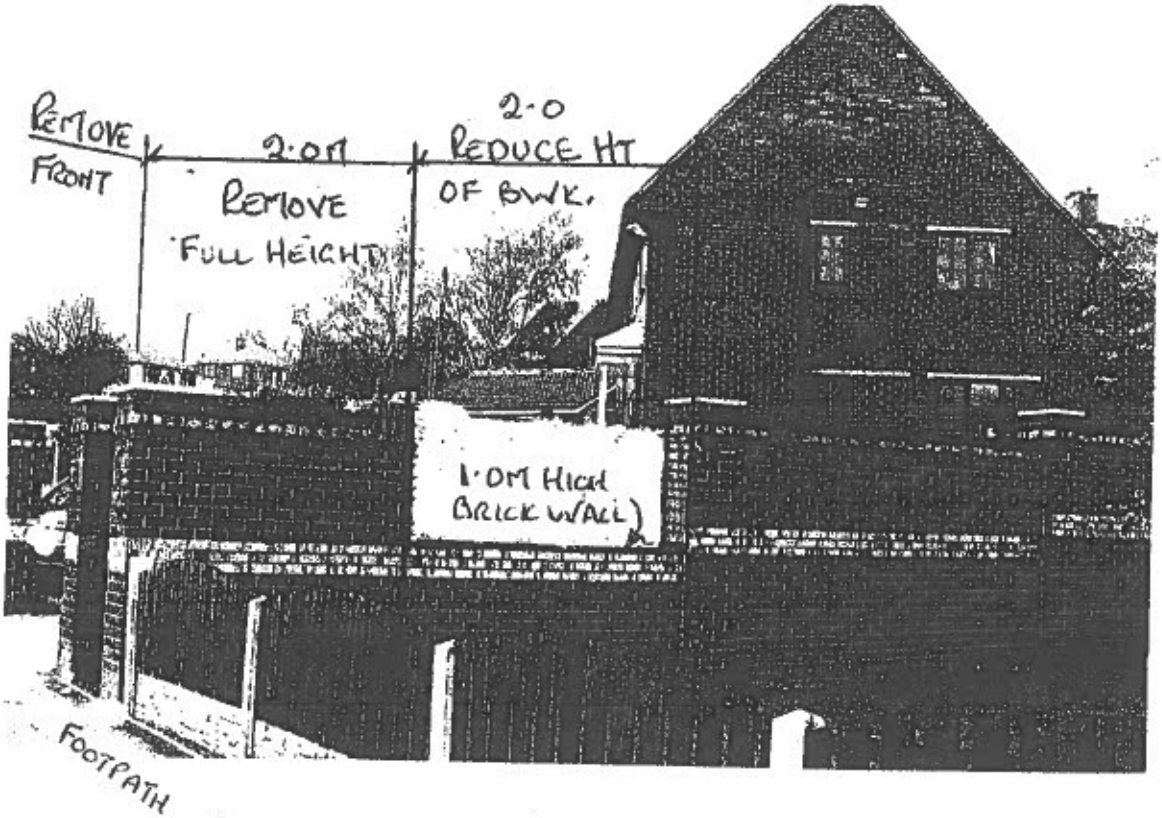

EXTG WALL ADJACENT Nº 146

148 BRIERLEY RD
GRIMETHORPE.

REV 'A' 15-11-12

METAL PANEL REMOVED FROM SIDE

DRG Nº BR/5A