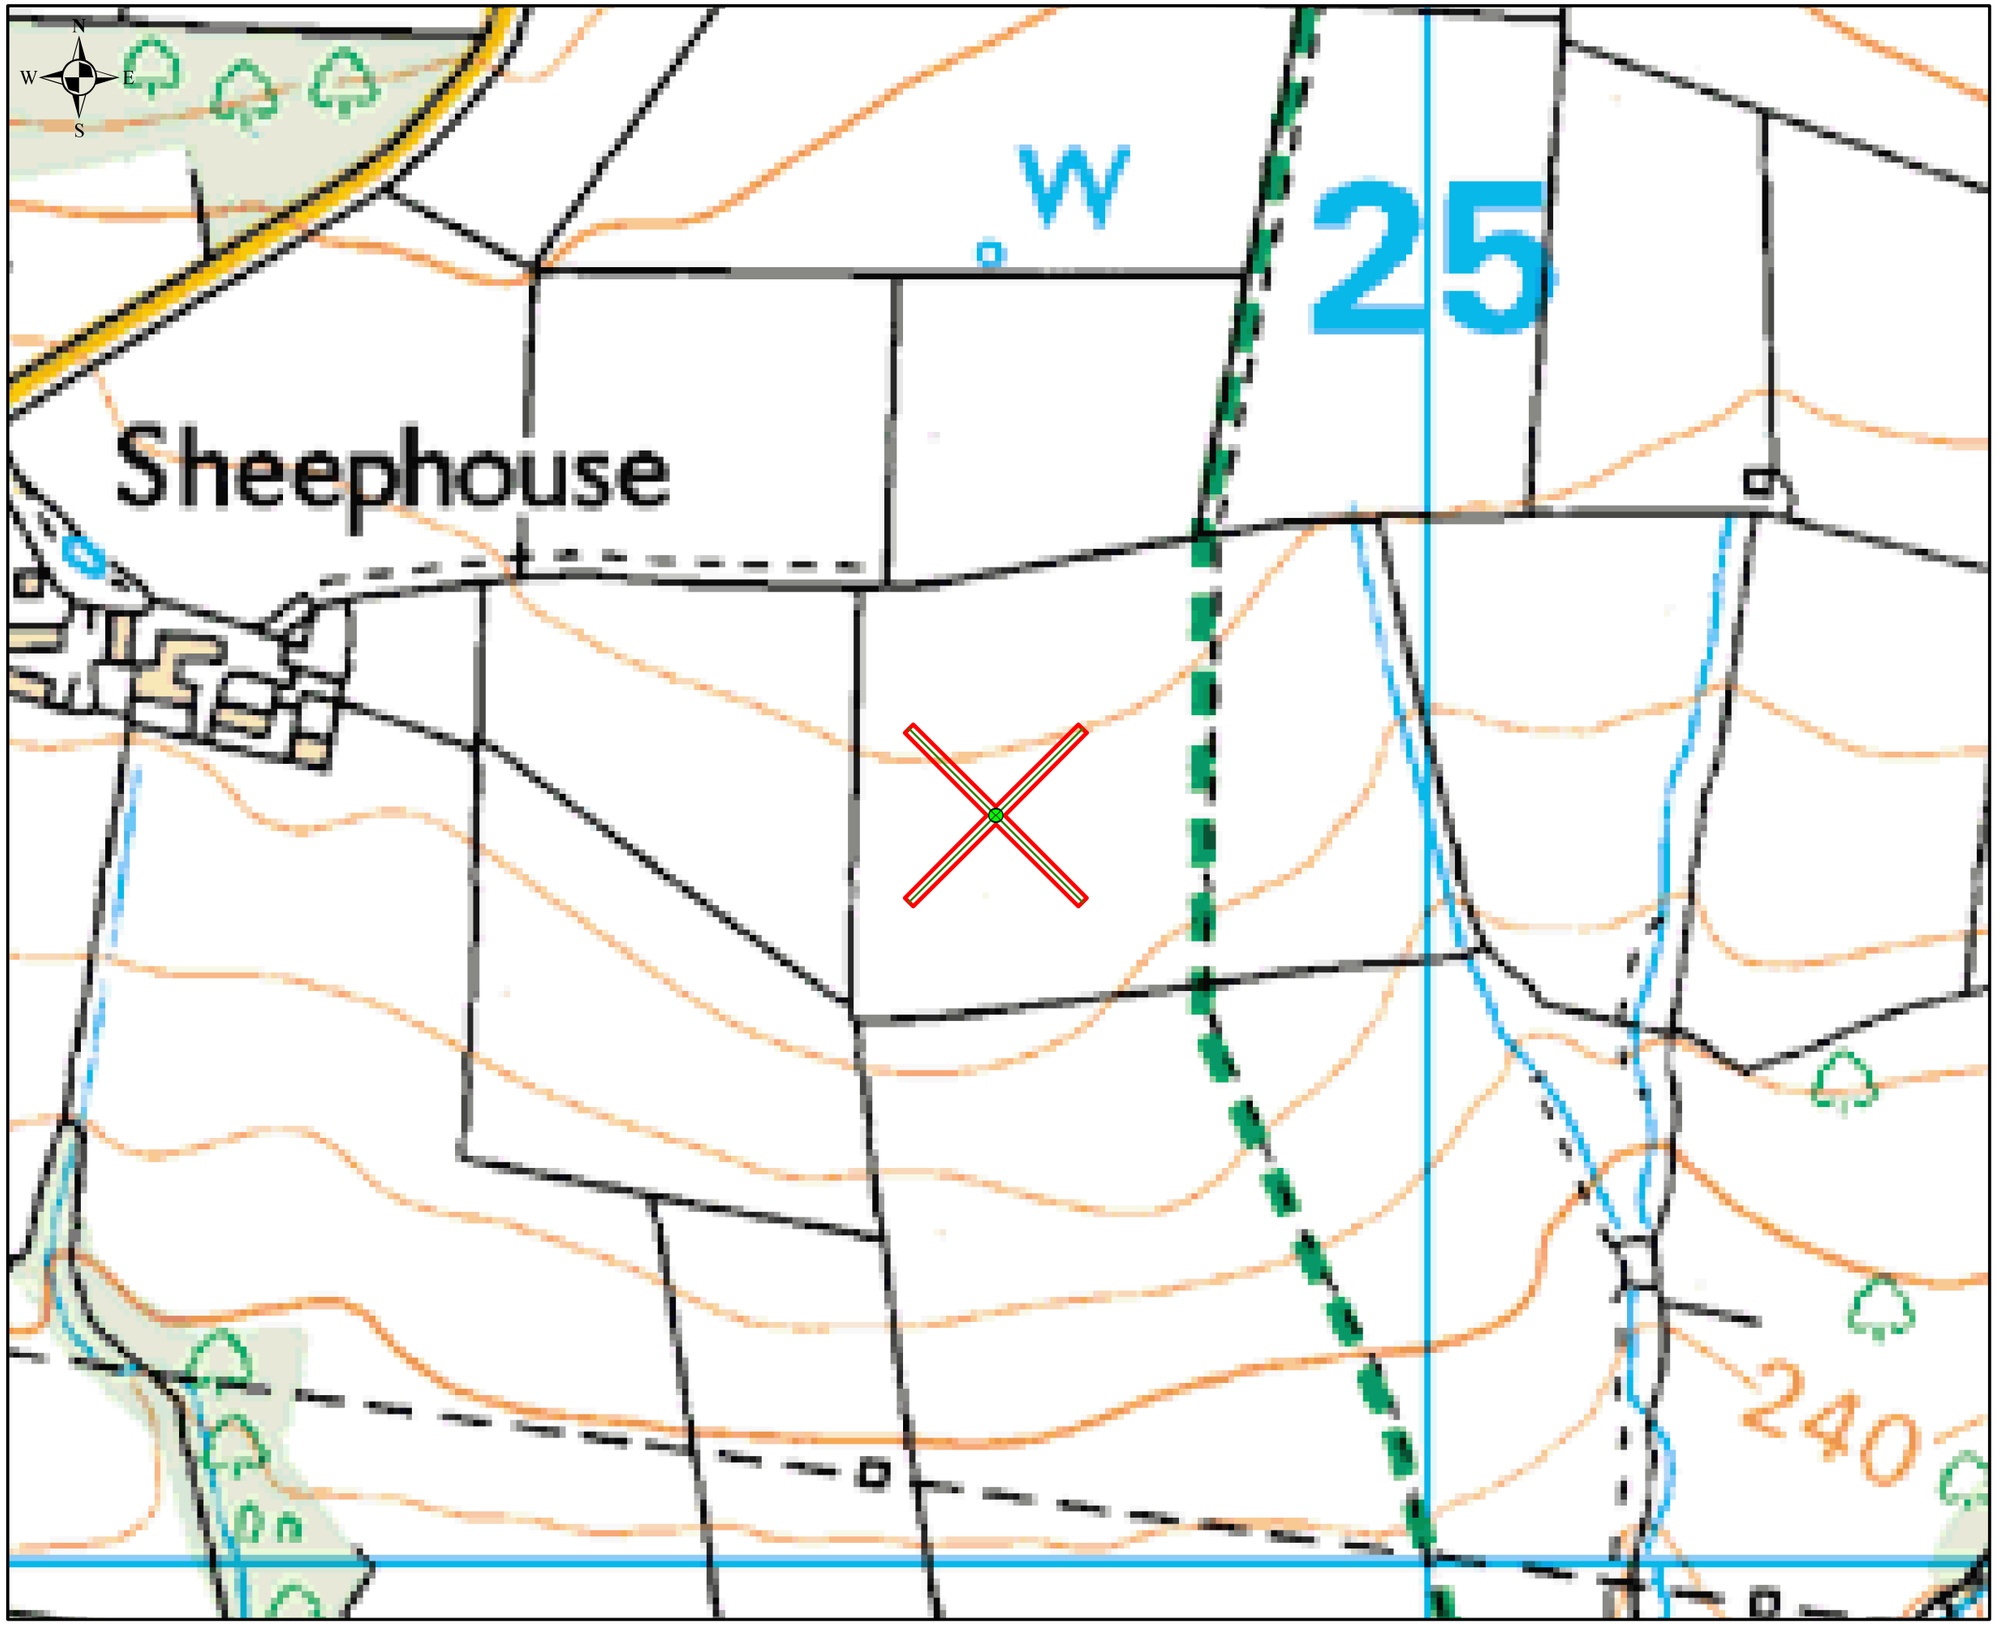


Reproduced by permission of Ordnance Survey on behalf of HMSO. © Crown Copyright and database right 2009. All rights reserved. Ordnance Survey Licence number 0100031673

Spring Brook

Figure 2

Met Mast Site Plan

- Met Mast Location
- Met Mast Guy-Wire
- Application Area

PROJECTION SYSTEM	AUTHOR
OSGB 1936 BNG	M MORGAN

COPYRIGHT TO ENERGY WORKSHOP LTD. ALL RIGHTS RESERVED. NO PRINTING WITHOUT PRIOR CONSENT

SCALE

0 12.5 25 50 75 100 m

1:2,500

This document should not be used for scale drawings and is simply to be used for information purposes only

the energy workshop

THE MEDIA CENTRE
7, NORTHUMBERLAND STREET
HUDDERSFIELD
HD1 1RL

Drawing Number	Figure 2 - Site Plan.pdf
Date Of Drawing	05/07/13