




WEST ELEVATION

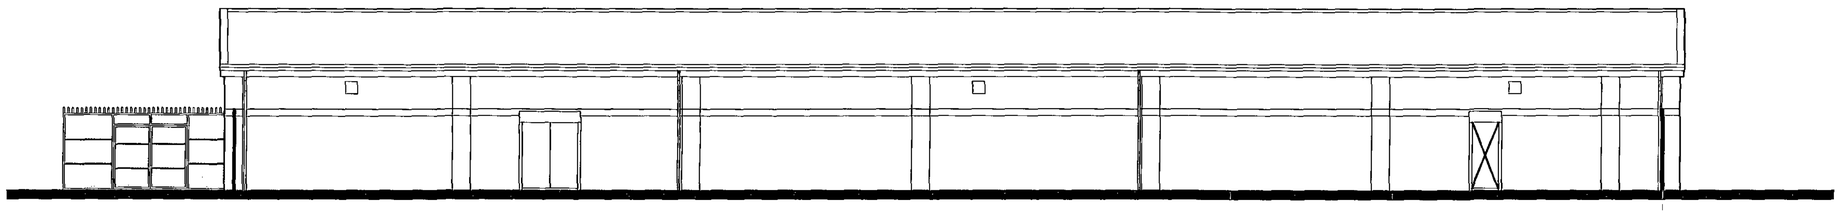

EAST ELEVATION

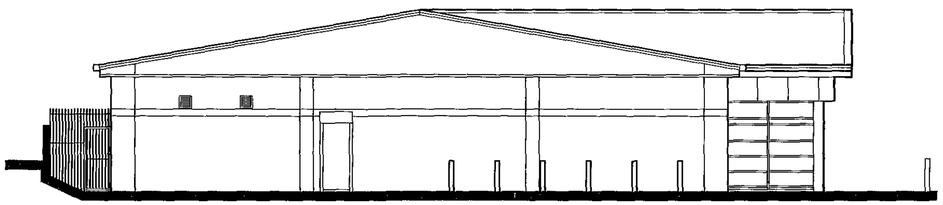

NORTH ELEVATION

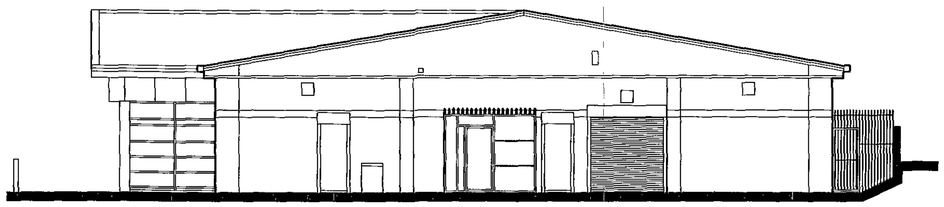

SOUTH ELEVATION

NETTO

PLANNING

REV.	DATE	AMENDMENT

WPL

Design & Management Ltd

1 Airport West Lancaster Way Leeds LS19 7ZA

Tel: 0113 202 9444 Fax: 0113 202 9333 E-mail: mail@wpldm.co.uk


PROJECT TITLE

Proposed Store Extension & Refurbishment
High Street, Grimethorpe
Barnsley S72 7LT
for
Netto Foodstores Limited

DRAWING TITLE

Existing Elevations

PROJECT No:	DRAWING No:	REVISION:
6968	103	
SCALE:	DATE:	DRAWN BY:
1:100 @ A1	21/07/2010	SMS
CHECKED BY:		DATE:

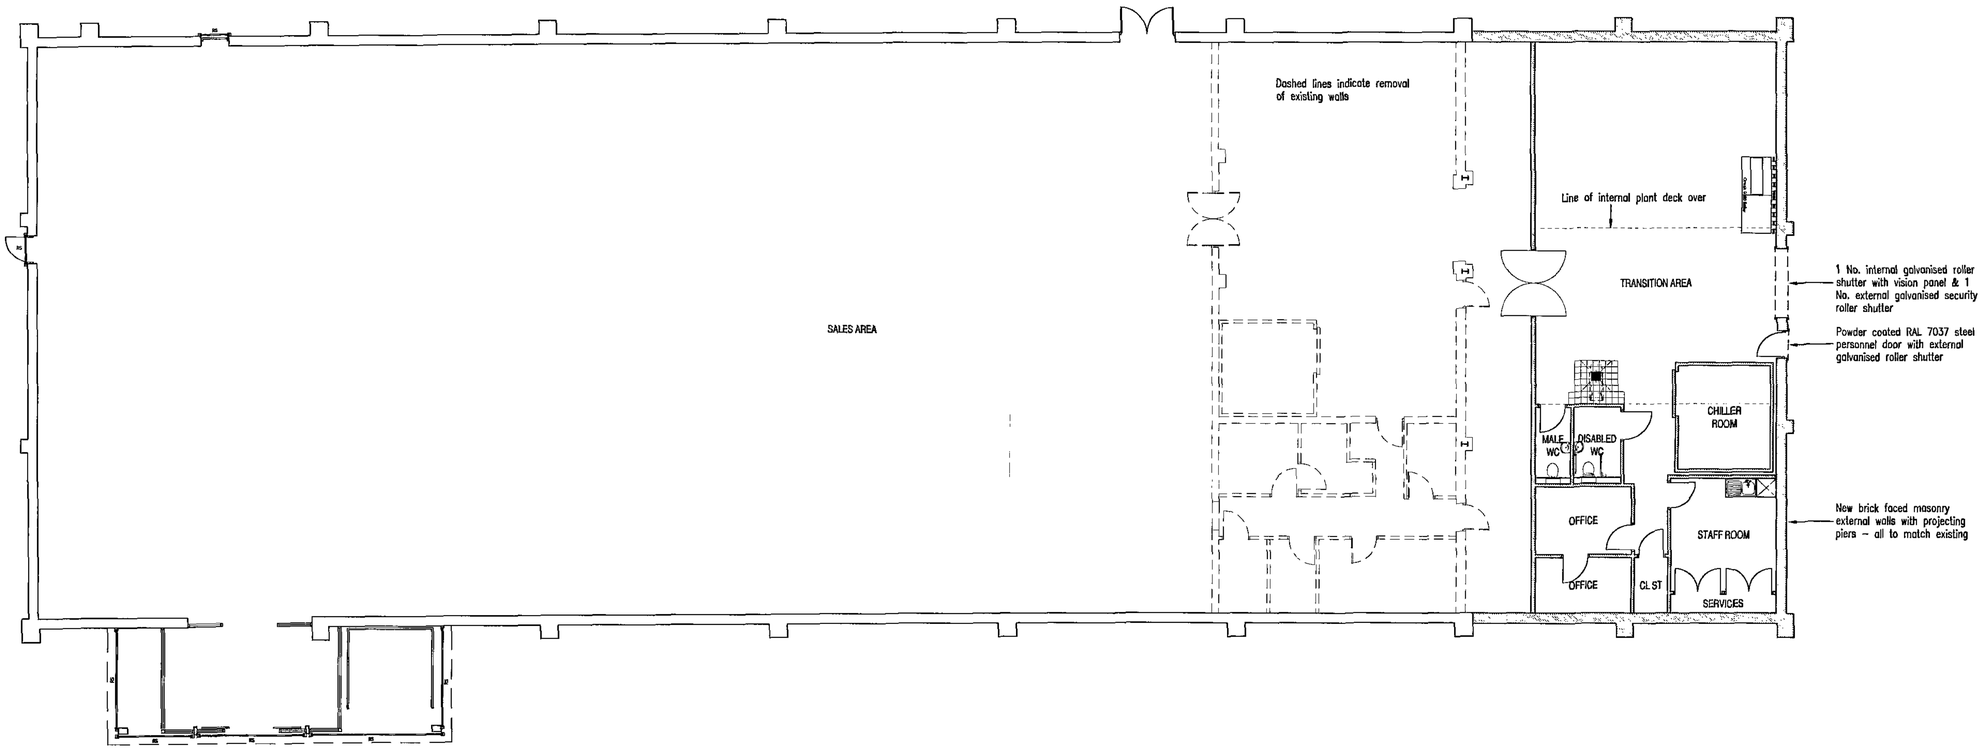

GROUND FLOOR PLAN

Areas:

Existing

Gross Internal –	869m² / 9,354 ft²
Retail –	719m² / 7,739 ft²
Transition / Staff –	145m² / 1,561 ft²

Proposed

Gross Internal –	1,065m² / 11,464 ft²
Retail –	915m² / 9,849 ft²
Transition / Staff –	147m² / 1,582 ft²

NETTO

PLANNING

REV.	DATE	AMENDMENT
A	03/08/2010	Building size corrected


WPL

Design & Management Ltd
1 Airport West Lancaster Way Leeds LS19 7ZA
Tel: 0113 202 9444 Fax: 0113 202 9333 E-mail: mail@wpldm.co.uk

PROJECT TITLE
Proposed Store Extension & Refurbishment
High Street, Grimethorpe
Barnsley S72 7LT
for
Netto Foodstores Limited

DRAWING TITLE
Proposed Store Layout

PROJECT No:	DRAWING No:	REVISION:
6968	105	A
SCALE:	DATE:	DRAWN BY:
1:100 @ A1	21/07/2010	SMS
CHECKED BY:		DATE:

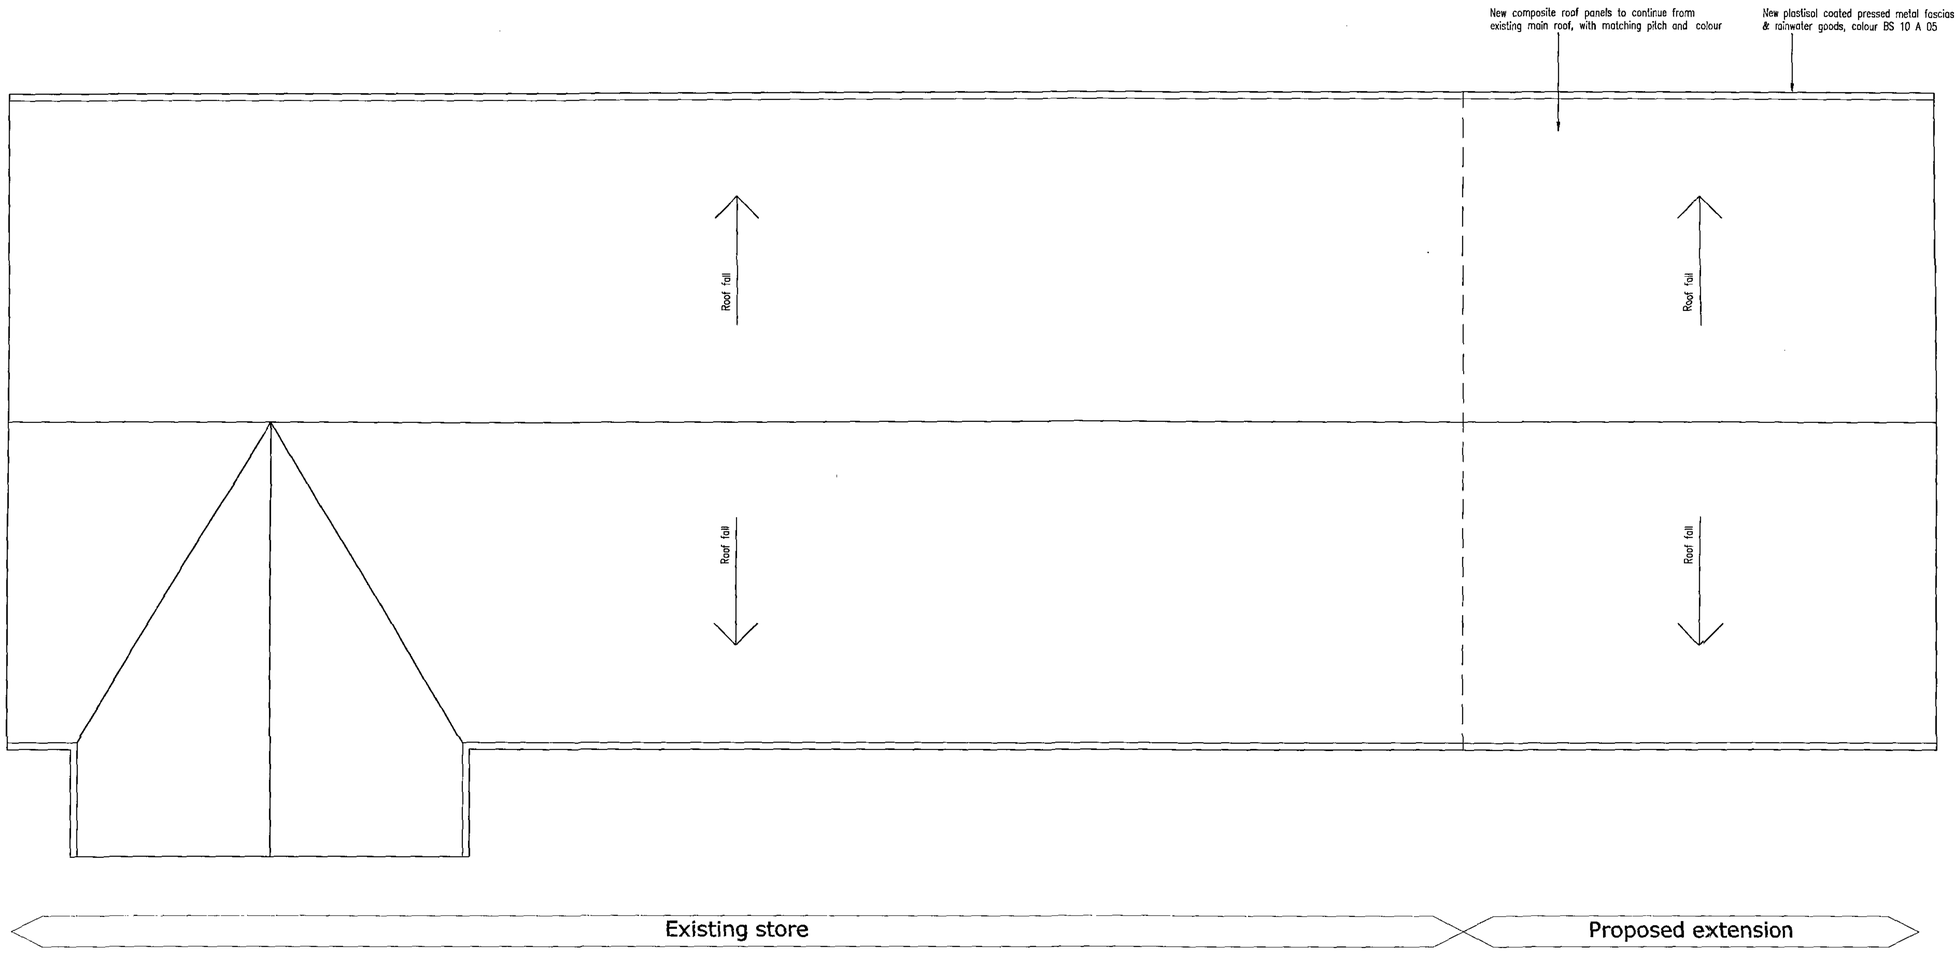

NETTO

PLANNING

REV.	DATE	AMENDMENT

WPL

Design & Management Ltd

1 Airport West Lancaster Way Leeds LS19 7ZA

Tel: 0113 202 9444 Fax: 0113 202 9333 E-mail: mail@wpldm.co.uk


PROJECT TITLE

Proposed Store Extension & Refurbishment
High Street, Grimethorpe
Barnsley S72 7LT
for
Netto Foodstores Limited


DRAWING TITLE

Proposed Roof Layout

PROJECT No:	DRAWING No:	REVISION:
6968	107	
SCALE:	DATE:	DRAWN BY:
1:100 @ A1	22/07/2010	SMS
CHECKED BY:		DATE:

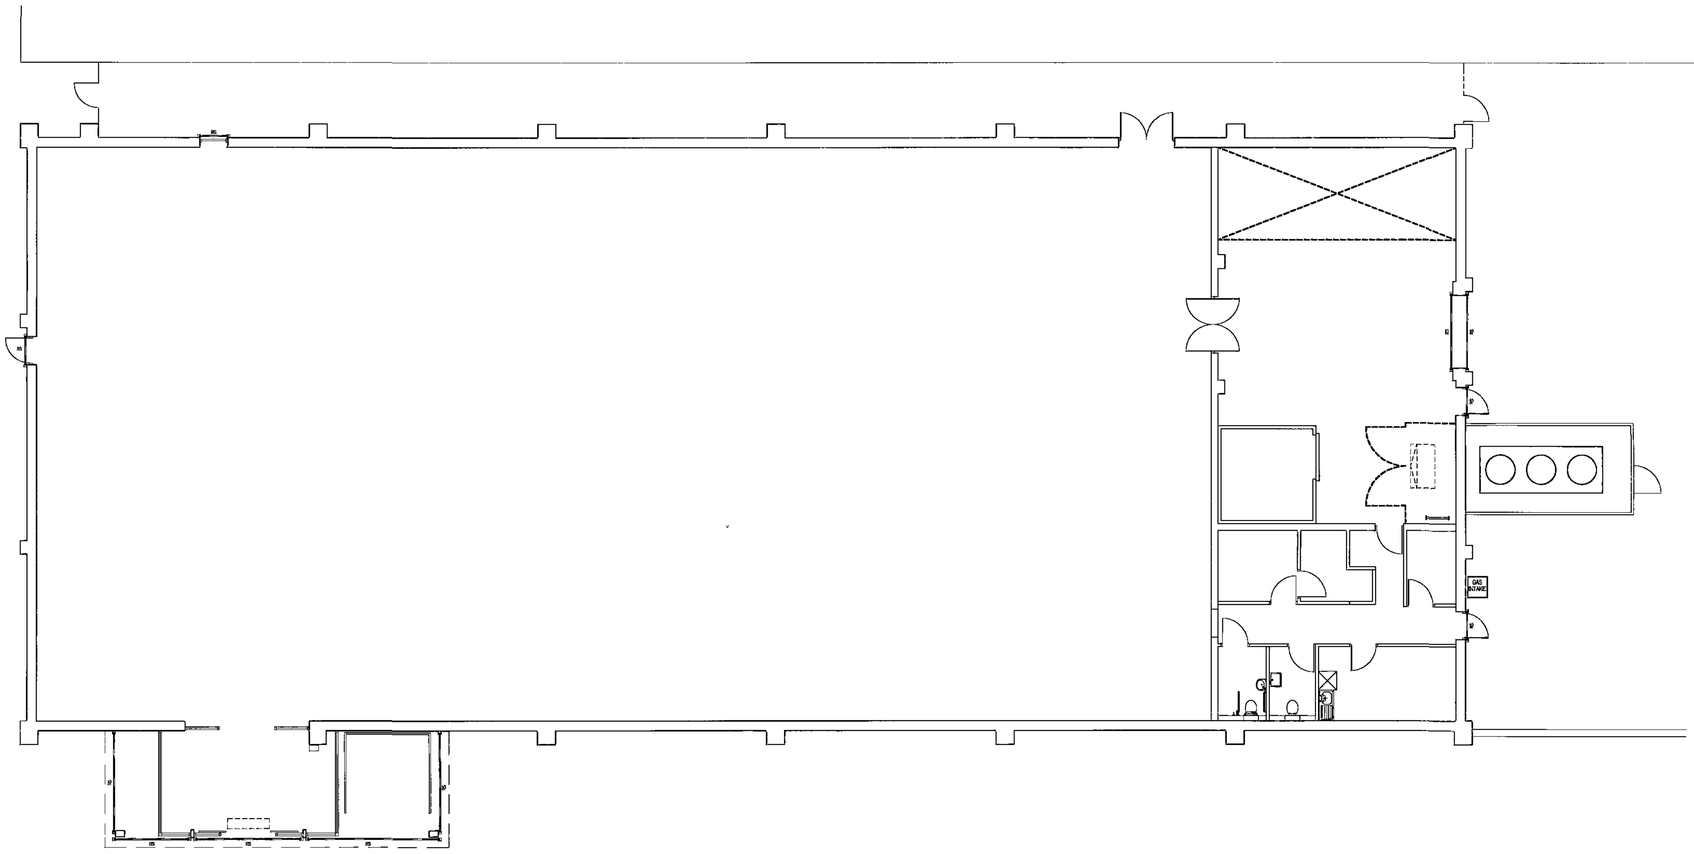

GROUND FLOOR PLAN

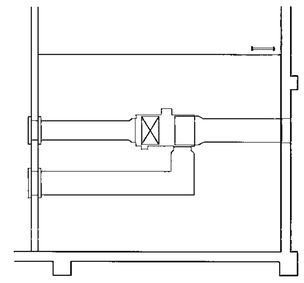

PLANT DECK PLAN

NETTO

PLANNING

REV.	DATE	AMENDMENT

WPL


Design & Management Ltd

1 Airport West Lancaster Way Leeds LS19 7ZA
Tel: 0113 202 9444 Fax: 0113 202 9333 E-mail: mail@wpldm.co.uk

PROJECT TITLE
Proposed Store Extension & Refurbishment
High Street, Grimethorpe
Barnsley S72 7LT
for
Netto Foodstores Limited


DRAWING TITLE
Existing Store Layout

PROJECT No:	DRAWING No:	REVISION:
6968	102	
SCALE:	DATE:	DRAWN BY:
1:100 @ A1	21/07/2010	SMS
CHECKED BY:		DATE:

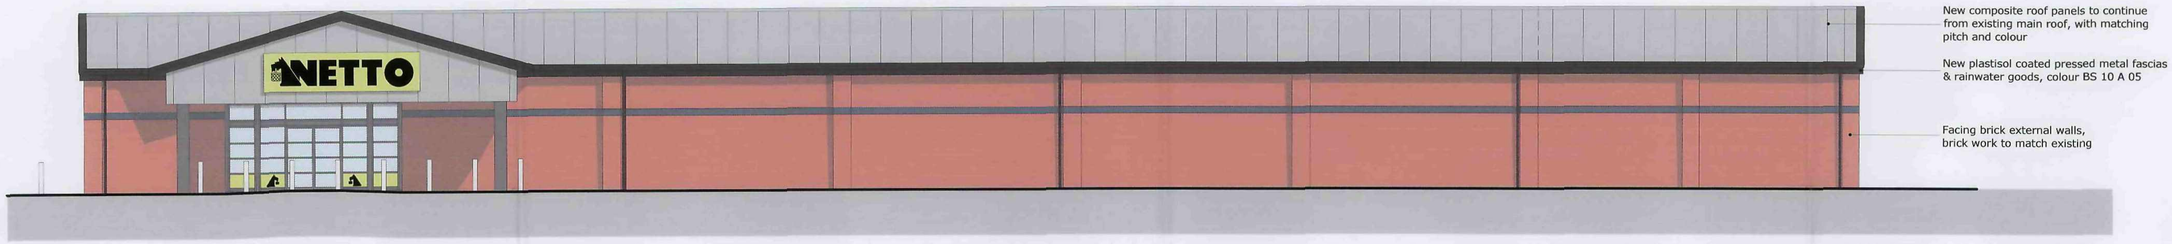

WEST ELEVATION - FACING QUEENSWAY



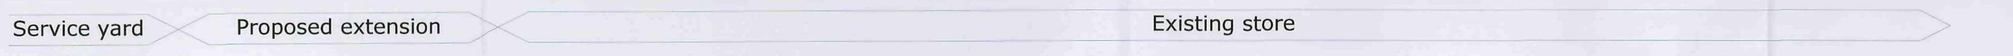

EAST ELEVATION



NORTH ELEVATION - FACING HIGH STREET



SOUTH ELEVATION - FACING SERVICE YARD

NETTO

PLANNING

REV.	DATE	AMENDMENT
A	12.08.2010	Extension size corrected

WPL
Design & Management Ltd
1 Airport West Lancaster Way Leeds LS19 7ZA
Tel: 0113 202 9444 Fax: 0113 202 9333 E-mail: mail@wpldm.co.uk

PROJECT TITLE
Proposed Store Extension & Refurbishment
High Street, Grimethorpe
Barnsley S72 7LT
for
Netto Foodstores Limited

DRAWING TITLE
Proposed Elevations

PROJECT No:	DRAWING No:	REVISION:
6968	106	A
SCALE:	DATE:	DRAWN BY:
1:100 @ A1	22/07/2010	SMS
CHECKED BY:		DATE: