



FRONT ELEVATION
AS PROPOSED




REAR ELEVATION
AS PROPOSED

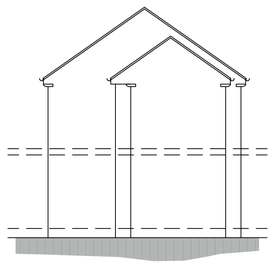

SIDE ELEVATION
AS PROPOSED

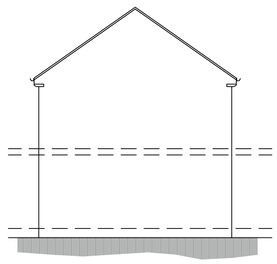


SIDE ELEVATION
AS PROPOSED

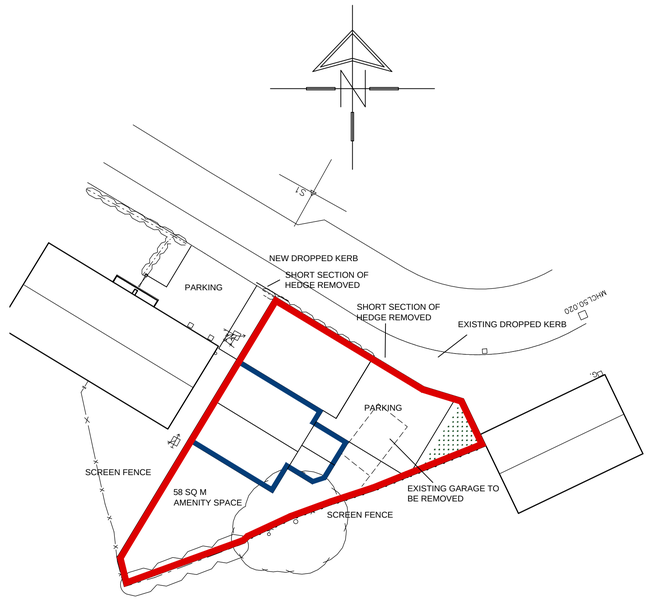

SITE PLAN
scale 1:200




LOCATION PLAN
scale 1:1250

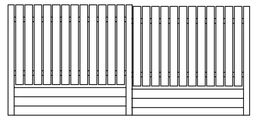


SCREEN FENCE

1800MM HIGH AND STEPPED TO SUIT SITE CONTOURS
CONC POSTS
125X25MM DARK STAINED TIMBER
FENCING AND RAILS
CONC GRAVEL BOARDS

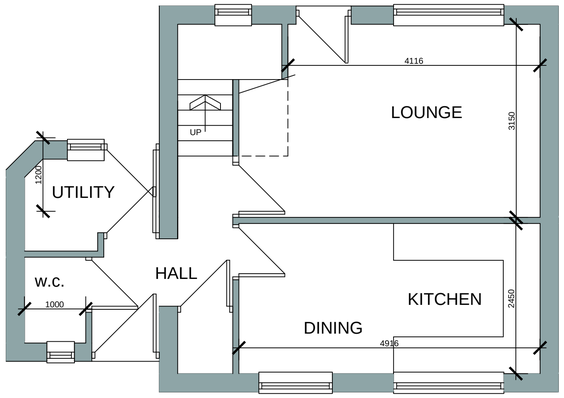

GROUND FLOOR PLAN
AS PROPOSED

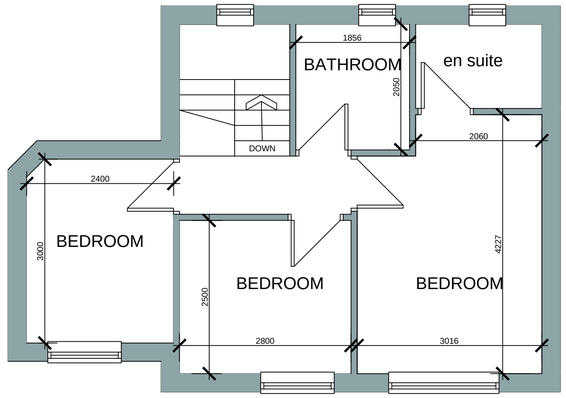

FIRST FLOOR PLAN
AS PROPOSED

White Agus PARTNERSHIP
8 MORSTON BUSINESS PARK,
WHALEY ROAD, BARUGH GREEN,
BARNSLEY.
S75 1HQ
Phone: 01226 208482
Fax: 01226 283030
Email: info@whiteaguspartnership.co.uk
Web: www.whiteaguspartnership.co.uk
ARCHITECTURAL SERVICES AND SURVEYORS

Project.	Client.	
PROPOSED DWELLING COLTFIELD, BIRDWELL, BARNSLEY	MR RYAN GATES	
Drawing Title. PLANS AND ELEVATIONS	Date. AUGUST 2015	Scale. 1:50 & 1:100 @ A1
	Ref. 16-072	Dwg. No. 01 / Rev. A

Date	Suffix	Description	Date	Suffix	Description
20-10-17	A	LAYOUT REVISED			