




FRONT ELEVATION
SCALE 1:100

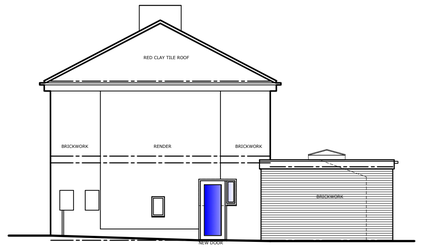


SIDE ELEVATION 1
SCALE 1:100

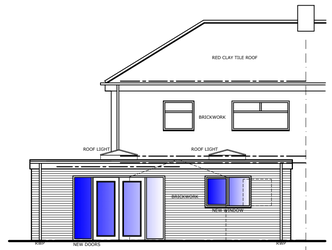


REAR ELEVATION
SCALE 1:100

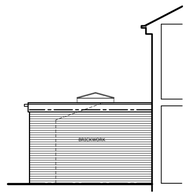

SIDE ELEVATION 2
SCALE 1:100

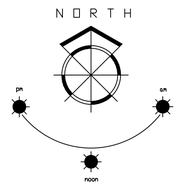


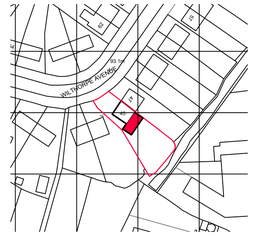


LOCATION PLAN
SCALE 1:1250




BLOCK PLAN SCALE 1:500

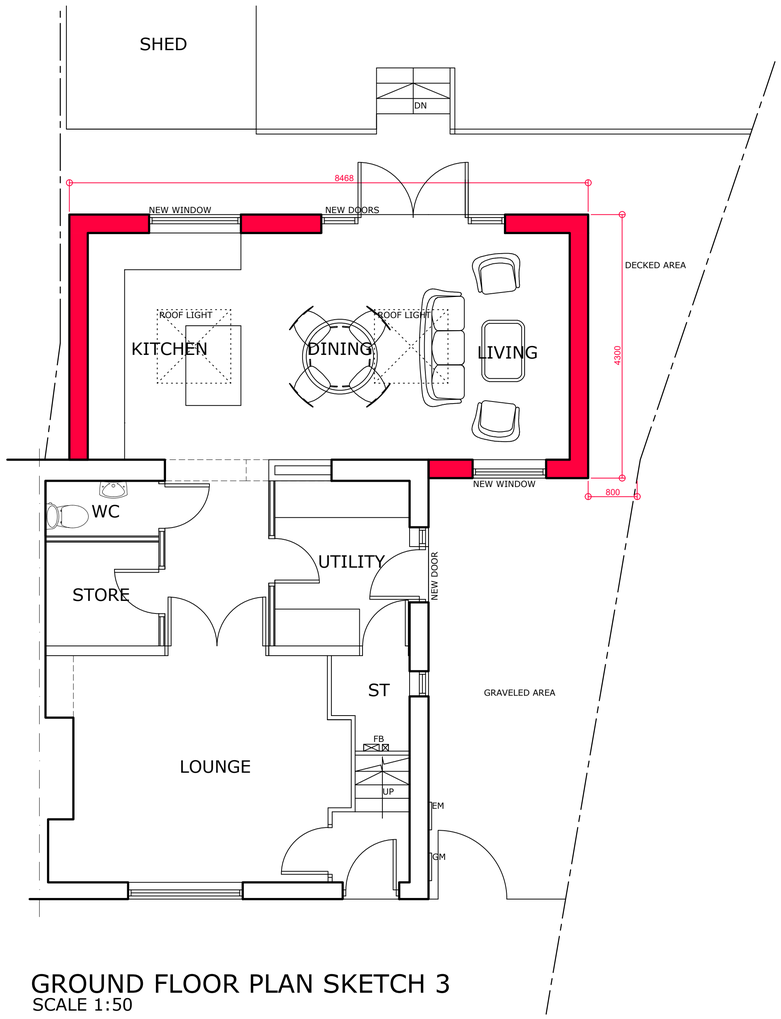

GROUND FLOOR PLAN SKETCH 3
SCALE 1:50

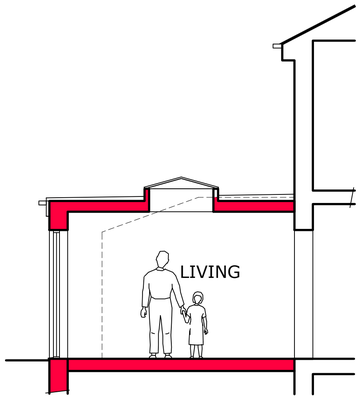

TYPICAL SECTION
SCALE: 1:50

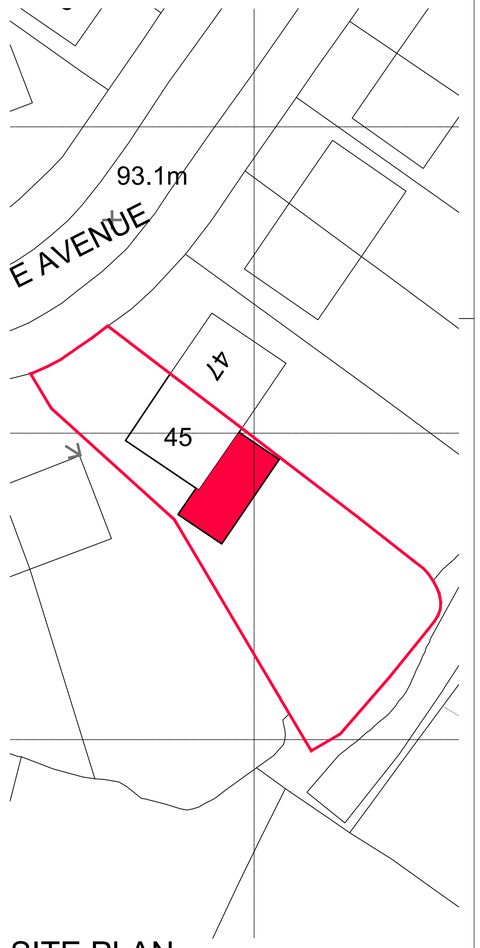

SITE PLAN SCALE 1:250

NYP

Chartered Institute of Architectural Technologists
Registered Practice

1. THIS DRAWING AND THE COPYRIGHTS AND PATENTS THEREIN ARE THE PROPERTY OF NYP ARCHITECTURAL SERVICES LLP. REGISTERED IN ENGLAND AND WALES No. 4631338 AND MAY BE USED OR REPRODUCED ONLY UNDER CONTRACT.

2. CONTRACTORS AND SUB-CONTRACTORS MUST CHECK AND AGREE ALL DIMENSIONS BEFORE PREPARING SHOP DRAWINGS OR COMMENCING WORK ON SITE

3. CONTRACTORS ARE RESPONSIBLE FOR INFORMING THE DESIGNER OF ANY DISCREPANCY DISCOVERED ON THIS DRAWING OR BETWEEN THIS DRAWING AND ANY OTHER RELATED DOCUMENT ISSUED UNDER THE STANDARD FORM OF CONTRACT IN RESPECT OF THE WORK.

4. WRITTEN DIMENSIONS ONLY ARE TO BE USED FROM THIS DRAWING. IF IN ANY DOUBT ASK FOR CLARIFICATION.

Notes.

registered LABC
Partner Authority Scheme

Revisions.

Date	Suffix	Description	Date	Suffix	Description

NYP ARCHITECTURAL SERVICES
The Grove, High Street, Dodworth, Barnsley, S75 3RQ. Tel: 01226 200989. E-mail : scott@nypas.co.uk / stephen@nypas.co.uk

Project. 45 WILTHORPE AVENUE BARNSLEY S75 1EH		Client. NORMAN ANDREW THOMAS	
Drawing Title. PROPOSAL DRAWING		Date. JUNE 2019	Scale. AS INDICATED
		Ref. 05/124	Dwg. No. 02 / Rev.

SHEET SIZE A1