


DETACHED PLAY ROOM / SUMMER HOUSE

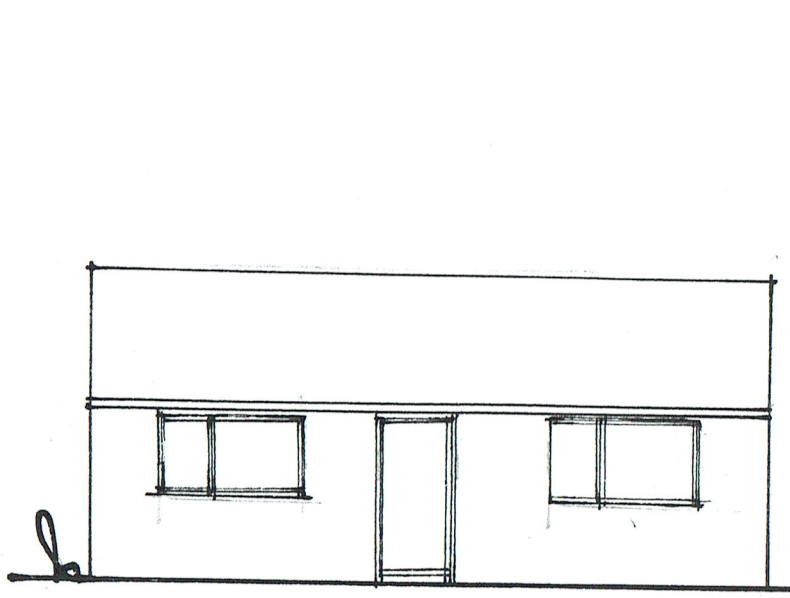


FRONT ELEVATION (TO GARDEN)

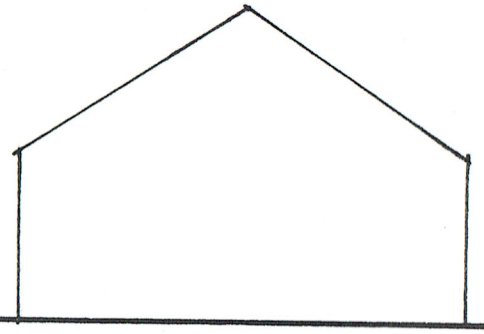


SIDE ELEVATION

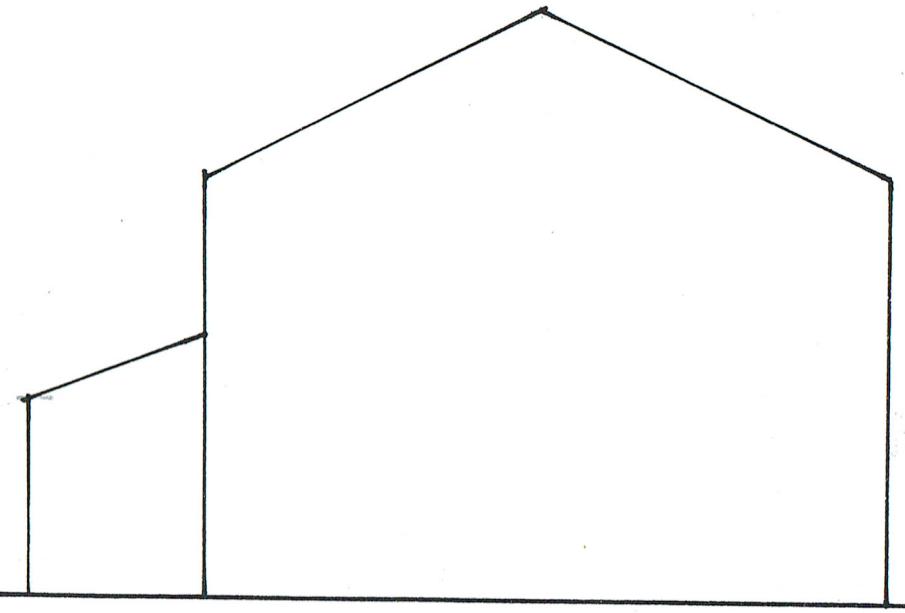


SIDE ELEVATION EXISTING

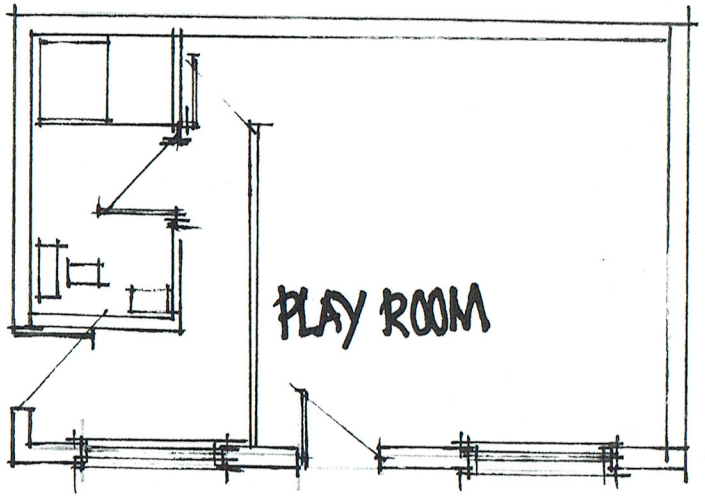


PLAN

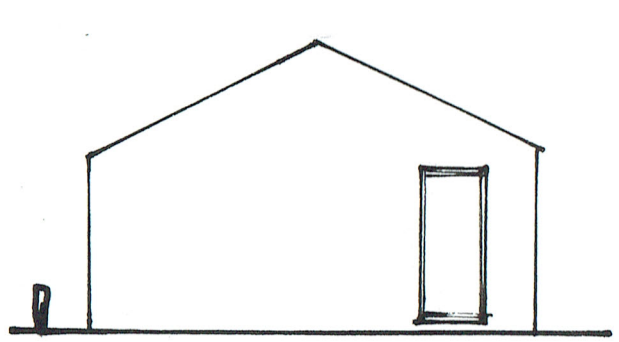

SIDE ELEVATION

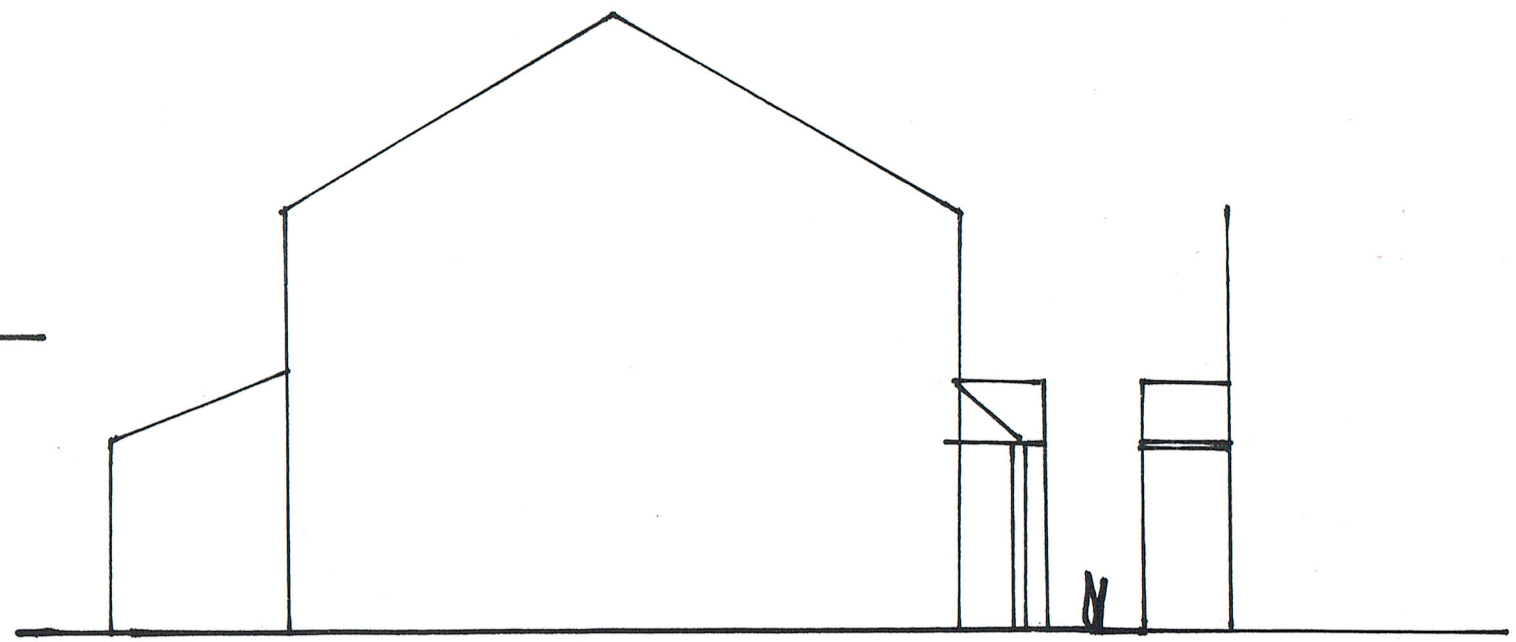

SIDE ELEVATIONS - PROPOSED

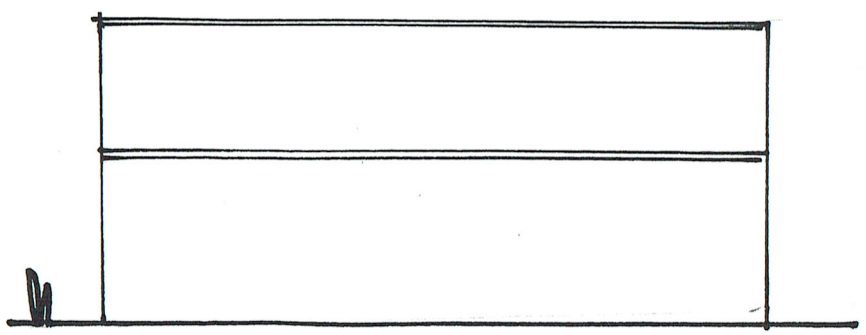

REAR ELEVATION

SCALE 1:100

SCALE 1:100