




REAR

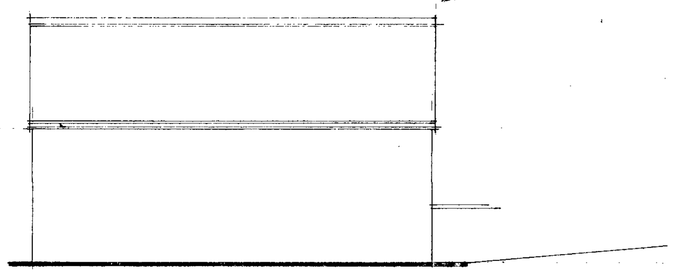


SIDE

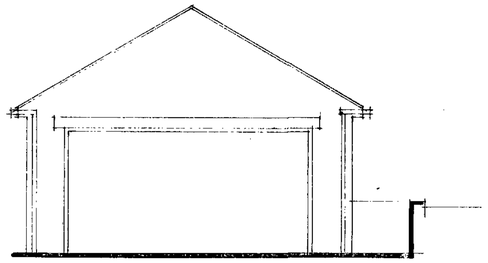

FRONT ELEVATION

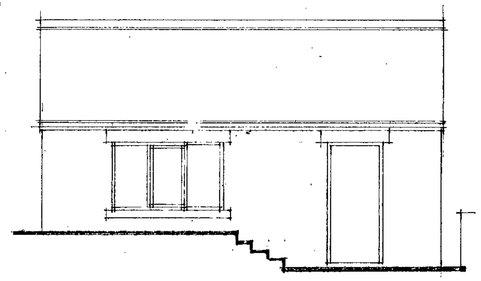

SIDE

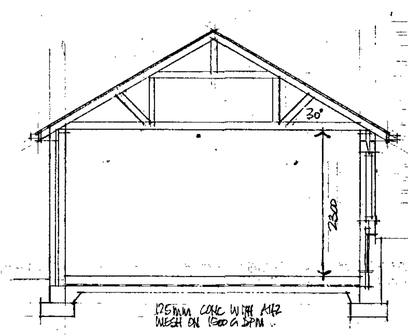


MARLEY WESPAN CONC INTERLOCKING TILES ON TYVEK ROOF MEMBRANE ON GRADIENT ROOF TRUSSES ON 100X75 WALL PLATES.

BROWN UPVC 65 SECTION GUTTERS & RWPS
BROWN UPVC DG WINDOWS.


250MM CAVITY INSULATED FACING BRICKWORK TO MATCH EXISTING HOUSE
100MM BLOCKWORK.

700X225MM CONC FOUNDATIONS


SECTION A A

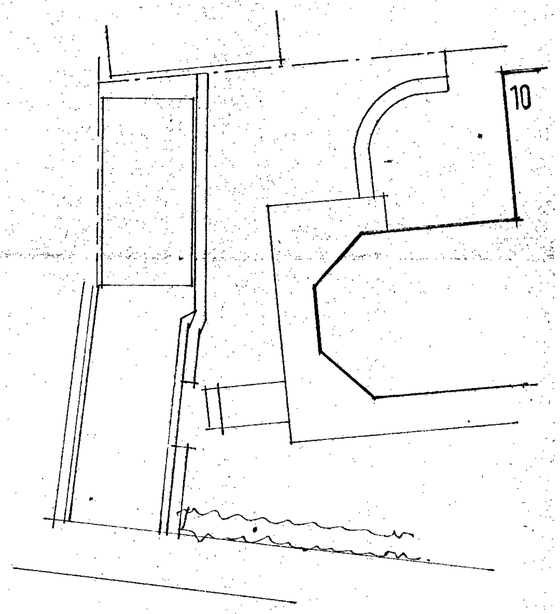


EXISTING SITE PLAN 1:100

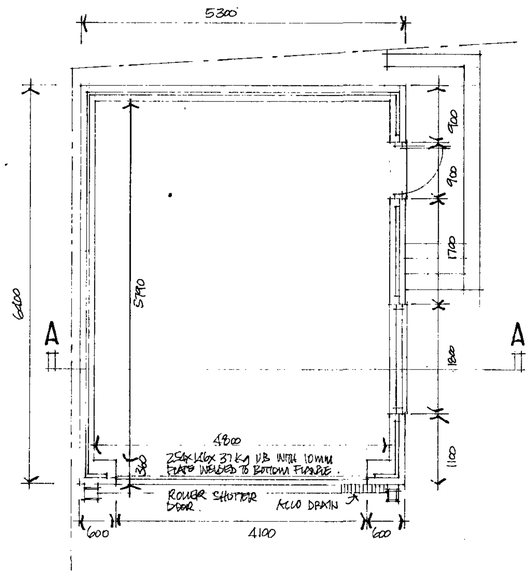

PLAN

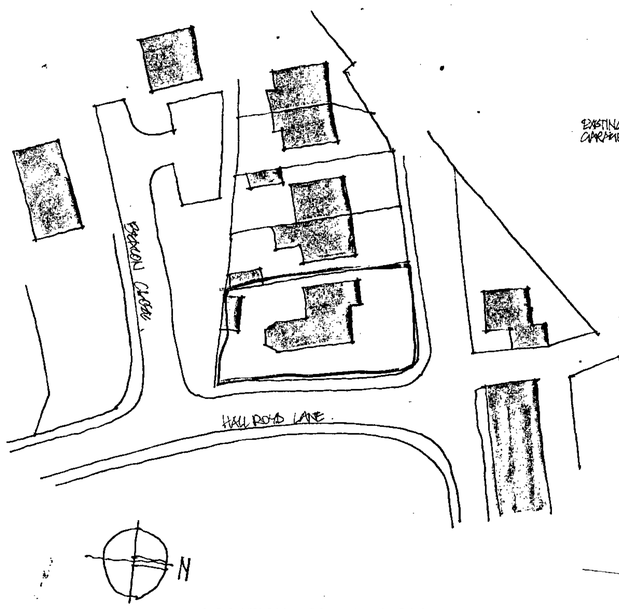

LOCATION PLAN 1:500

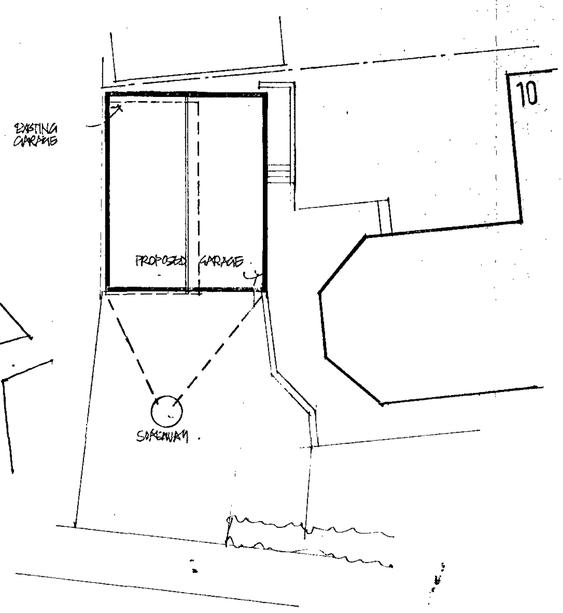

PROPOSED SITE PLAN 1:100

Ref.	Revision	Date

Client

MR & MRS A CARR

Project

PROPOSED GARAGE
10 HALL ROYD LANE
SILKSTONE COMMON

Barnsley Metropolitan Borough Council
25 MAR 2009
Corporate Mail Room

Title

DETAILED PROPOSALS

Scale: 1:50 1:100 Drawn: SL

Date: MARCH 09 Drawing No: P/10/2

BDS
BUILDING DESIGN SERVICES
15 Hunters Avenue Barnsley S70 6PL
TEL: 01226 733224